





BUILDERS
HK54 Y6G

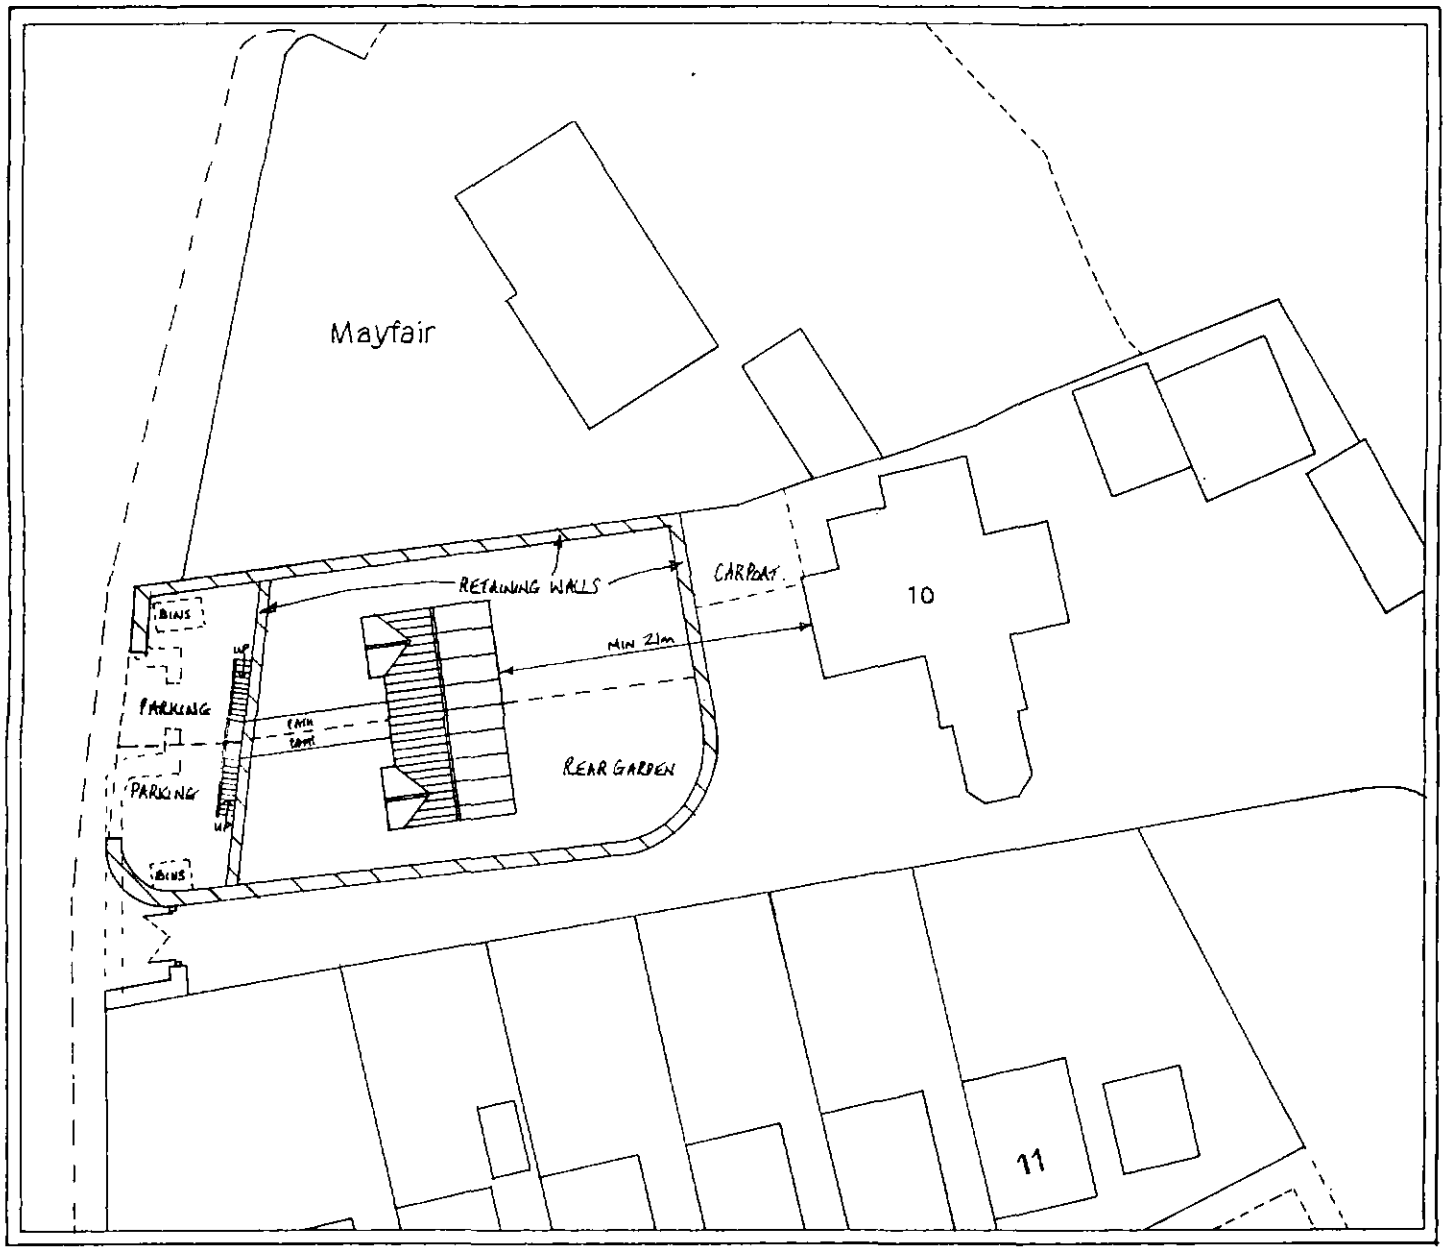


## 10 Lund Avenue, Lundwood, Barnsley.
## Proposed Pair of Semi-Detached Houses.

**Applicant Mr J Clare – January 2011.**

**Plan Scale 1:500** - REV A - MAR 2011