



PROPOSED CHANGE OF USE TO GROUND FLOOR MICRO BREWERY - 14 MARKET STREET, PENISTONE. S36 6BZ

FOR MR CHARLES MCBURNEY.


SCALES:- 1-50 & 1-100.

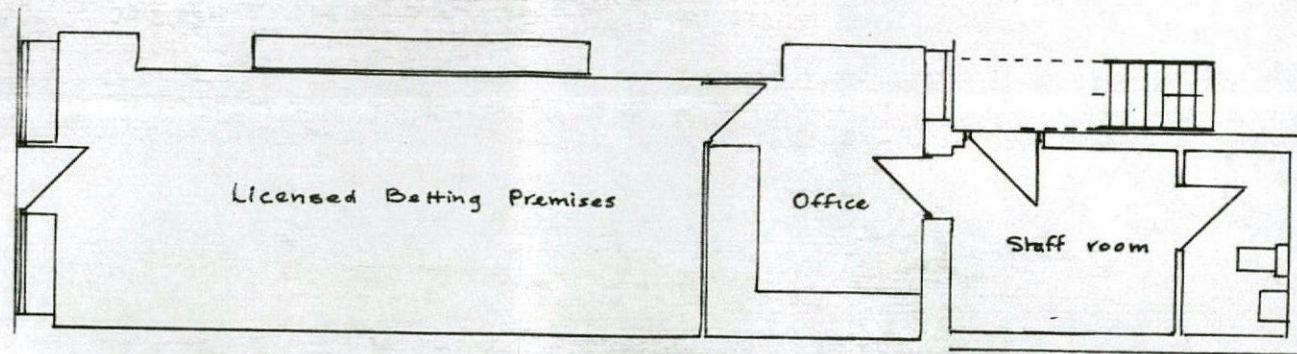


EXISTING GROUND FLOOR

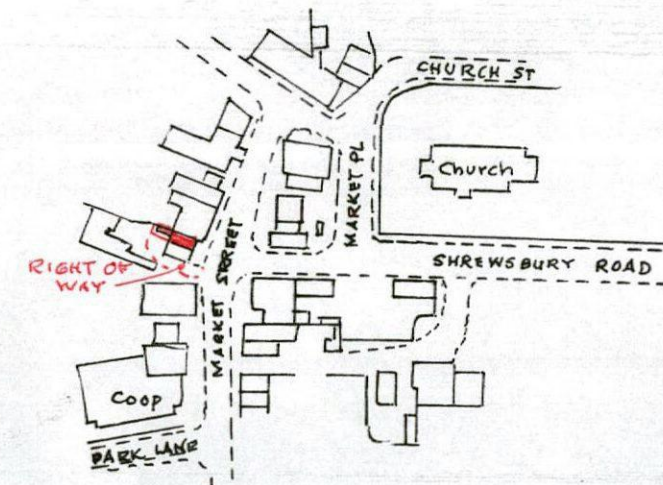

SITE PLAN 1/2500.

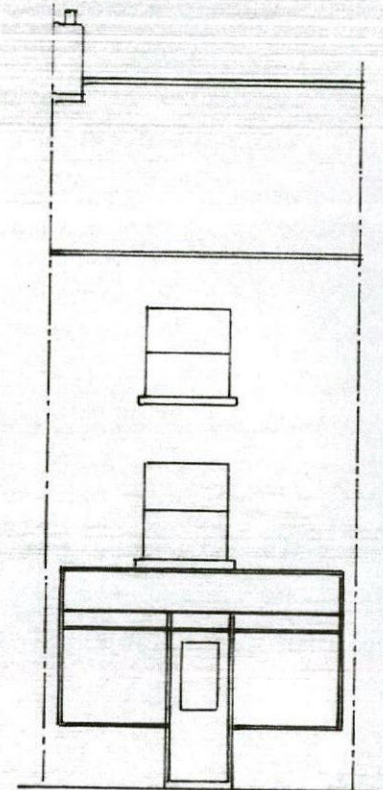

FRONT ELEVATION

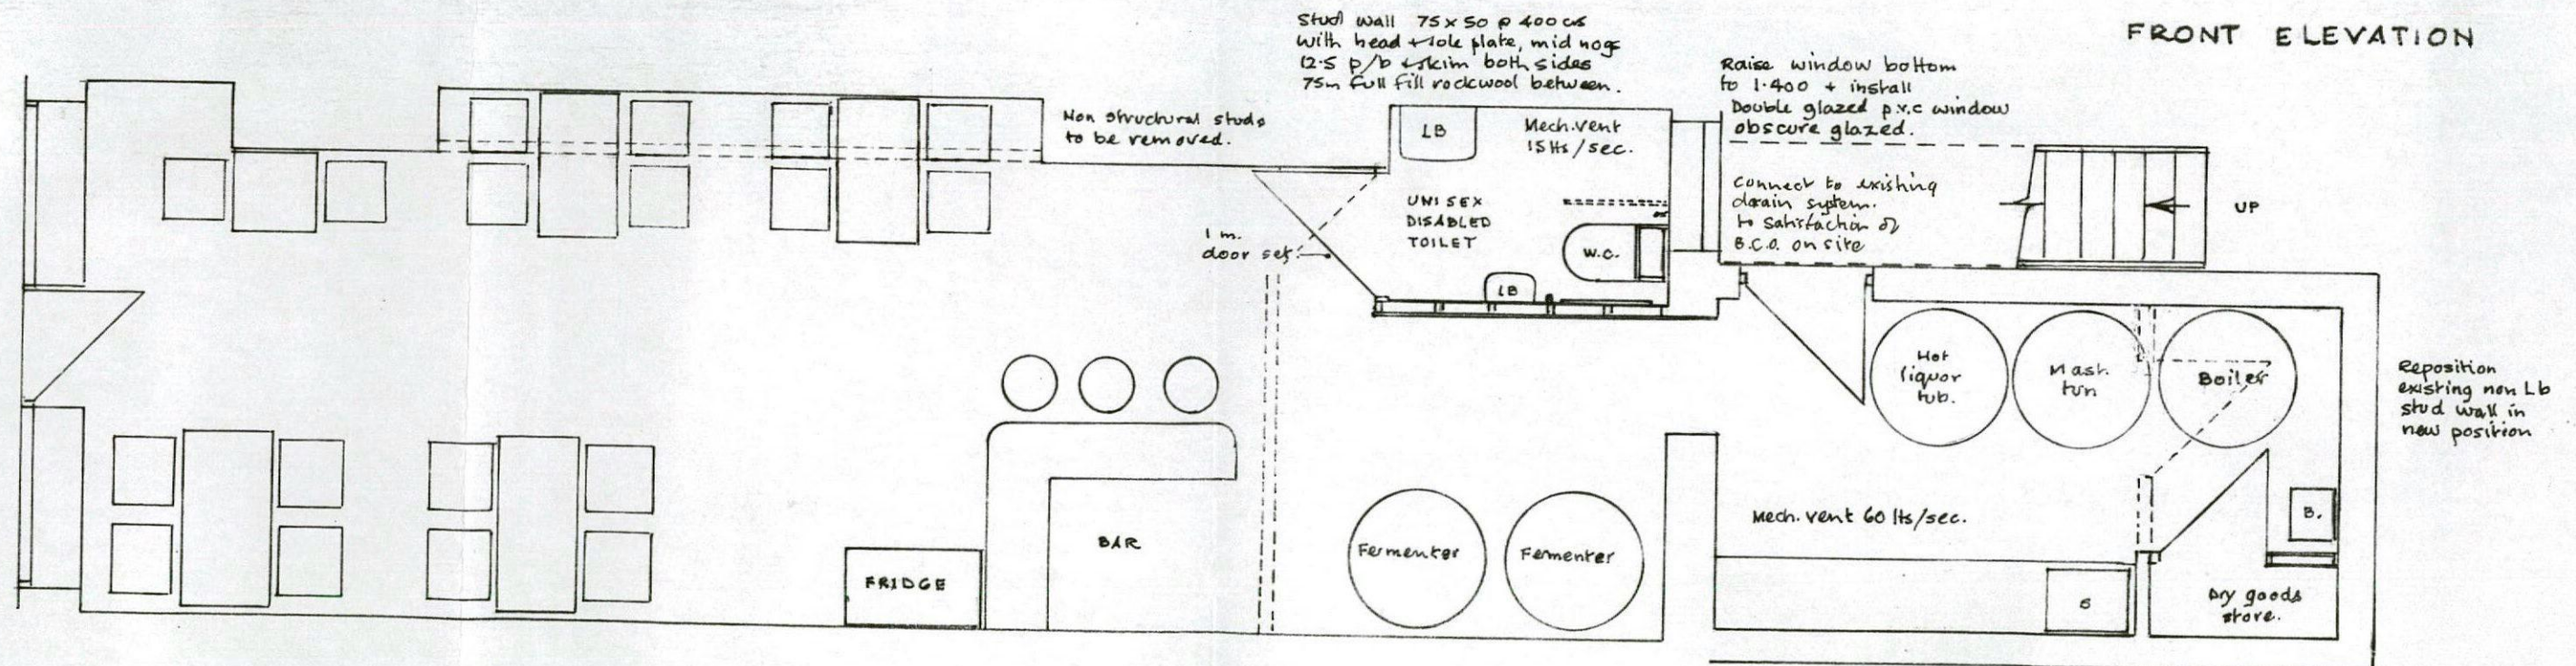

PROPOSED GROUND FLOOR