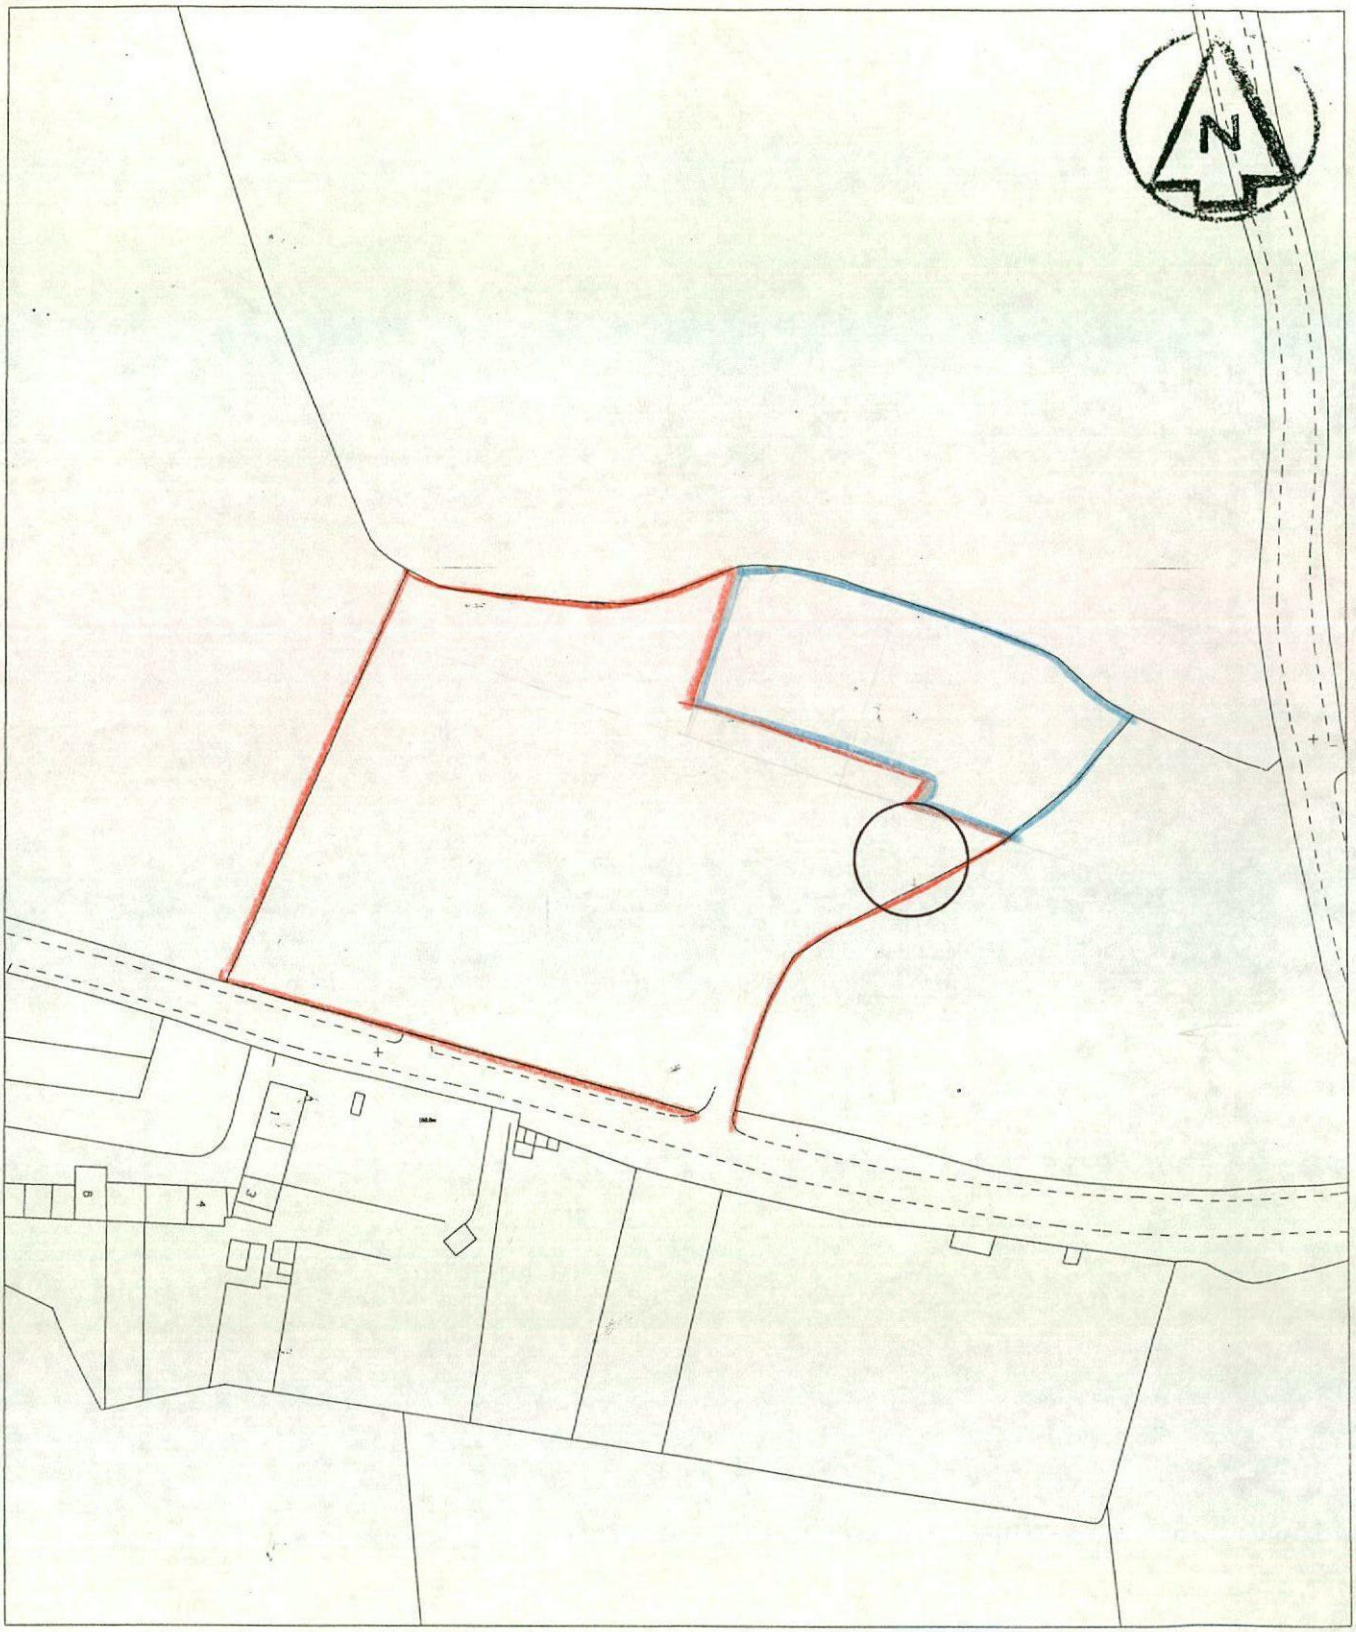


Ordnance Survey & Barnsley MBC

Reproduced from the Ordnance Survey Mapping with the permission of the Controller of H.M.S.O ---- CROWN COPYRIGHT
This copy has been produced specifically for Planning and Building Control use only
NO FURTHER COPIES MAY BE MADE

License No. LA076090

SCALE 1:1250

DATE 06/05/97