


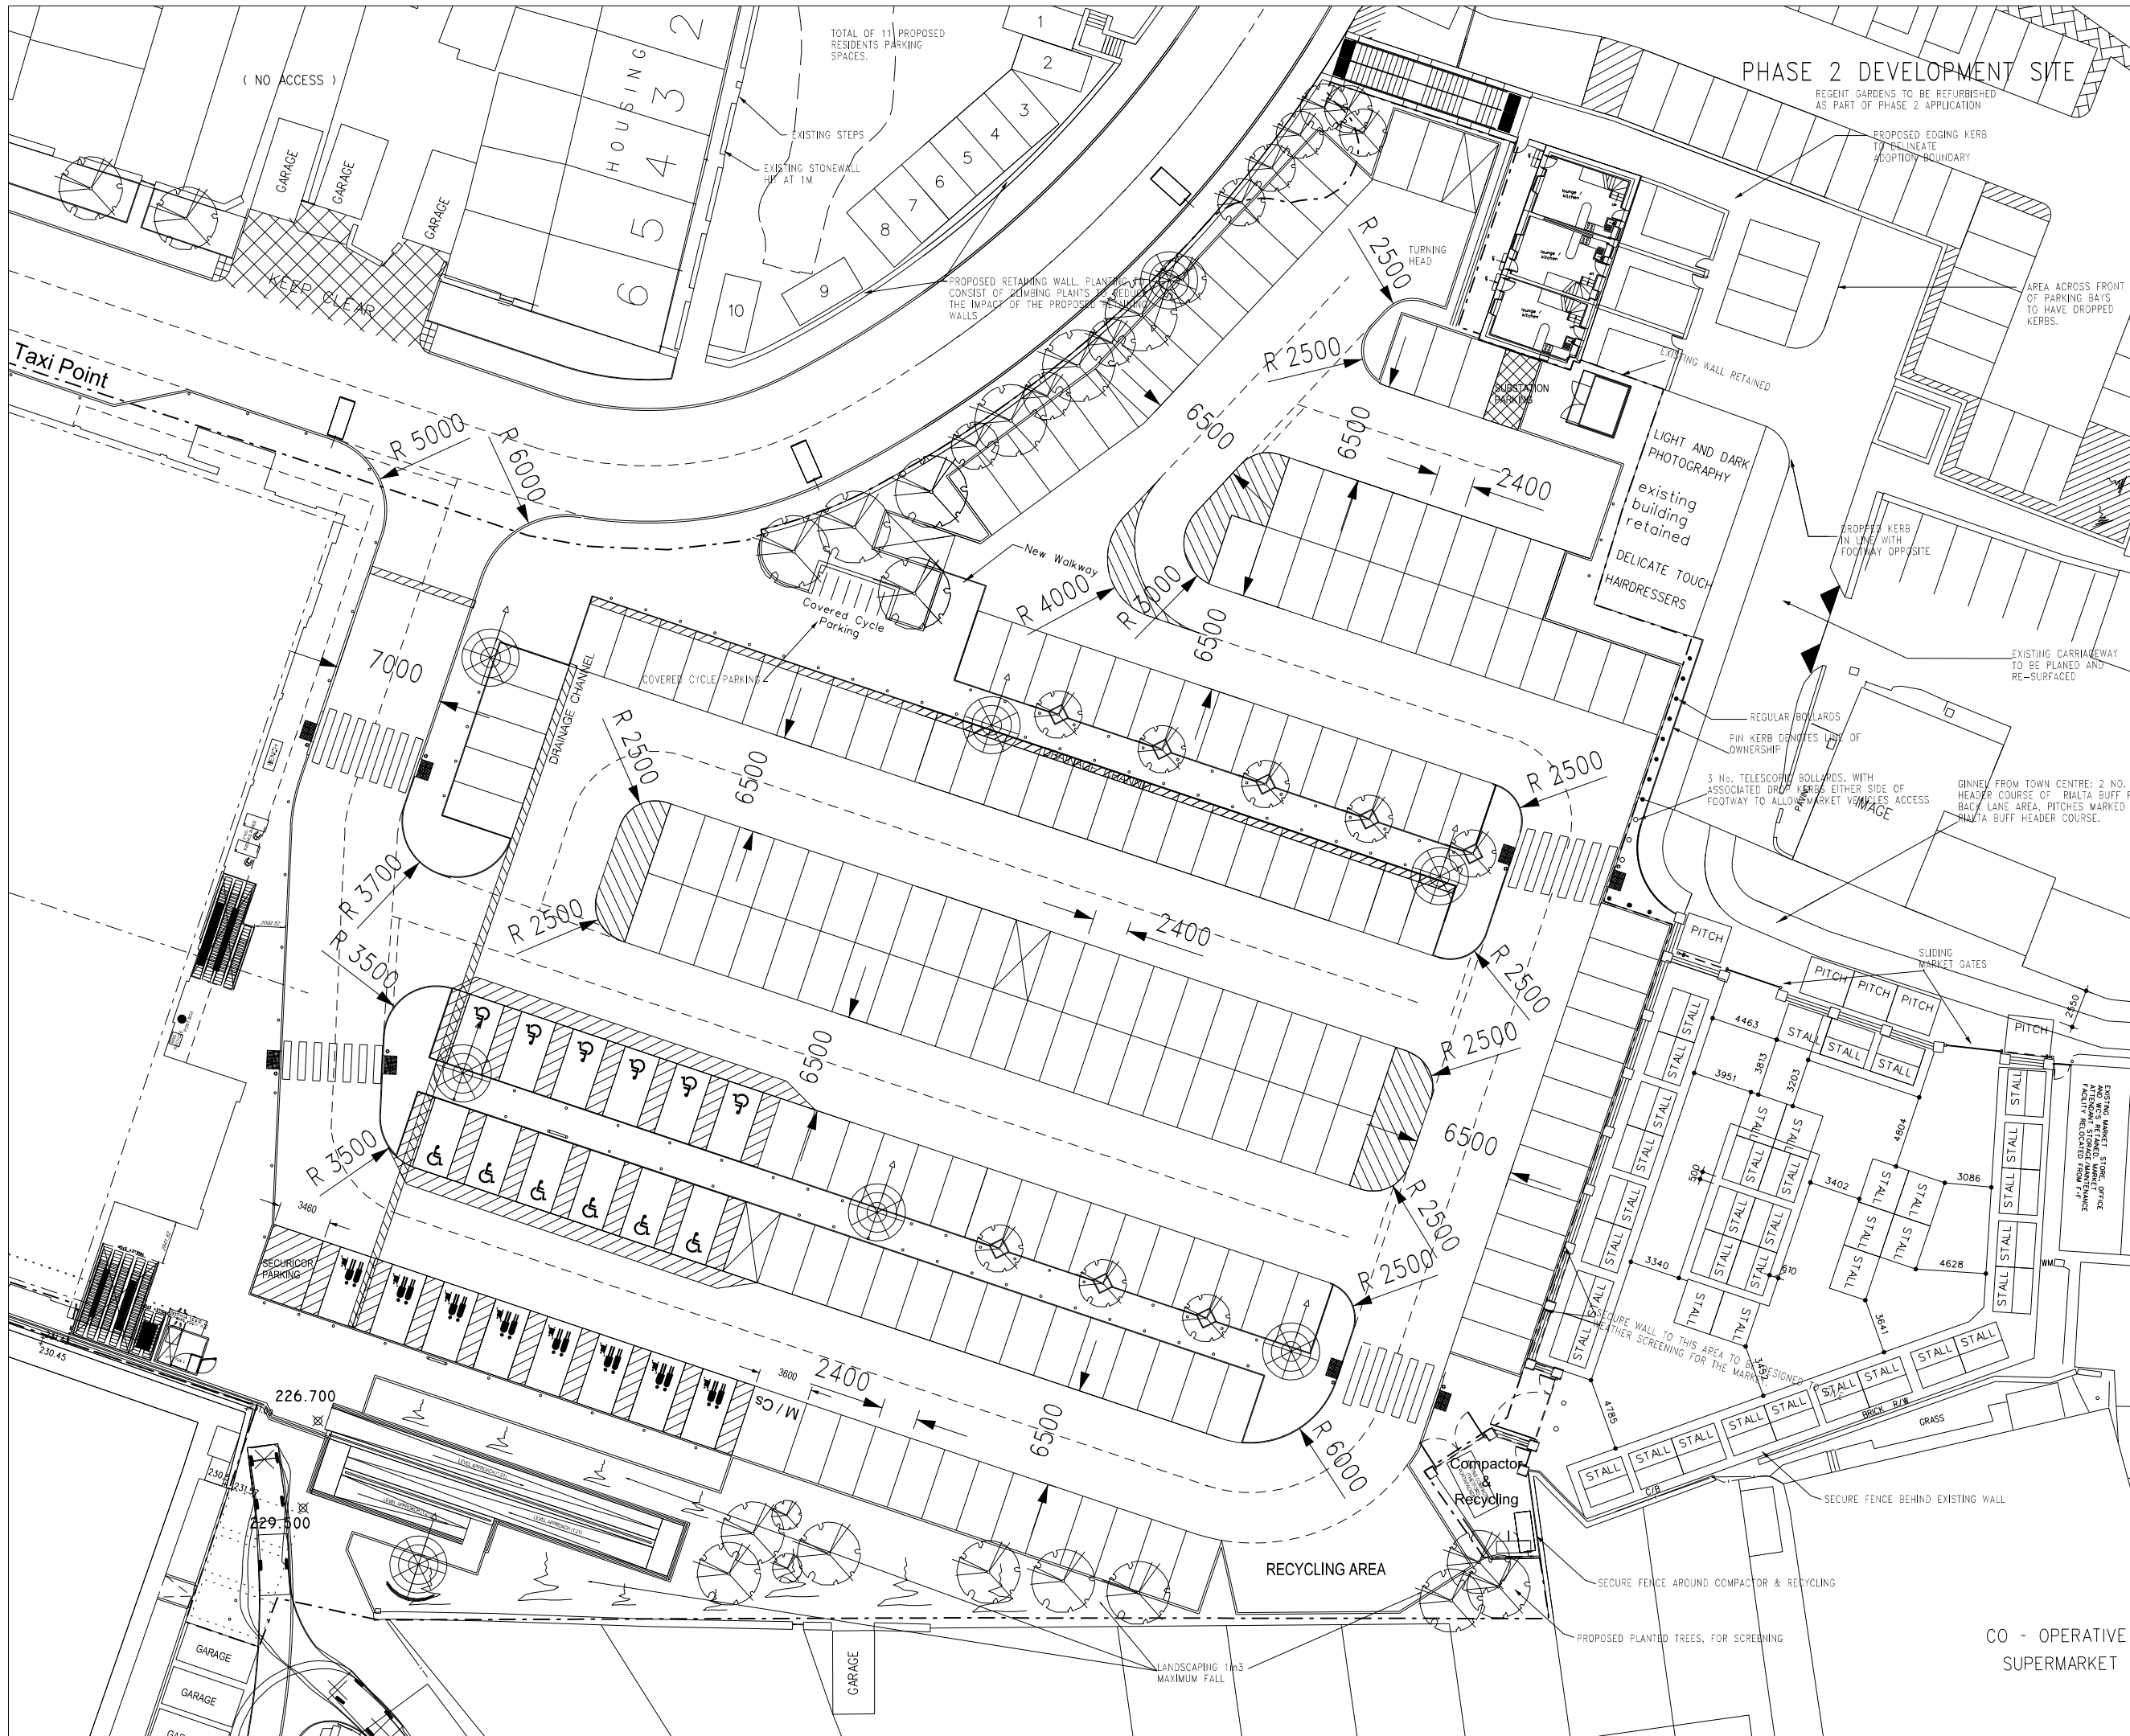

Do not scale this drawing.
Architects to be notified of any discrepancies.
Contractors must check all dimensions on site.
This drawing is copyright and is for the use on this project only.
This drawing is to be used solely for the information as titled. For other information refer to the latest revision of any cross referenced drawings.

2.4m WIDE PARKING SPACES
ROAD WIDTHS AS DIMENSIONED

182 STANDARD PARKING SPACES
12 DISABLED PARKING SPACES
8 PARENT & CHILD SPACES

202 PARKING SPACES TOTAL
(INC. RECYCLING CENTRE)

B	27.01.10	Updated to suit comments sketch from Nick Kelsall, Motorist and Secutor spaces reduced to gain 1 standard space.	NH	MDJ
A	26.01.10	Updated to suit comments sketch from Nick Kelsall (Tesco)	NH	MDJ
#	25.01.10	First Issue - PRELIMINARY FOR DISCUSSION	NH	MDJ
Rev	Date	Description	Amend	Old

Client:
TESCO

Project:
PENISTONE STORE

Title:
PARKING SCHEME OPTION

Project No: 4592
Drwg No: 100-PSK05 rev B
Amendment: B

Scale: 1:200 @ A1
Sheet: A1
Date: JAN 2010

SMITH SMAILEY ARCHITECTS
CRAVEN LODGE
VICTORIA AVENUE
HARROGATE
HG1 5PX
TEL: +44 (0)1423 531 100

Web: www.smithsmalley.co.uk
Email: admin@smithsmalley.co.uk

PENISTONE

4592