
This plan to be read in conjunction with the associated Arboricultural Statement

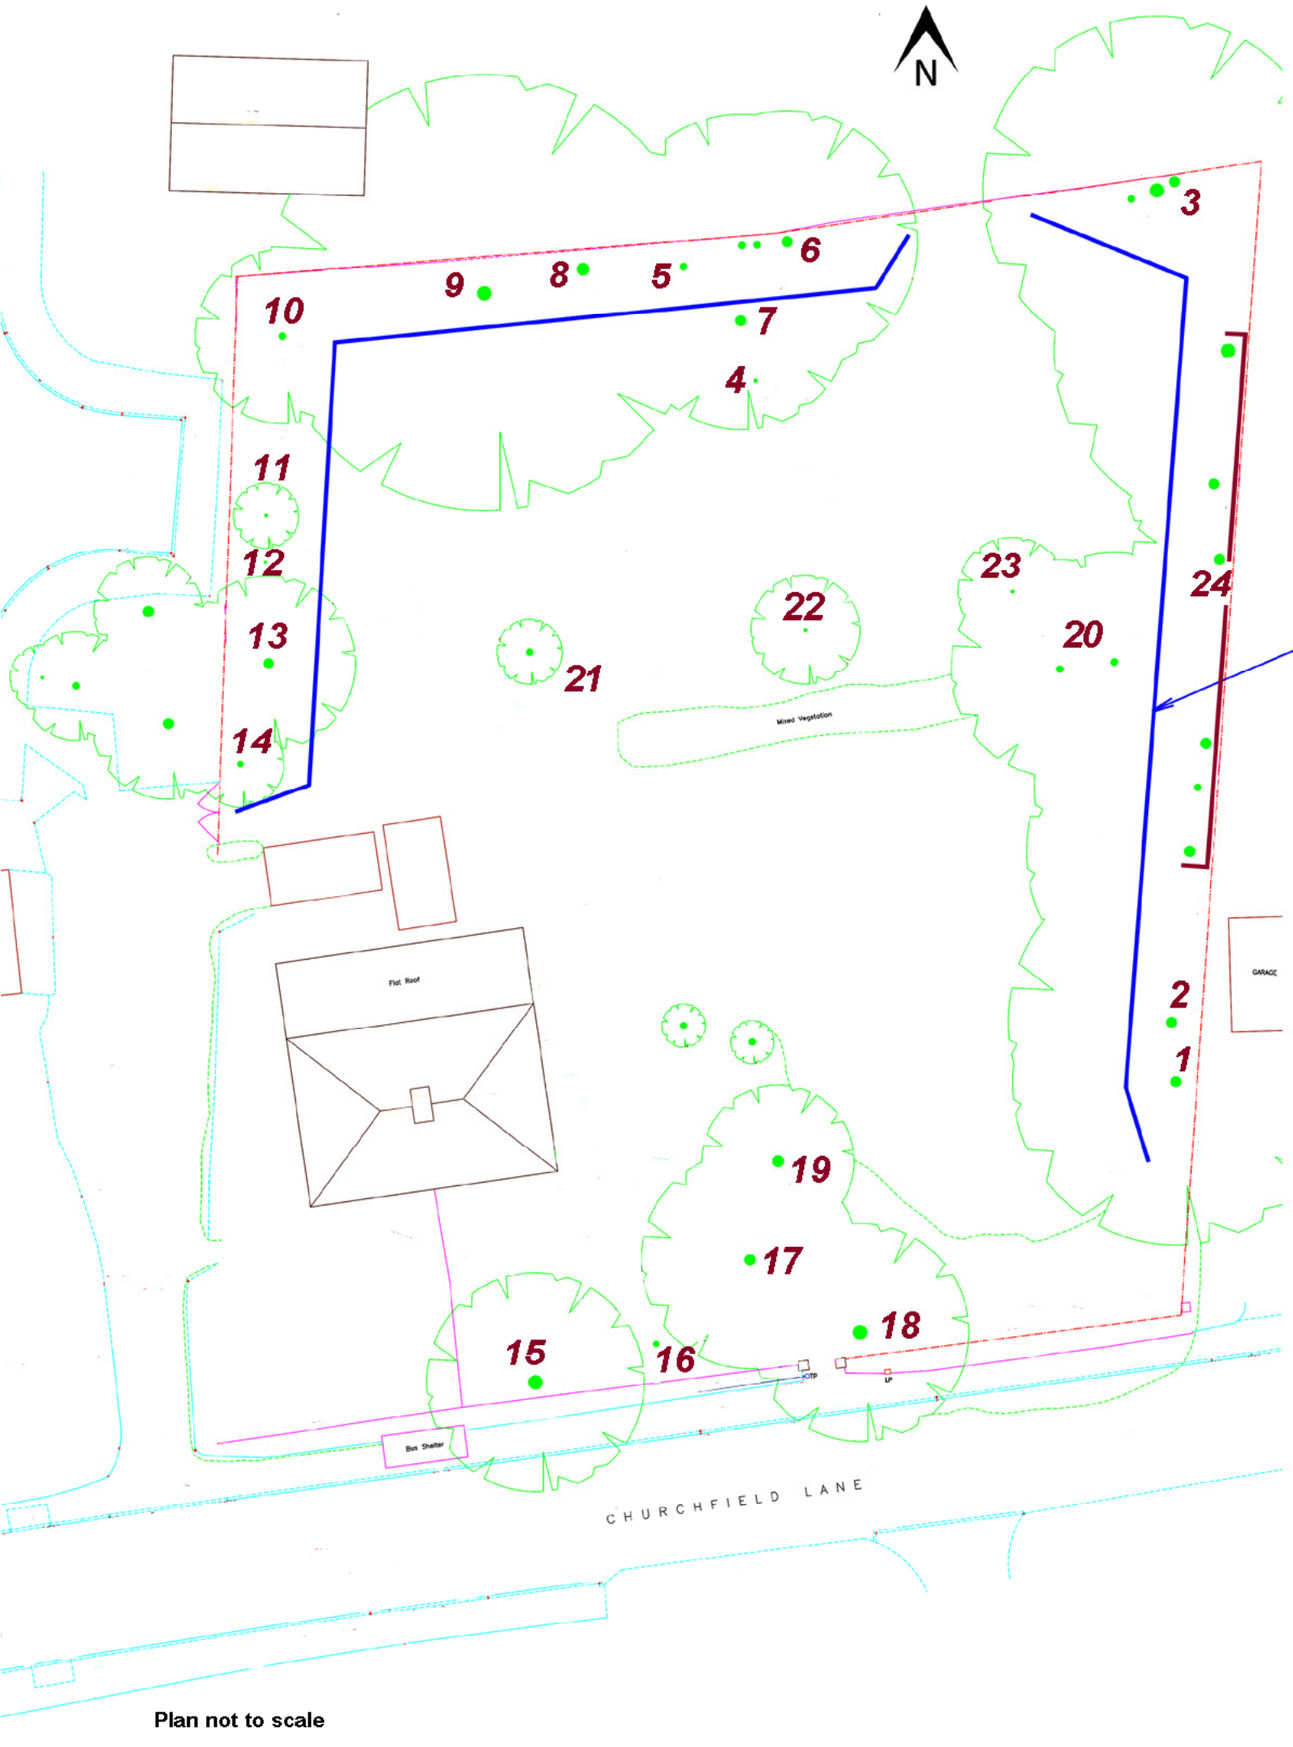

Plan not to scale



Heras fencing with diagonal stays to give temporary protection to trees

No.	Tree Species	Girth	Spread	Height	Cond'n	Comments
		m	m	m		
1	Tree of Heaven *(Ailanthus altissima)*	1.5	15.0	12.0	Good	Remove dead wood
2	Tree of Heaven *(Ailanthus altissima)*	1.5	15.0	12.0	Good	Remove dead wood
3	Wild cherry *(Prunus avium)*	2.0	16.0	12.0	Fair	Trim lower branches
		1.5	16.0	12.0	Fair	Trim lower branches
		1.0	12.0	12.0	Fair	Trim lower branches
4	Plum (*Prunus cerasifera)*	0.5	5.0	5.0	Good	
5	Sycamore *(Acer pseudoplatanus)*	1.0	10.0	14.0	Fair	No growth space - remove
6	Wild cherry *(Prunus avium)*	1.5	12.0	14.0	Fair	Thin out
		1.0	12.0	14.0	Fair	Thin out
		1.0	12.0	14.0	Fair	Thin out
7	Apple *(Malus domestica)*	1.5	10.0	14.0	Fair	Remove dead wood and thin out
8	Wild cherry *(Prunus avium)*	1.7	10.0	14.0	Poor	Damaged - remove
9	Sycamore *(Acer pseudoplatanus)*	2.0	20.0	15.0	Fair	Thin out
10	Oak *(Quercus)*	1.0	8.0	8.0	Good	Remove dead wood and thin out
11	Rowan *(Sorbus aucuparia)*	0.4	3.0	5.0	Good	
12	Lombardy poplar *(Populus nigra)*				Dead	Stump to be removed
13	Tree of Heaven *(Ailanthus altissima)*	1.4	8.0	12.0	Good	Remove dead wood
14	Silver Birch *(Betula pendula)*	0.8	4.0	7.0	Poor	Remove
	Beech *(Fagus)*	0.8	4.0	7.0	Poor	Remove
15	Sycamore *(Acer pseudoplatanus)*	2.0	10.0	12.0	Good	
	Ash *(Fraxinus)*					
16	Silver Birch *(Betula pendula)*				Poor	Remove
17	Plum (*Prunus cerasifera)*	1.6	10.0	10.0	Good	Needs pruning re O/H lines
18	Wild cherry *(Prunus avium)*	2.0	10.0	10.0	Good	Remove Ivy from trunk
19	Conifer	1.6	7.0	20.0	Poor	Potentially dangerous - remove
20	Lombardy poplar *(Populus nigra)*	1.0	10.0	12.0	Good	Maintain regularly
	Lombardy poplar *(Populus nigra)*	1.0	10.0	12.0	Good	Maintain regularly
21	Conifer	1.0	3.0	5.0	Good	Remove creeper
22	Apple *(Malus domestica)*	0.5	5.0	5.0	Fair	
23	Apple *(Malus domestica)*	0.5	5.0	5.0	Fair	
24	Silver Birch *(Betula pendula)*	1.5	15.0	12.0	Fair	6no. trees varying maturity

Proposals:

Items 4, 7, 17, 18, 19, 21, 22 & 23 to be removed

2no. replacement trees to planted along frontage to Churchfield Lane.
General garden landscaping to be instated by new residents.

Draft Tree Schedule and Tree Protection Plan
Land in Churchfield Lane
Kexbrough
Barnsley
S75 5DN