


REVISIONS		
Rev.	Date	By
1		
2		
3		
4		
5		
6		
7		
8		
9		
10		


- Electrics:
- Cabin to be delivered to site with the following items installed
 - Two number fluorescent strip lights
 - Two double sockets located either side of the door
 - Consumer distribution board

Cabin:


The cabin is to be sat on legs. From floor slab to underside of cabin floor is to be 600mm.

 


Internal Elevation 3

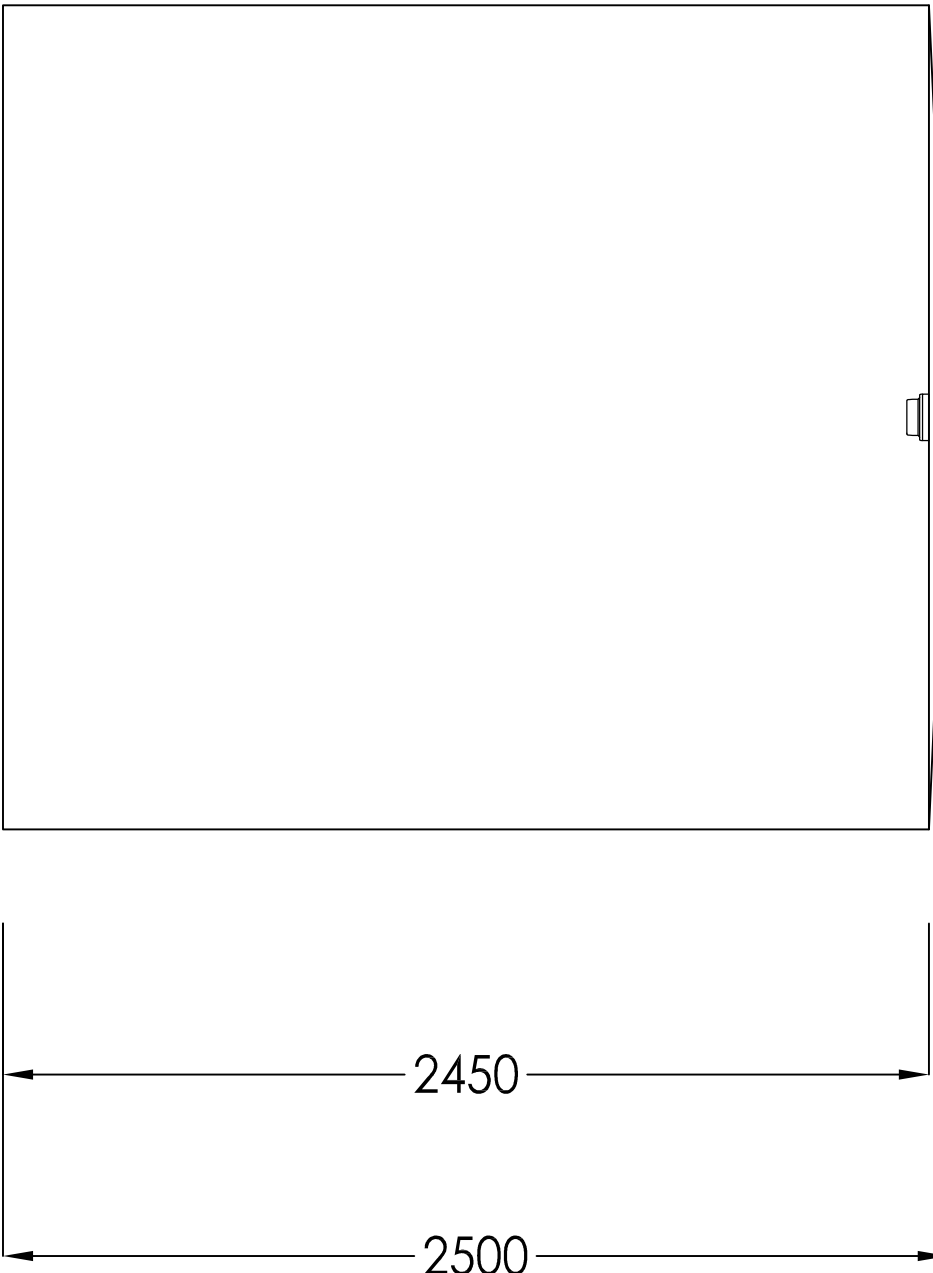


Internal Elevation 4

 


Internal Elevation 1

 

Internal Elevation 2

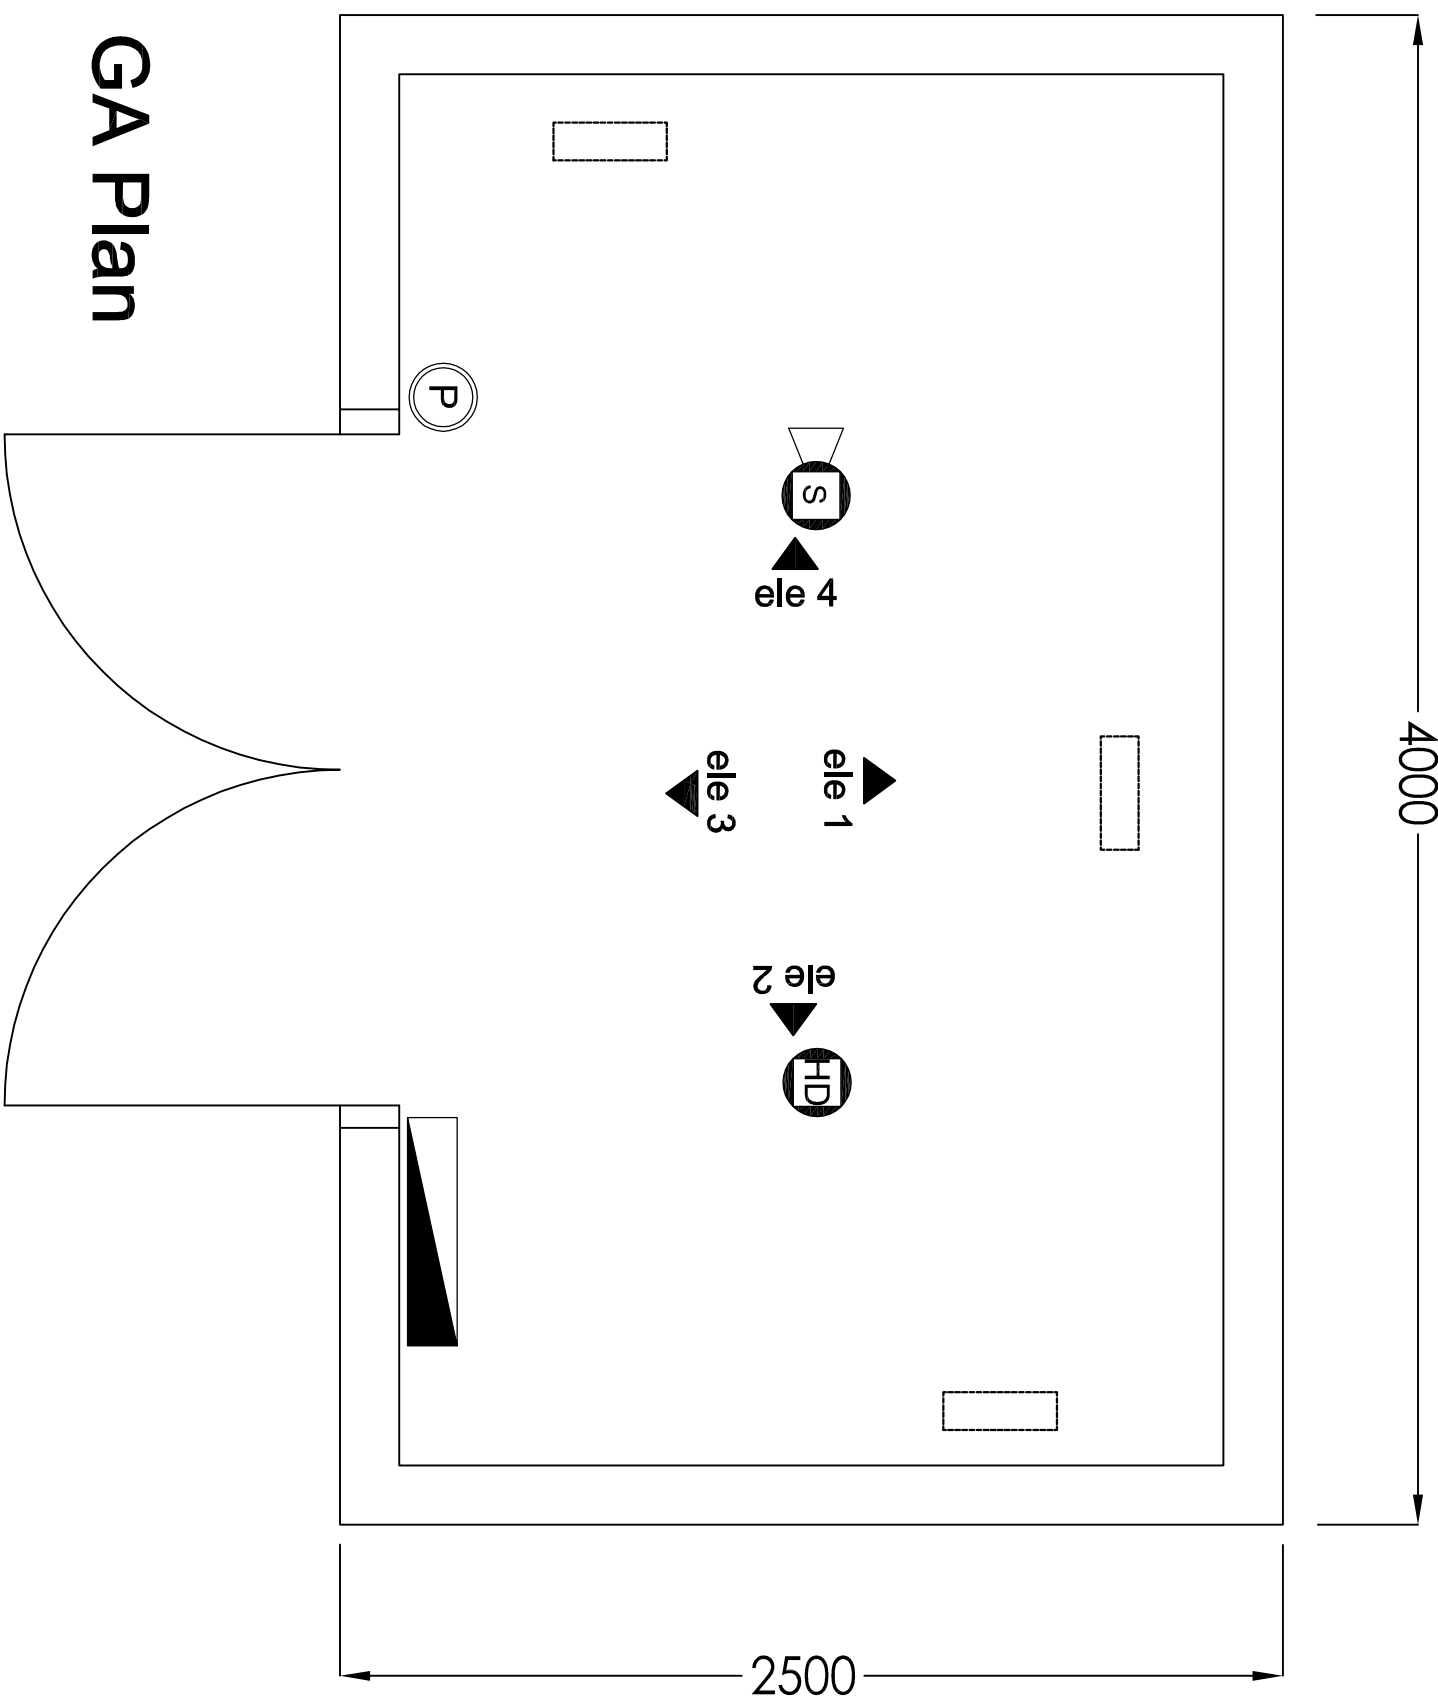

GA Plan

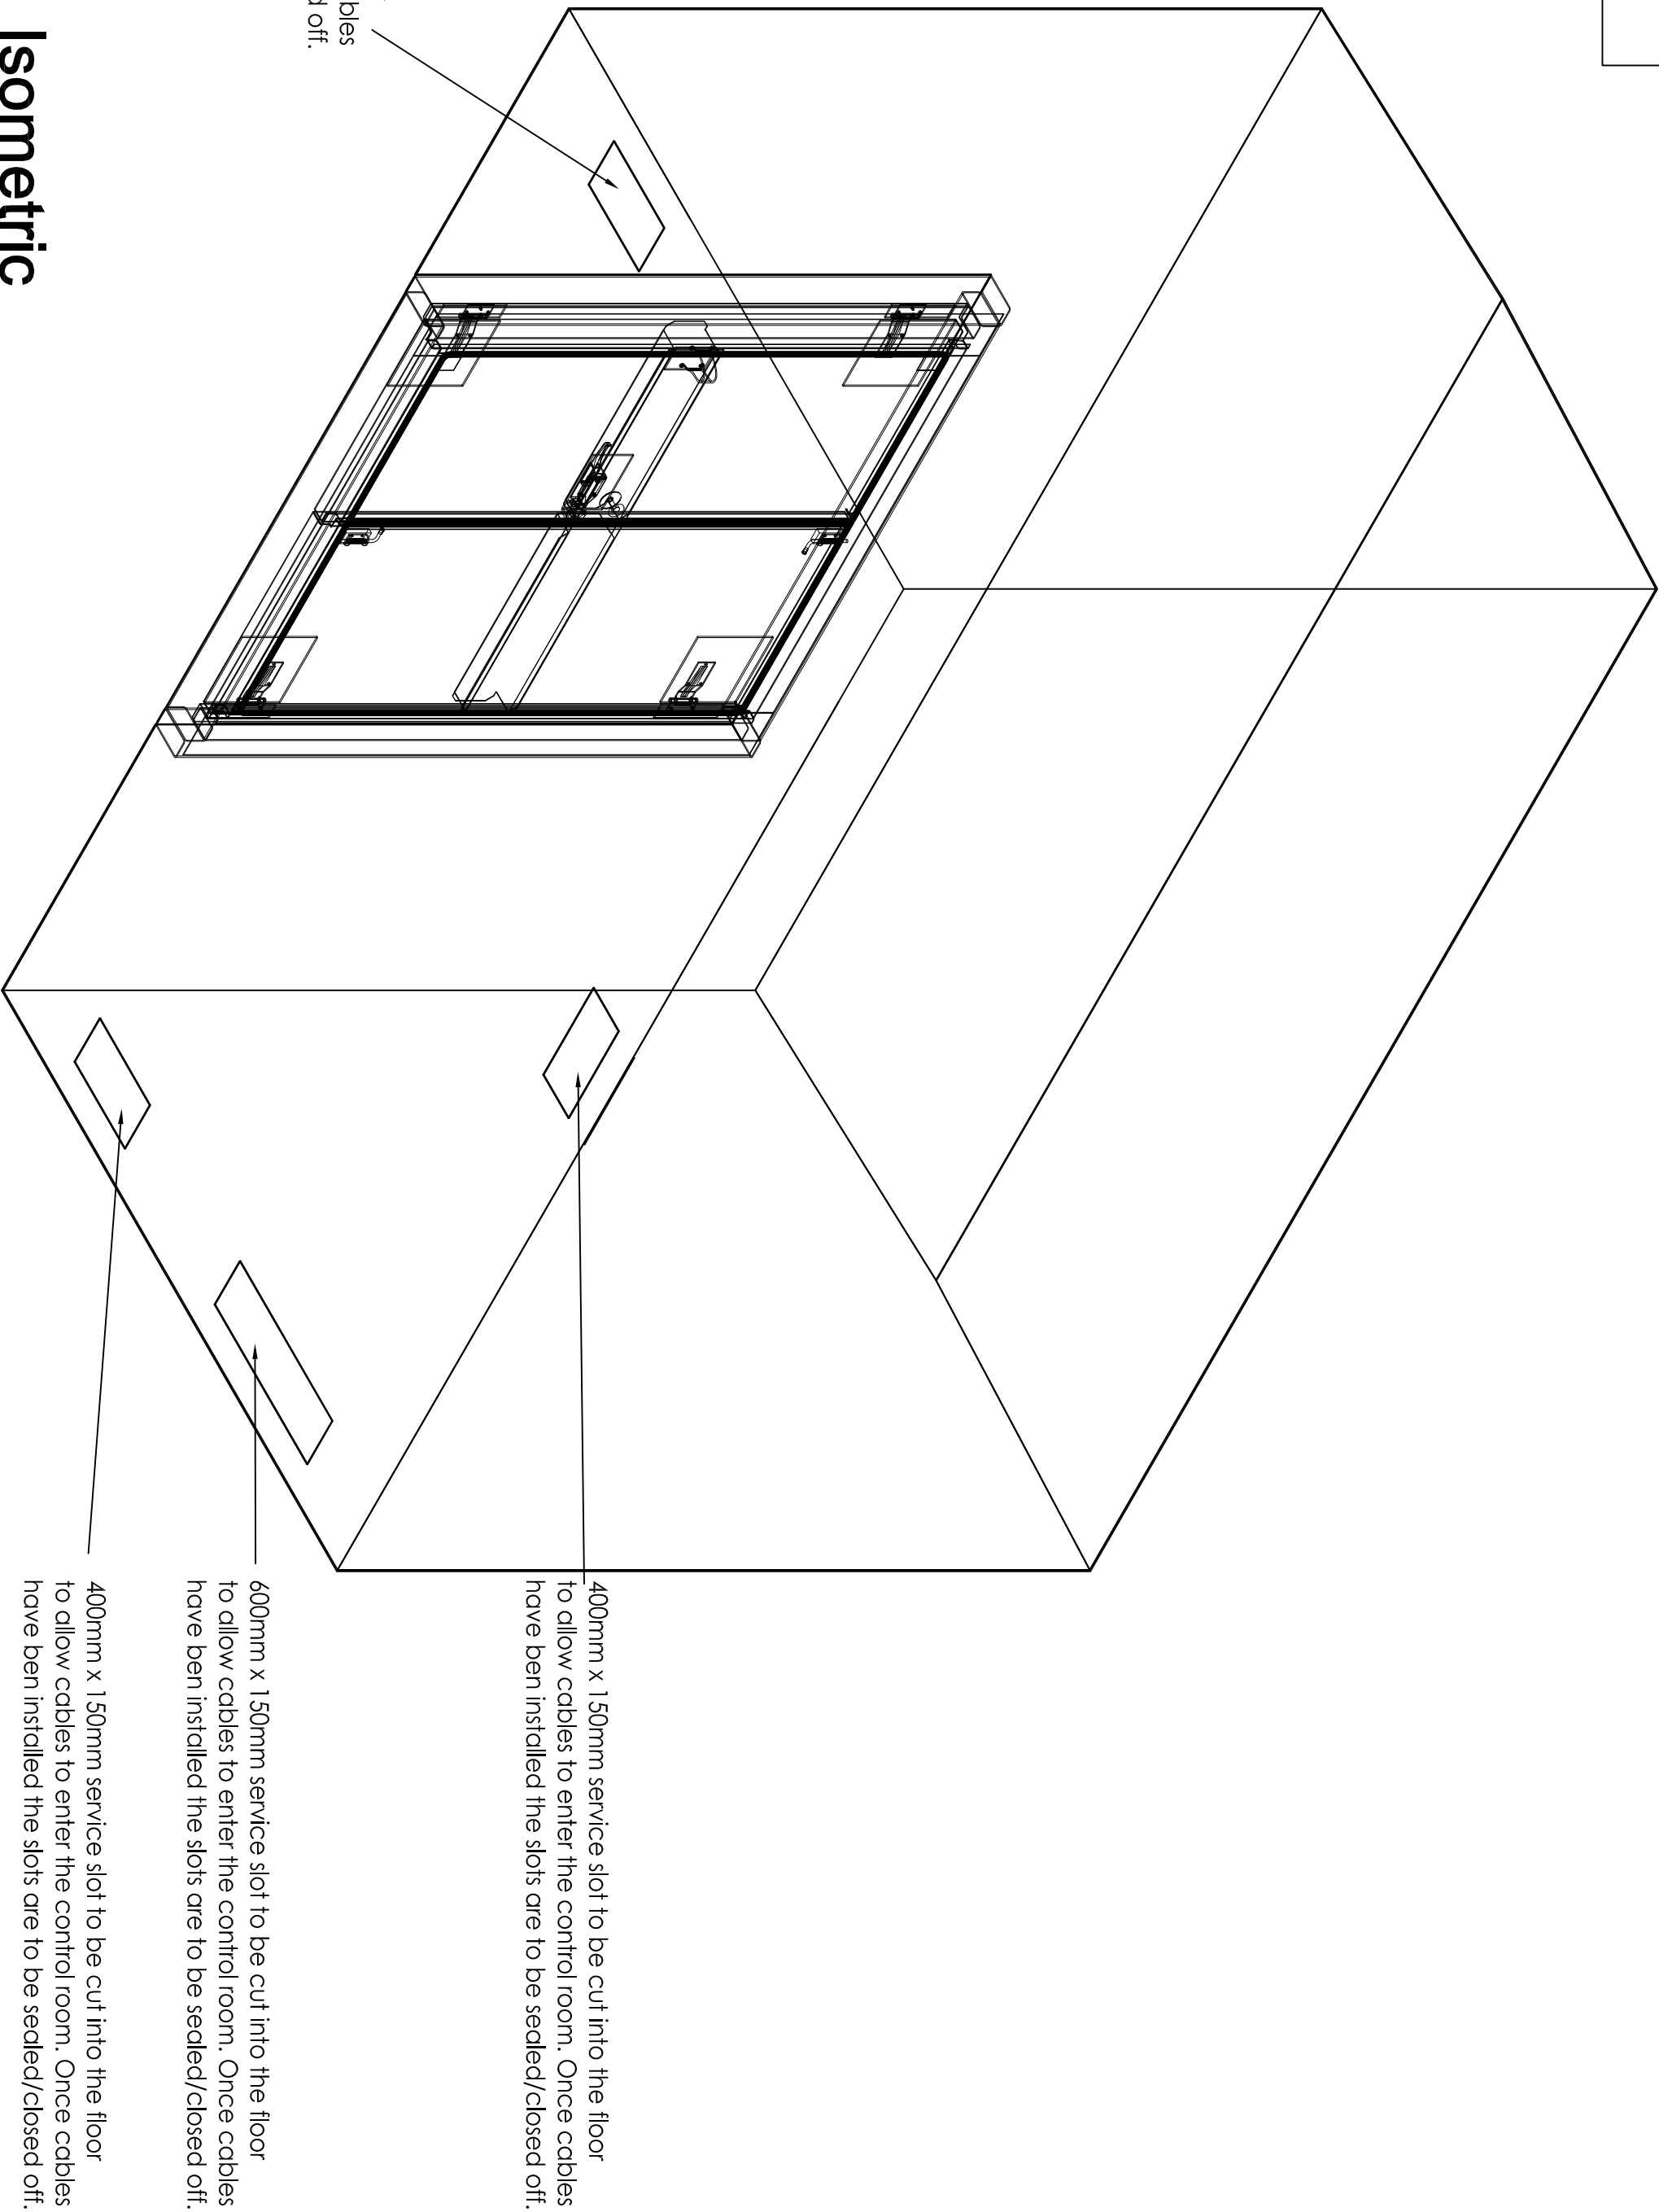

Isometric

400mm x 150mm service slot to be cut into the floor to allow cables to enter the control room. Once cables have ben instilled the slots are to be sealed/closed off.

400mm x 150mm service slot to be cut into the floor to allow cables to enter the control room. Once cables have ben instilled the slots are to be sealed/closed off.

600mm x 150mm service slot to be cut into the floor to allow cables to enter the control room. Once cables have ben instilled the slots are to be sealed/closed off.

400mm x 150mm service slot to be cut into the floor to allow cables to enter the control room. Once cables have ben instilled the slots are to be sealed/closed off.

Design	_____	☐
Planning	_____	☐
Tender	_____	☐
Construction	_____	☐

ALL DIMENSIONS TO BE CHECKED ON SITE
WORK TO FINISHED DIMENSIONS ONLY
REPAIRS TO BE MADE TO ALL DAMAGE
AT ONCE BEFORE PROCEEDING
COPYRIGHT ACT APPLIES



Project Title	Standard Detail
Drawing Title	Control Room General Arrangement

Scale	1:20 @ A1	Date	Sept 2011
Drawn	DMS	Checked	
Drawing No.	CR/11	Rev.	-