


F.A.O. RACHAEL RODDIS

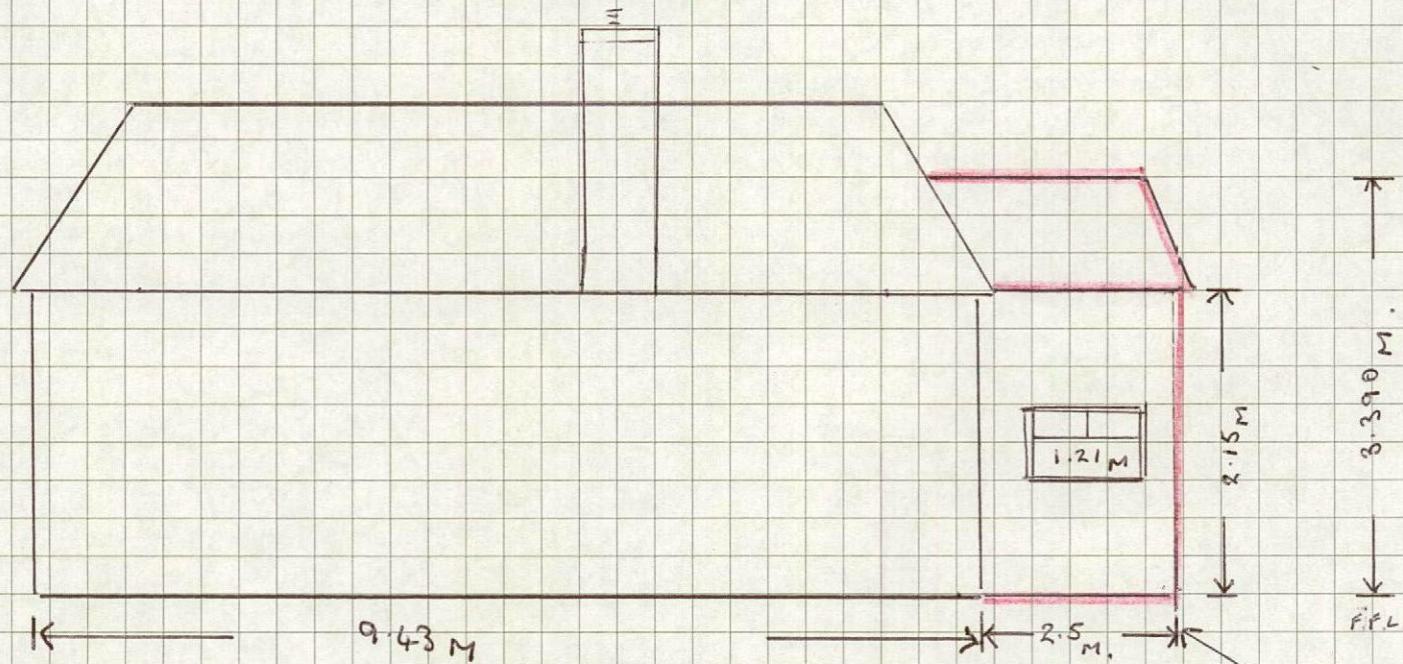

SOUTH ELEVATION

PROPOSED KITCHEN EXTENSION

2 HARDWICK GROVE, DODWORTH - BUNGALOW.

PLANNING APPLICATION NO: 2018/0355.