

LOCATION PLAN 1:1250



PLOT PLAN 1:200


PROPOSED 2 STOREY SIDE EXTENSION	APPLICANT AND ADDRESS:- Mr FRAZER CHAPMAN OF:-44 NEWLANDS AVENUE, WADWORTH, BARNSLEY. S72 8XD	LOCATION AND PLOT PLAN As Scaled	N	DATE: Jan 2012



EXISTING FRONT ELEVATION 1:50

Applicants drive level.

Neighbours drive level -0.5m

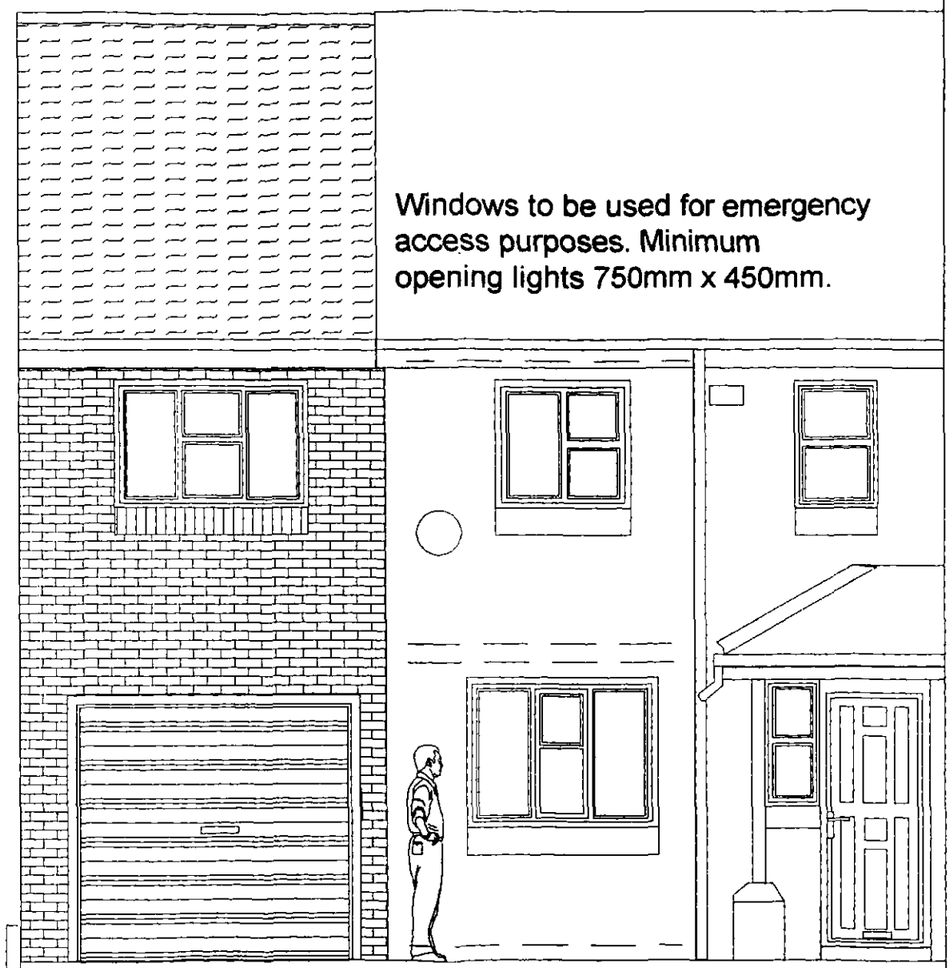


Windows to be used for emergency access purposes. Minimum opening lights 750mm x 450mm.


PROPOSED FRONT ELEVATION 1:50

ELEVATION VIEWS 1:100

PROPOSED 2 STOREY SIDE EXTENSION	APPLICANT AND ADDRESS:- Mr FRAZER CHAPMAN OF:-44 NEWLANDS AVENUE, WADWORTH, BARNSLEY. S72 8XD	ELEVATION VIEWS As Scaled	N	DATE: Jan 2012

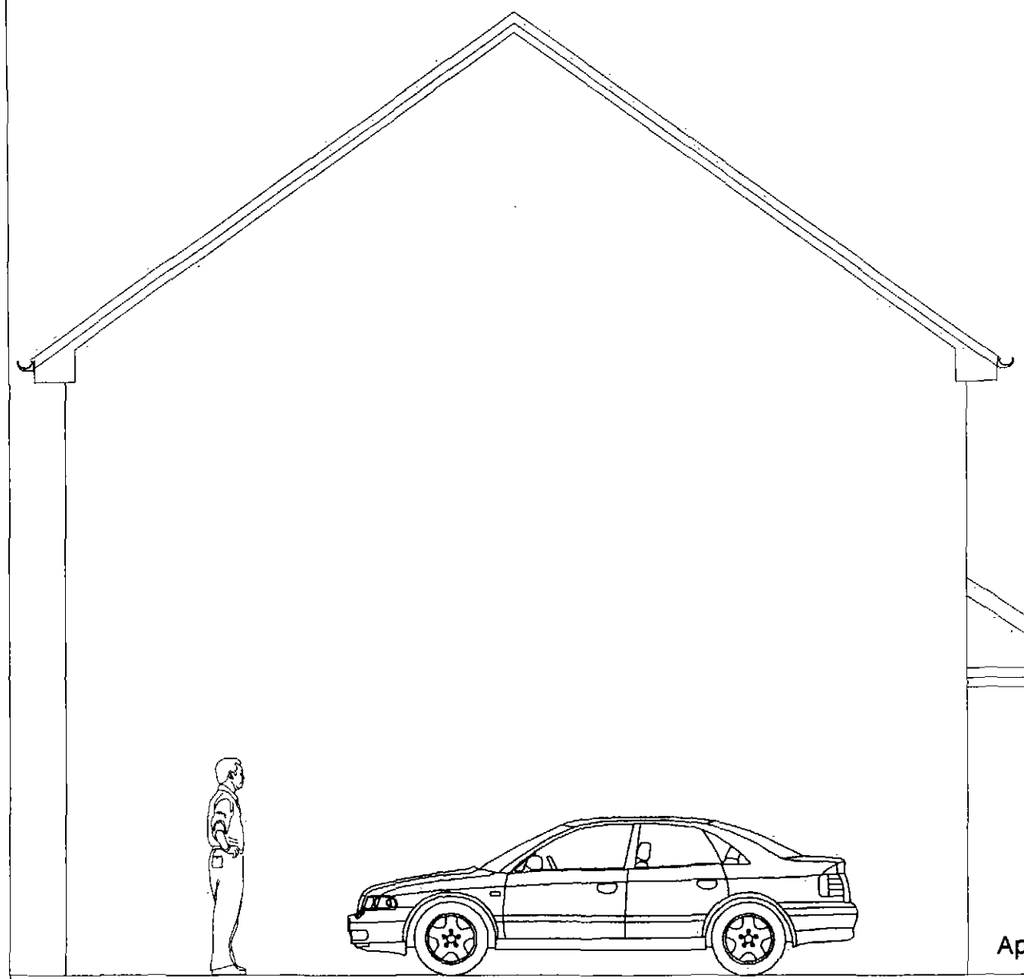

EXISTING SIDE ELEVATION 1:50

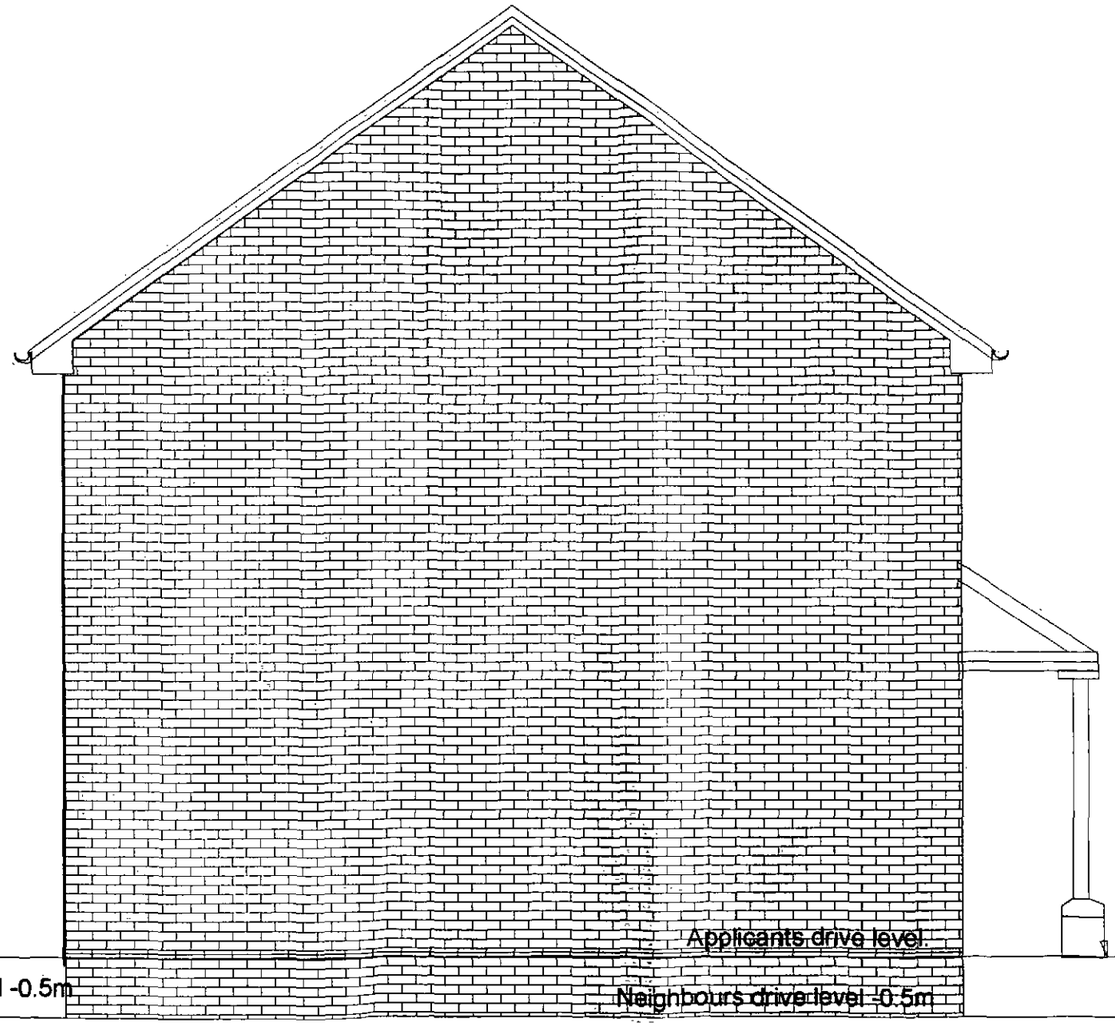


PROPOSED SIDE ELEVATION 1:50

PROPOSED *2 STOREY SIDE EXTENSION*	APPLICANT AND ADDRESS:- Mr FRAZER CHAPMAN OF:-44 NEWLANDS AVENUE, WADWORTH, BARNSLEY. S72 8XD	ELEVATION VIEWS As Scaled	N	DATE: Jan 2012




EXISTING REAR ELEVATION 1:50

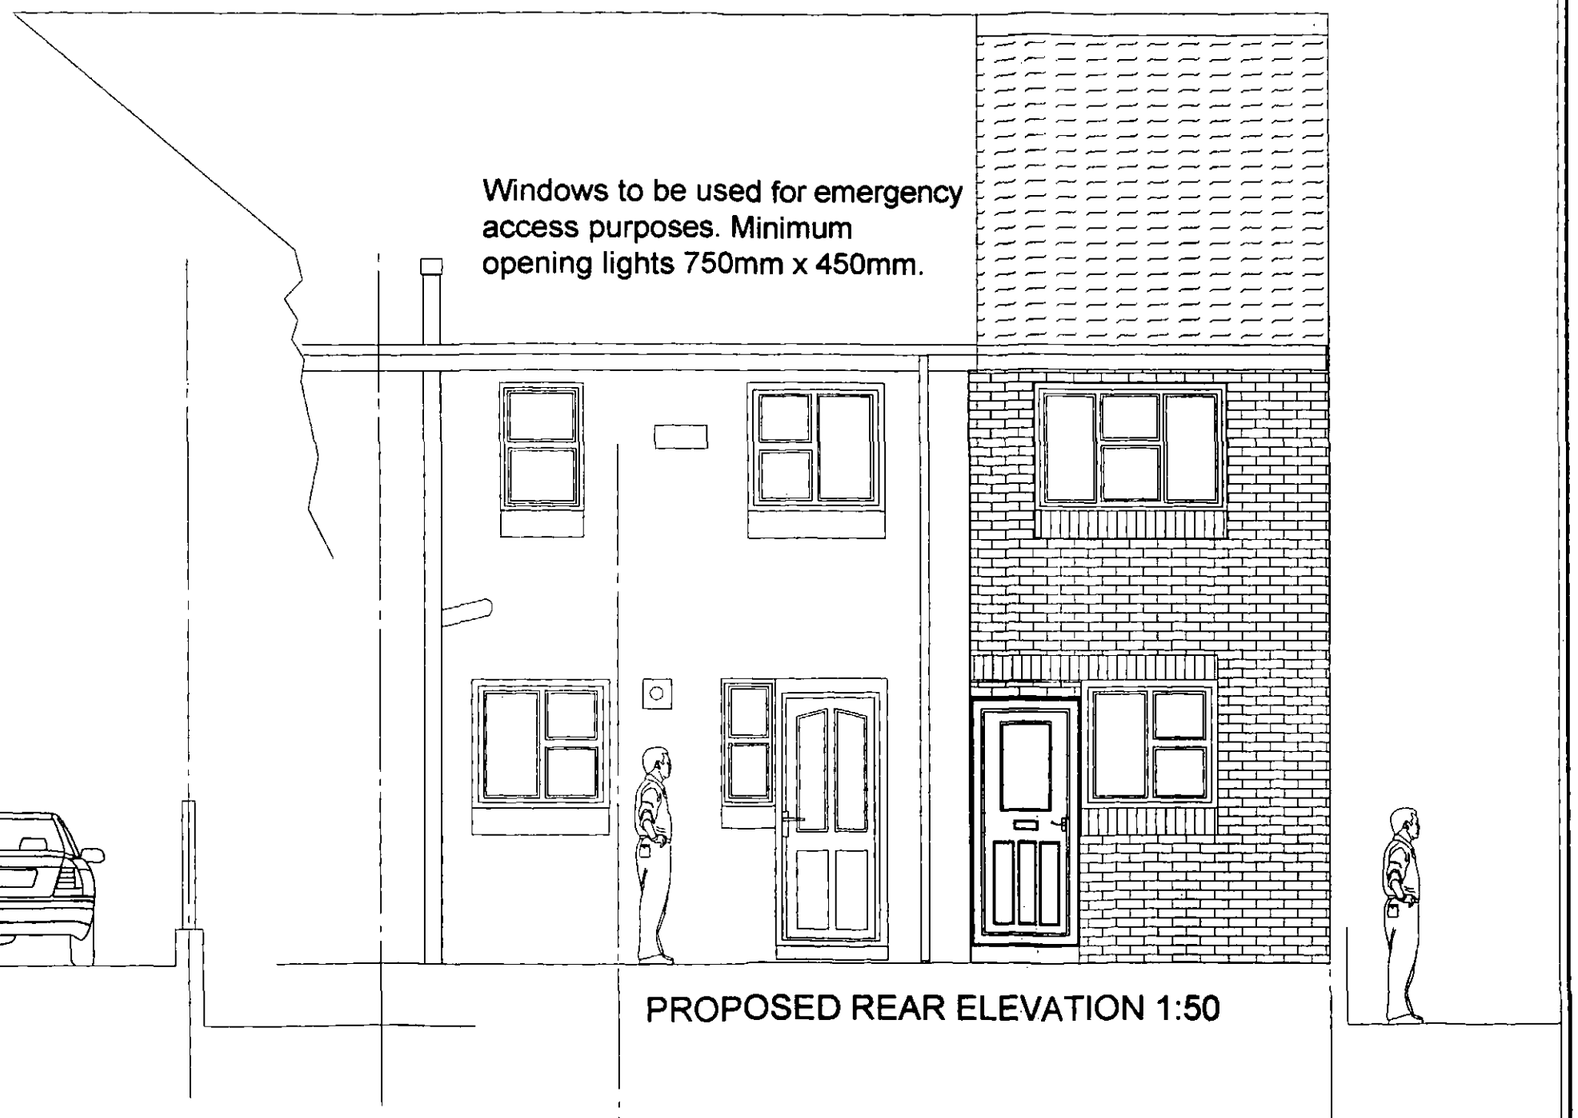


PROPOSED REAR ELEVATION 1:50

PROPOSED 2 STOREY SIDE EXTENSION	APPLICANT AND ADDRESS:- Mr FRAZER CHAPMAN OF:-44 NEWLANDS AVENUE, WADWORTH, BARNSLEY. S72 8XD	ELEVATION VIEW 1:50	N	DATE: Jan 2012

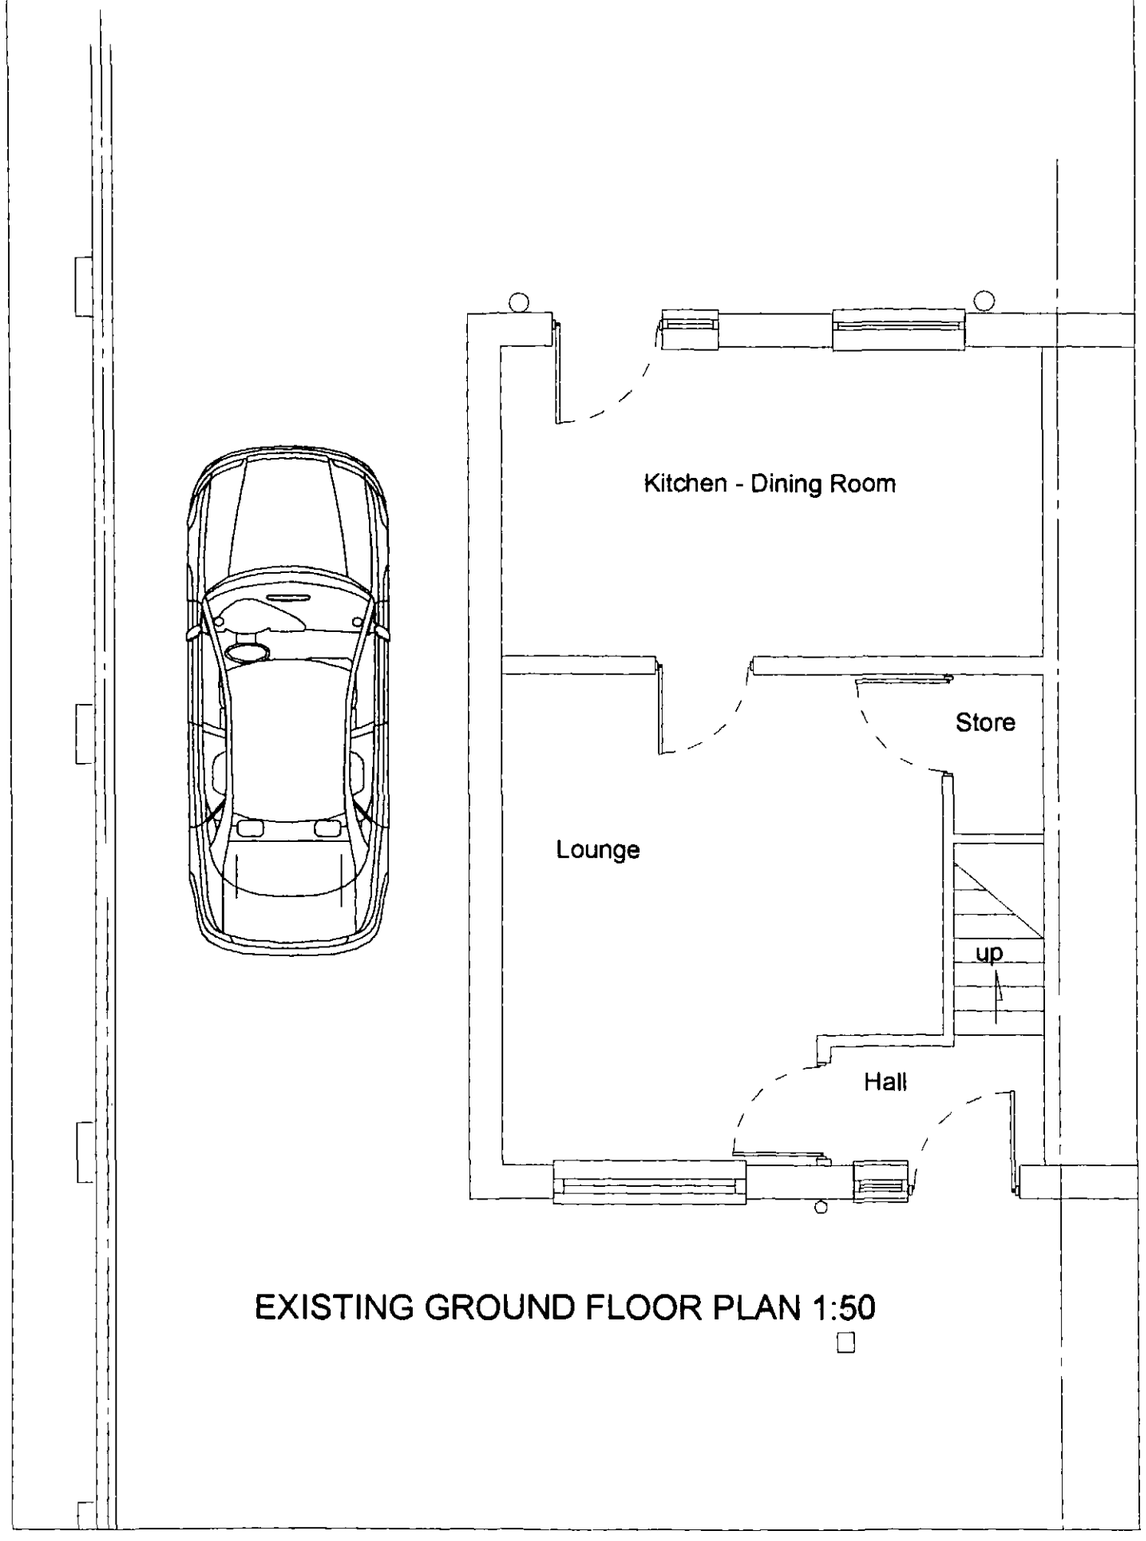


EXISTING GROUND FLOOR PLAN 1:50

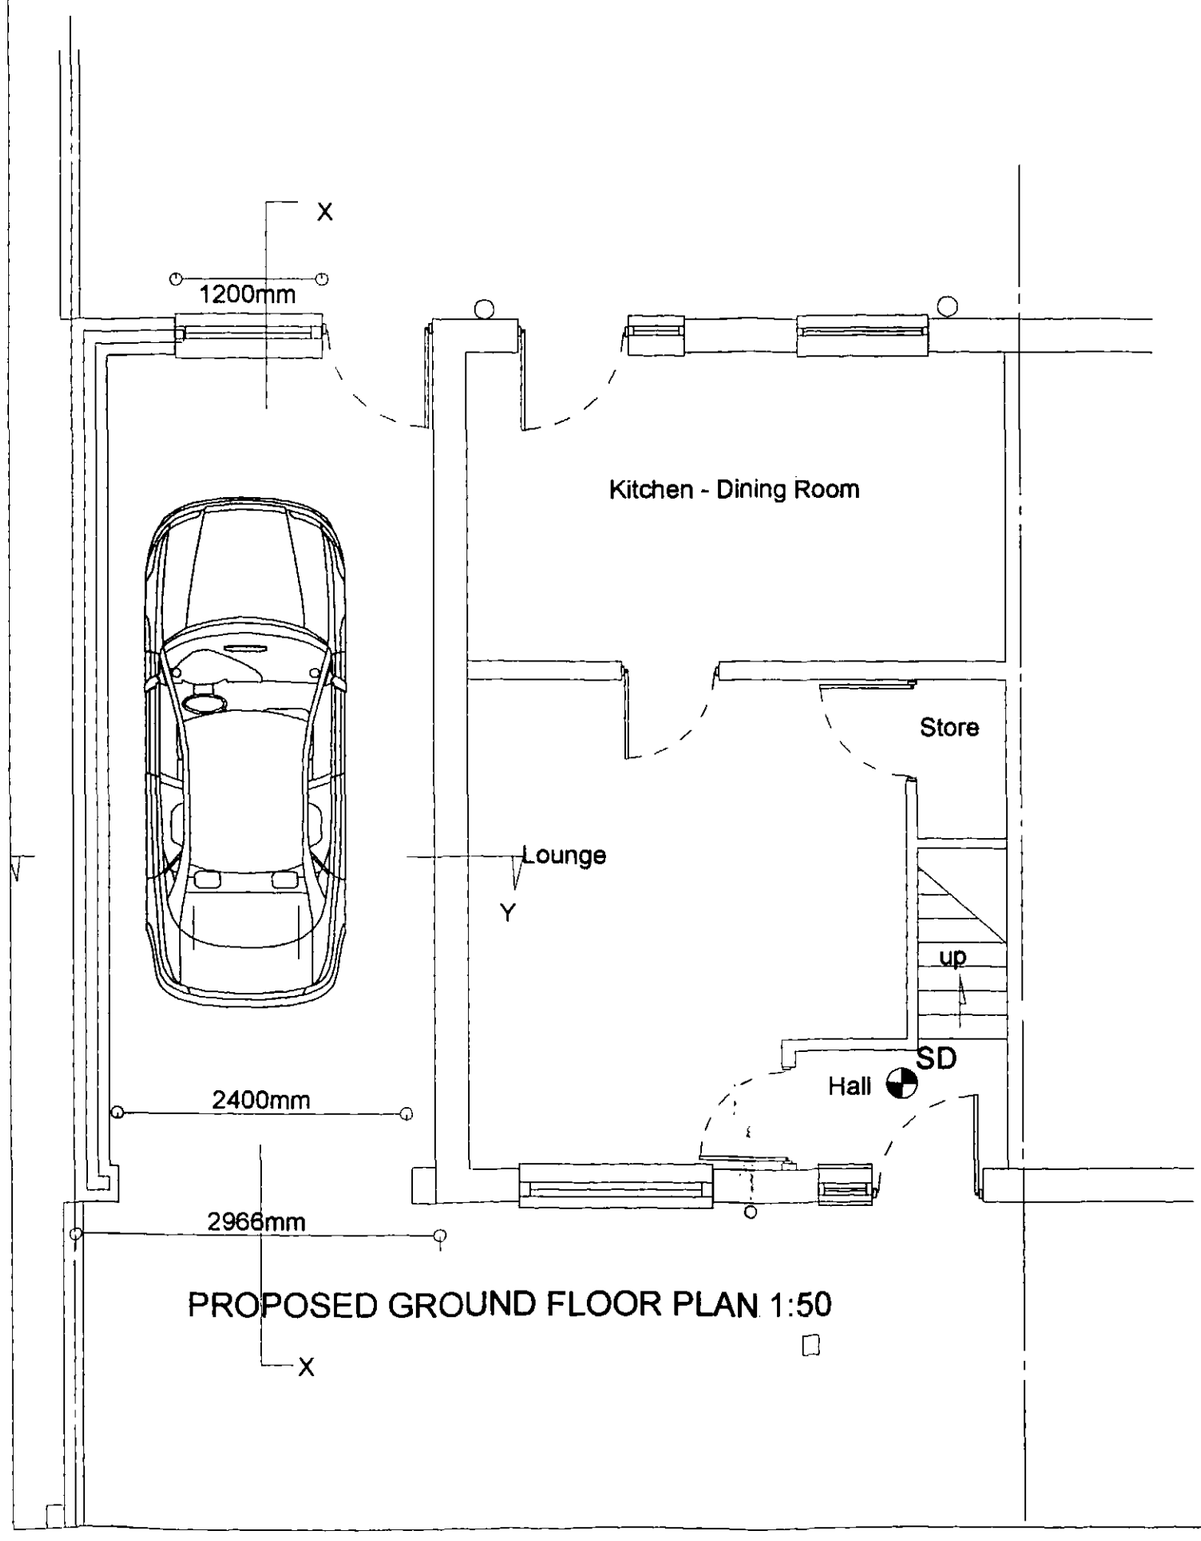


PROPOSED GROUND FLOOR PLAN 1:50

PROPOSED 2 STOREY SIDE EXTENSION	APPLICANT AND ADDRESS:- Mr FRAZER CHAPMAN OF:-44 NEWLANDS AVENUE, WADWORTH, BARNSLEY. S72 8XD	FLOOR PLANS As Scaled	N	DATE: Jan 2012

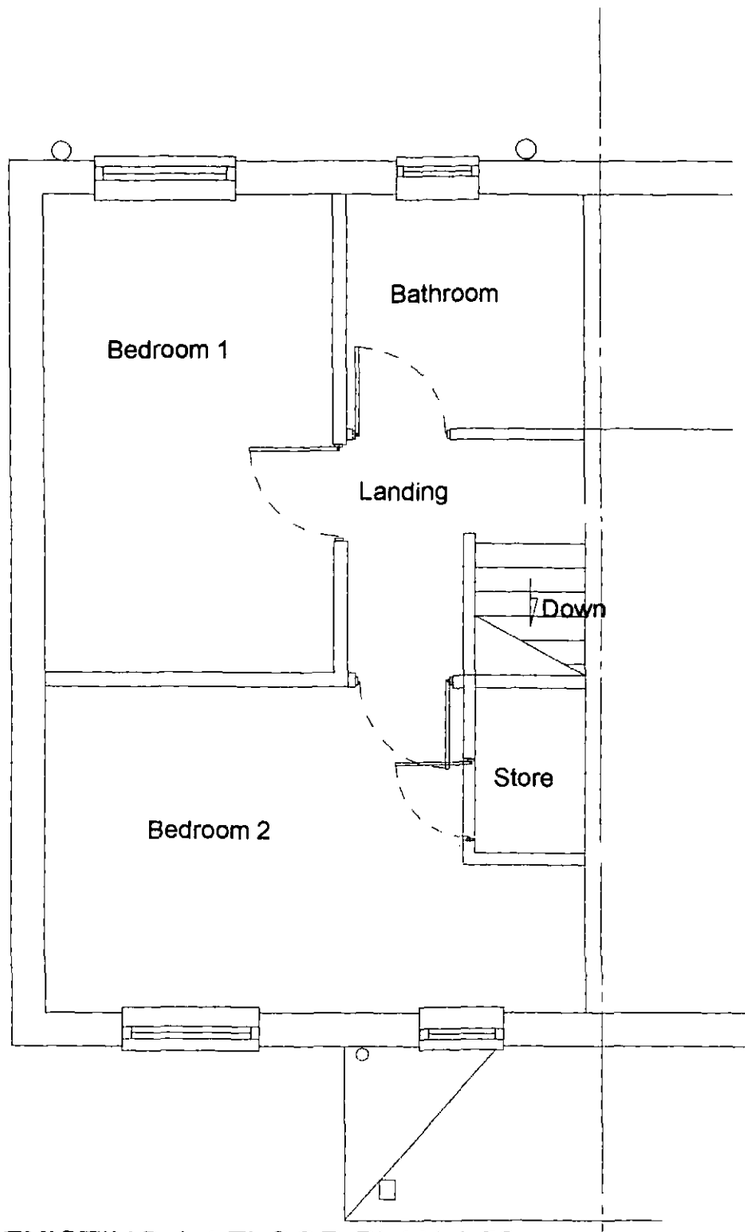


EXISTING 1st FLOOR PLAN 1:50

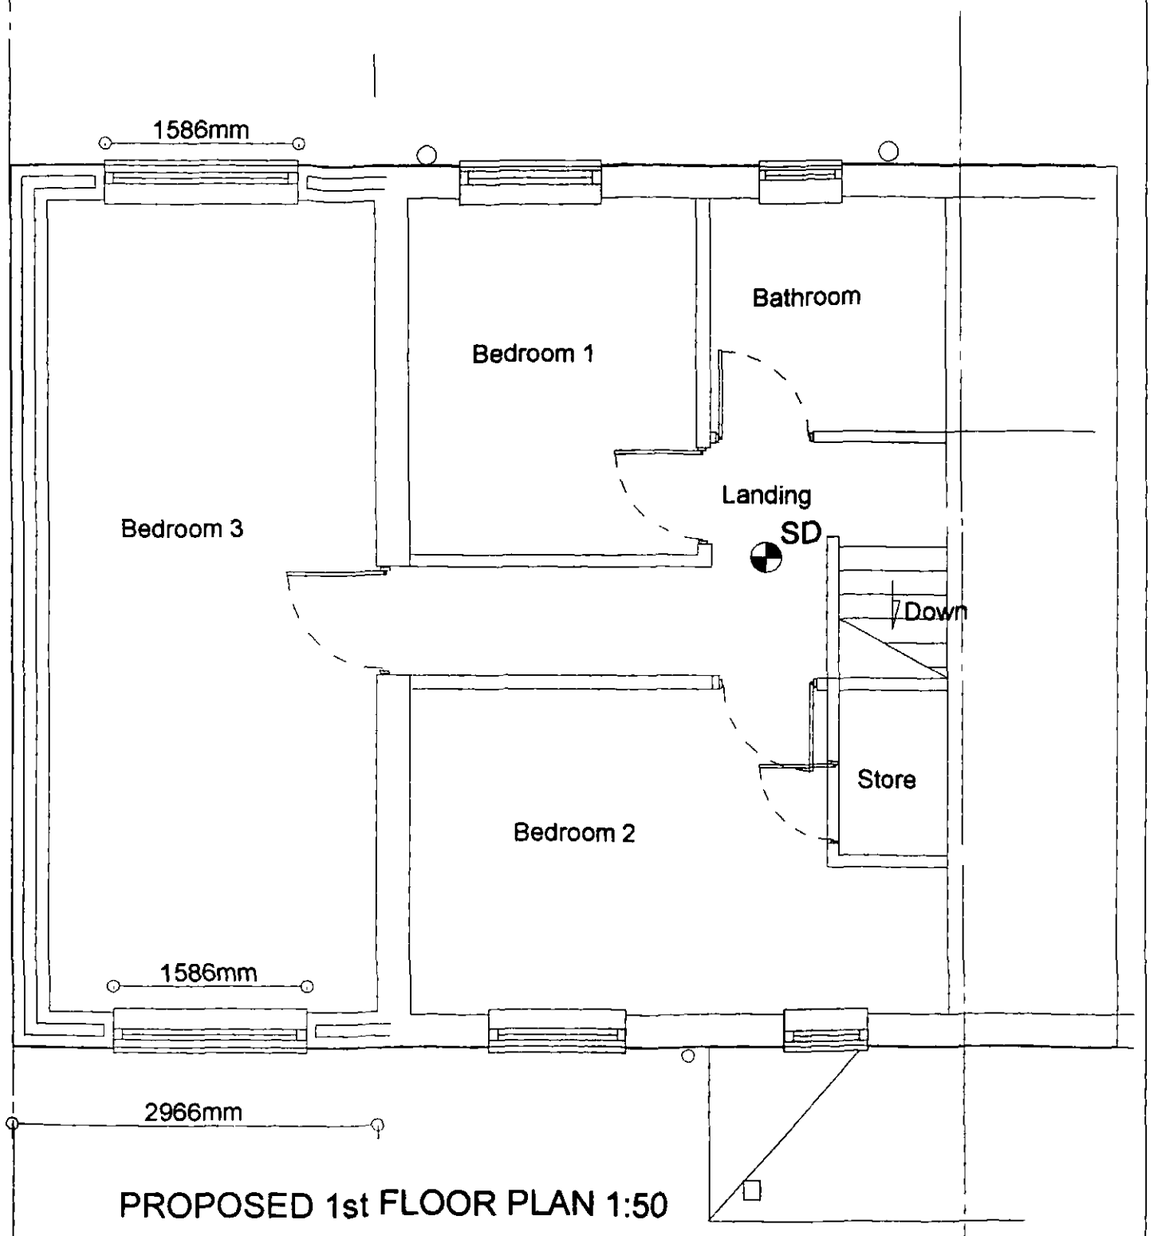



PROPOSED 1st FLOOR PLAN 1:50

PROPOSED 2 STOREY SIDE EXTENSION	APPLICANT AND ADDRESS:- Mr FRAZER CHAPMAN OF:-44 NEWLANDS AVENUE, WADWORTH, BARNSLEY. S72 8XD	FLOOR PLAN 1:50	N	DATE: Jan 2012

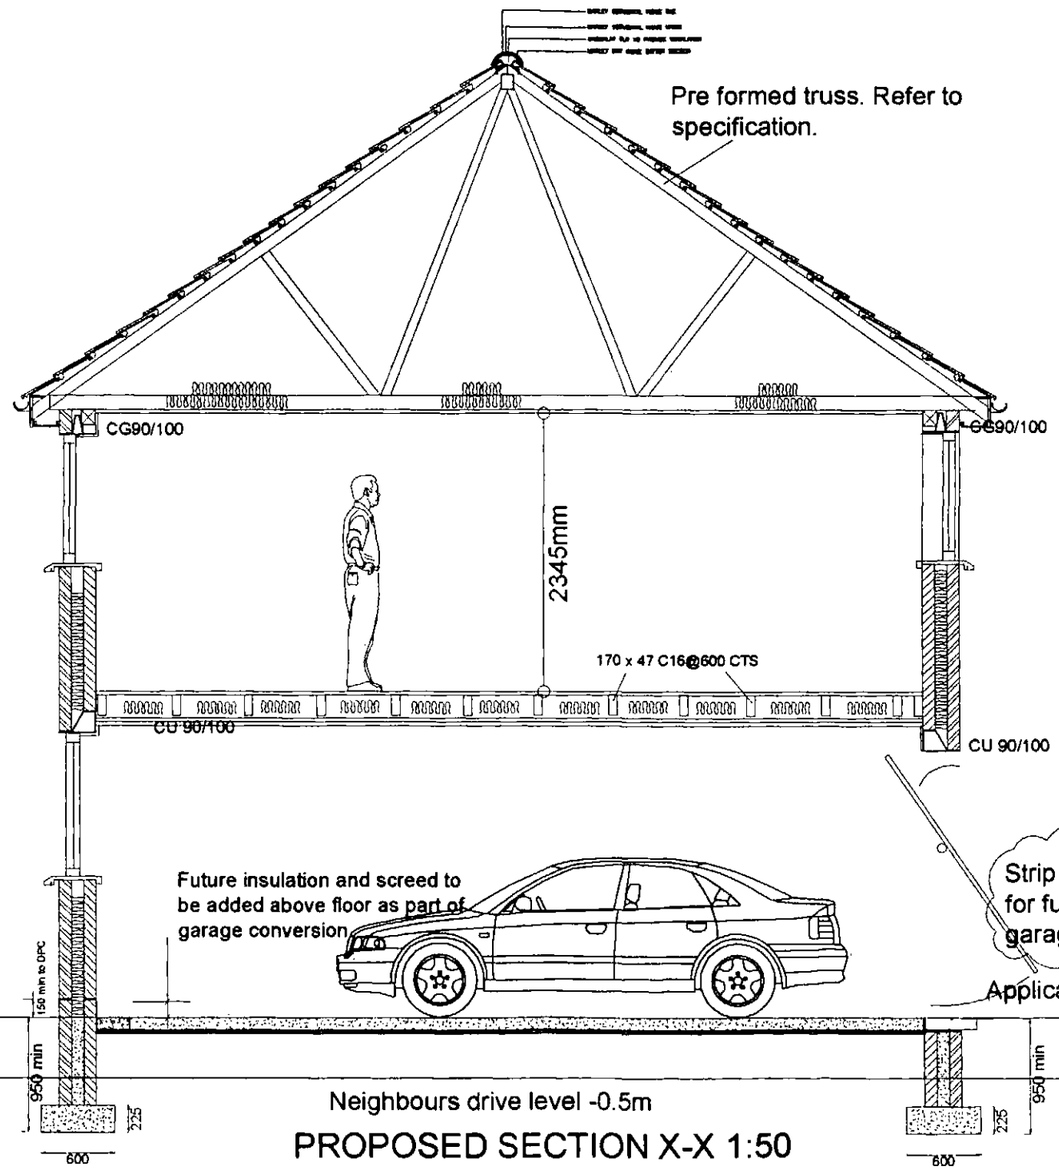


PROPOSED SECTION X-X 1:50

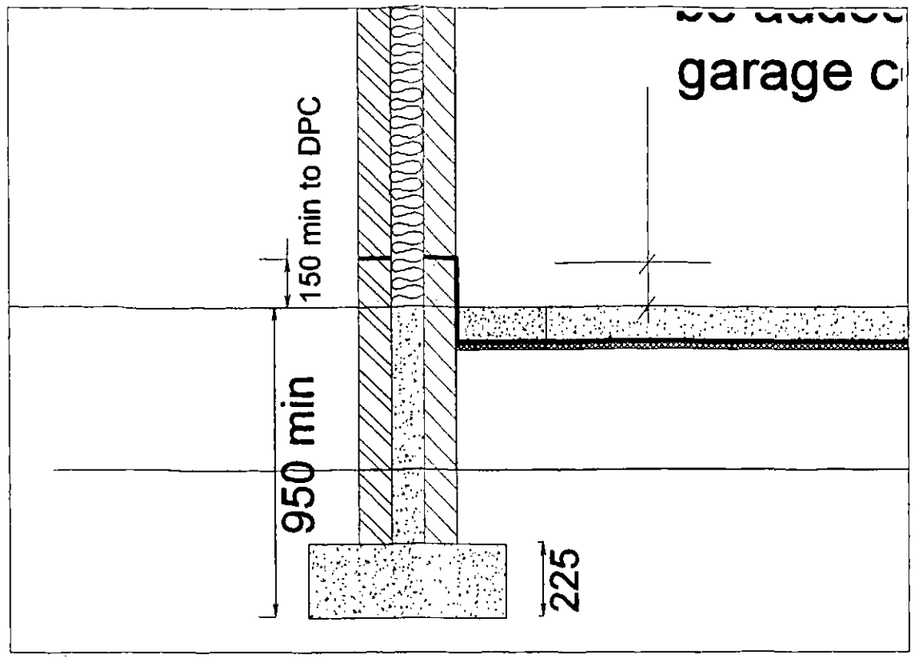

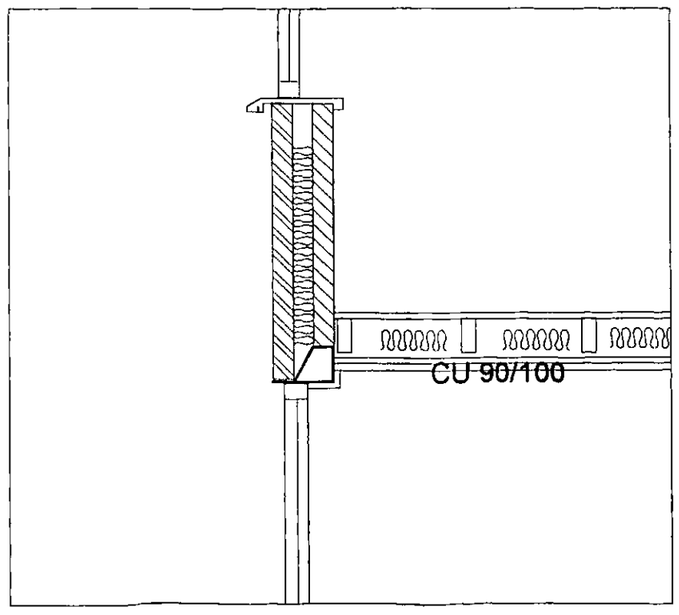

PROPOSED 2 STOREY SIDE EXTENSION	APPLICANT AND ADDRESS:- Mr FRAZER CHAPMAN OF:-44 NEWLANDS AVENUE, WADWORTH, BARNSLEY. S72 8XD	SECTION DETAIL 1:50	N	DATE: Jan 2012

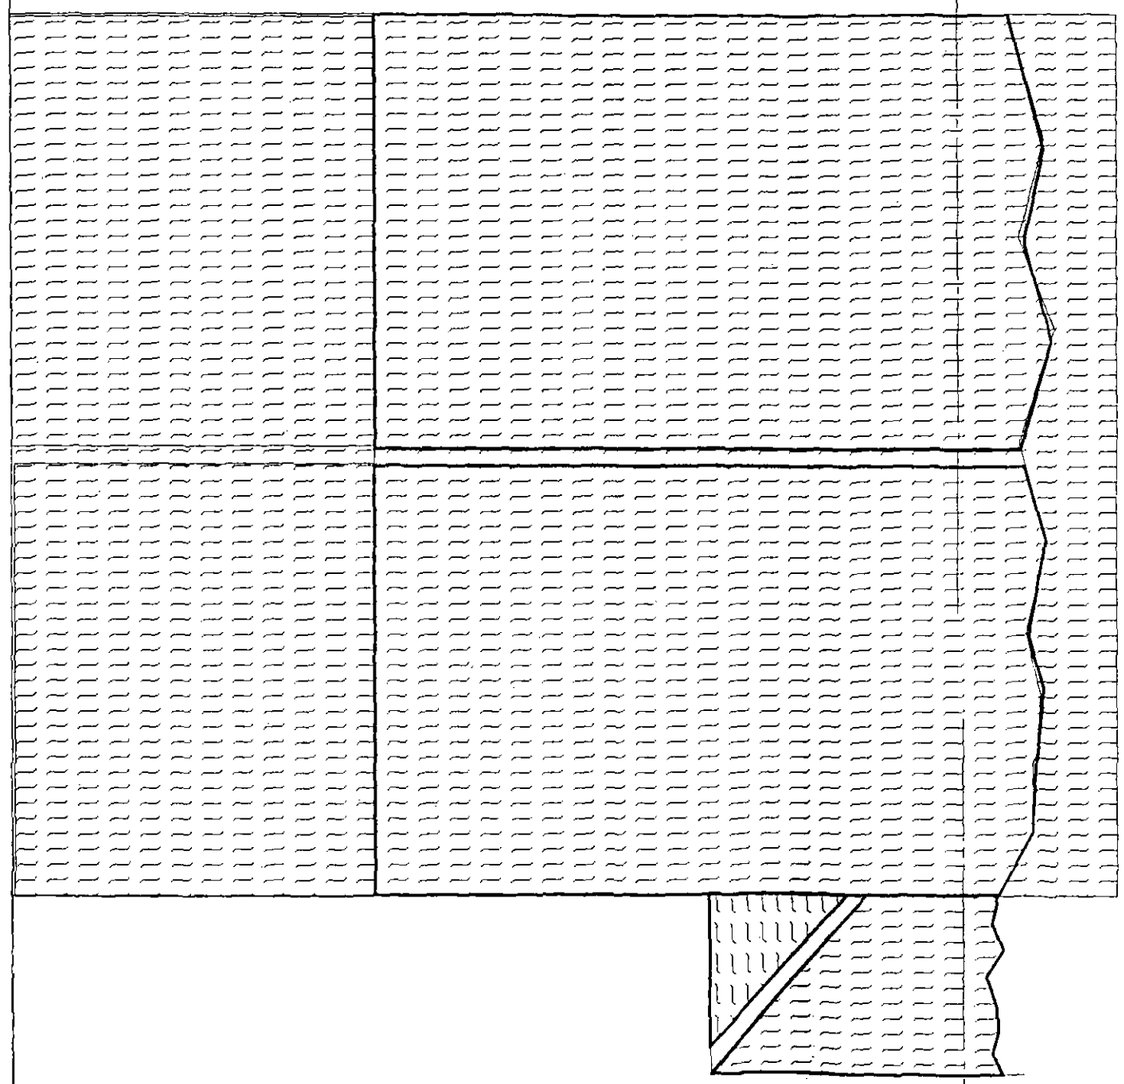

POSED

TOREY SIDE EXTENSION

APPLICANT AND ADDRESS:- Mr FRAZER CHAPMAN
OF:-44 NEWLANDS AVENUE, WADWORTH, BARNSLEY. S72 8XD

ROOF PLAN 1:50

N

DATE: Jan 2012