
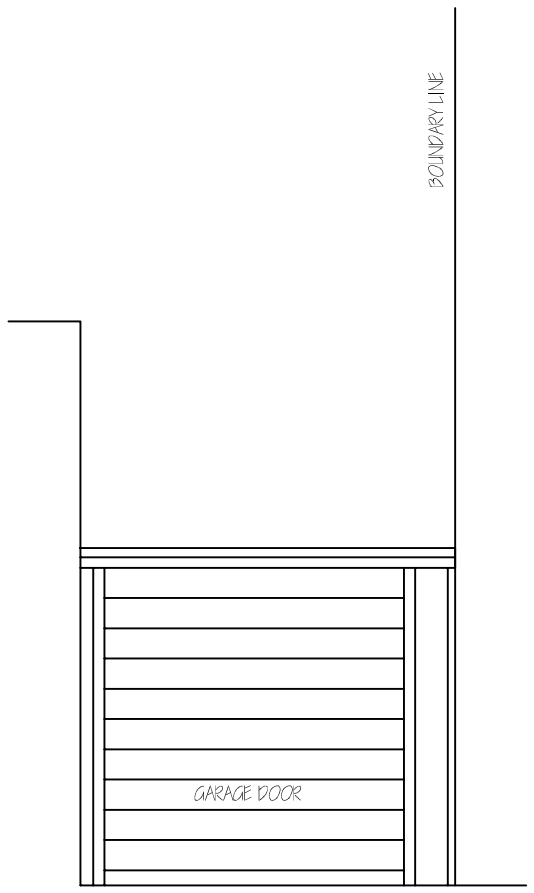


EXISTING FRONT
ELEVATION 1:50

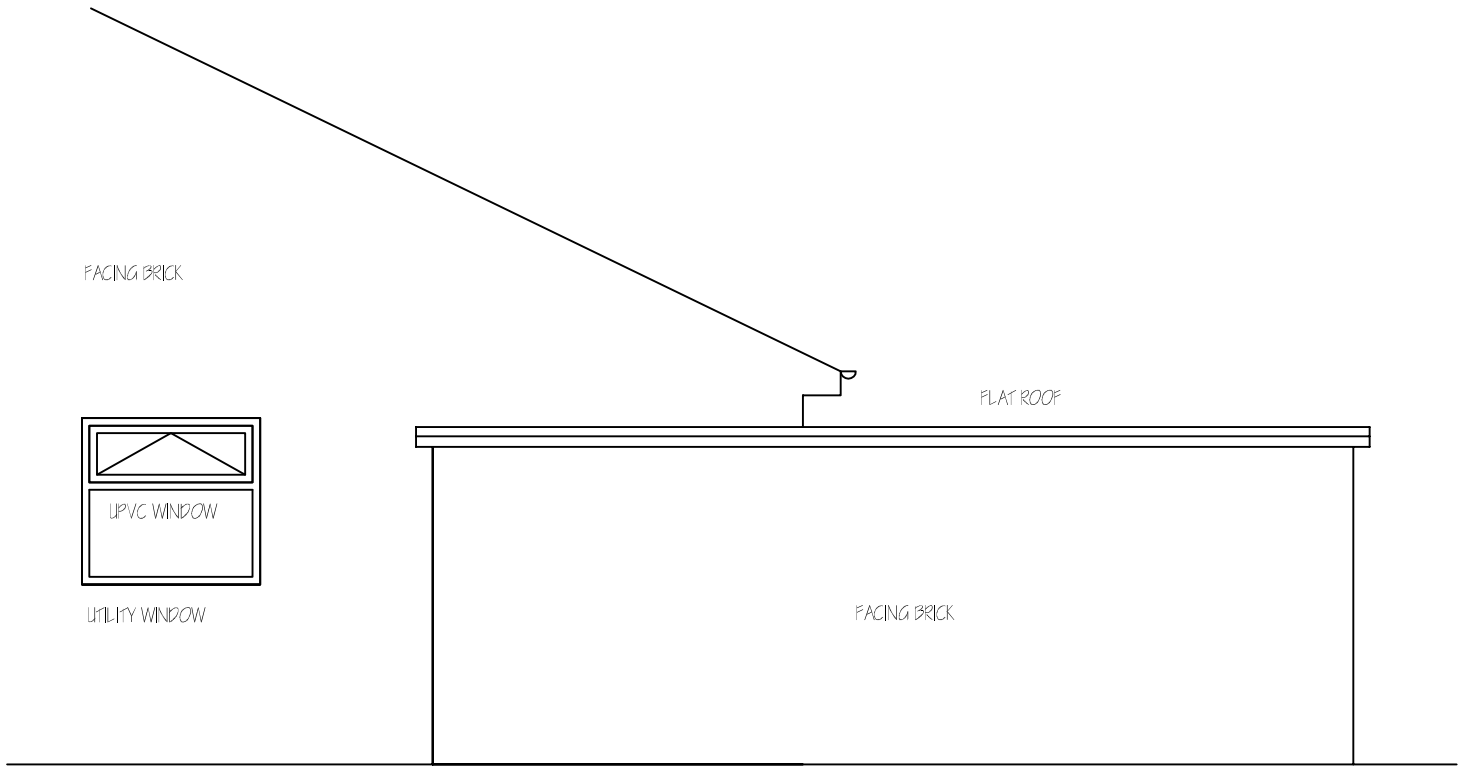

EXISTING SIDE
ELEVATION 1:50

Revisions	A. A----	00-00-

This drawing is for planning permission only and is not a construction drawing.

Drawing Title	EXISTING-ELEVATION		
Job No. - Dwg No.	MF/2013/1	.	——
Client:	ANN PETRIE AND MARCUS FIRTH 3 ALTON WAY MAPPLEWELL BARNSLEY		
Scale.	1:50		