


North AERIAL VIEW

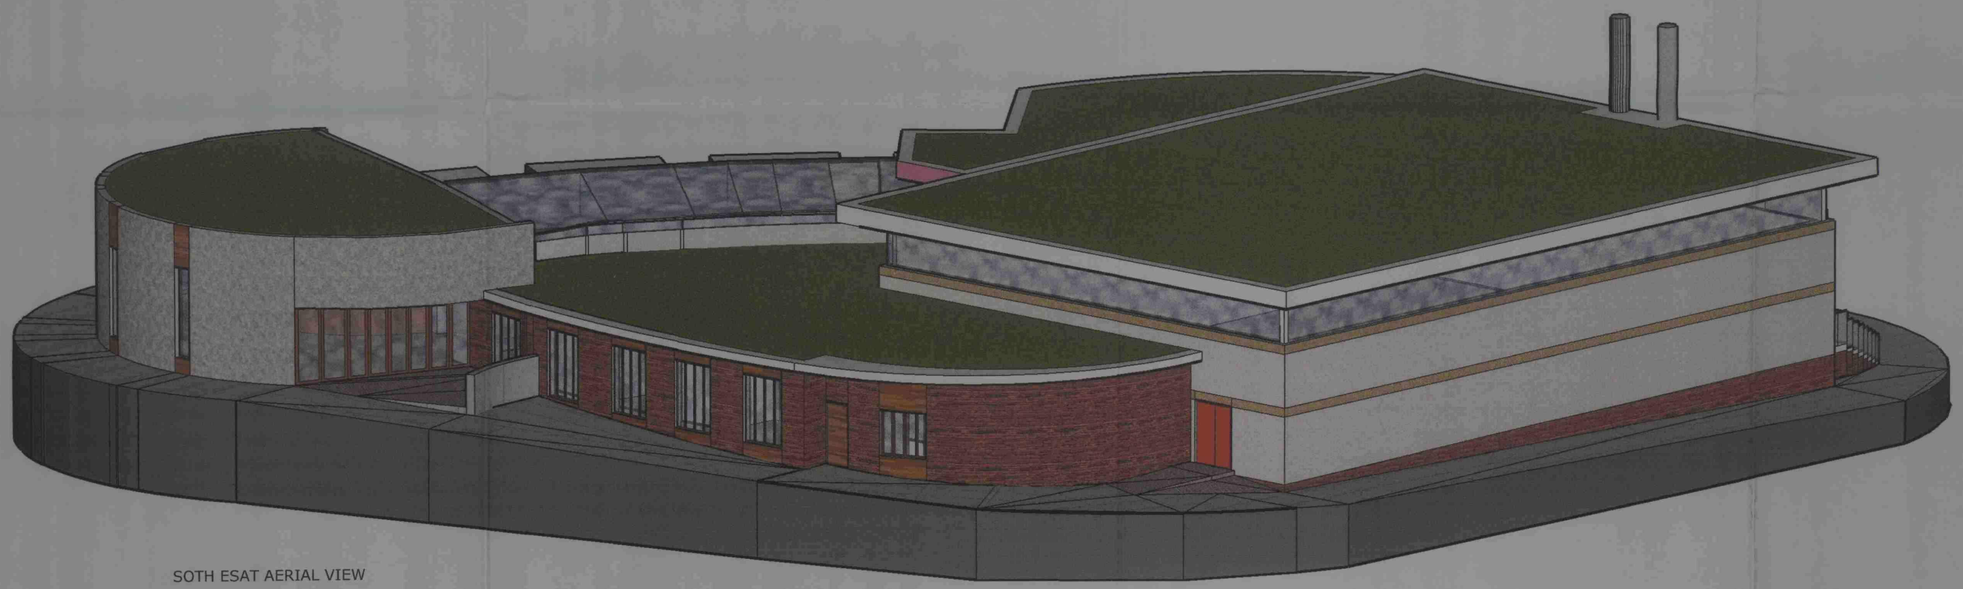

SOTH ESAT AERIAL VIEW

THE COMMONS
for Worsborough Common Community Association

Enritch Design Ltd
Mayfield House, Mayfield Road, Sheffield, S10 4PR
t. 0114 230 1725 e.enritchdesign@btconnect.com

AERIAL VIEWS NORTH + SOTH EAST

Date 26.11.2007
Scale 1:100@A1

Drawing nº
721.05

2008/0718