

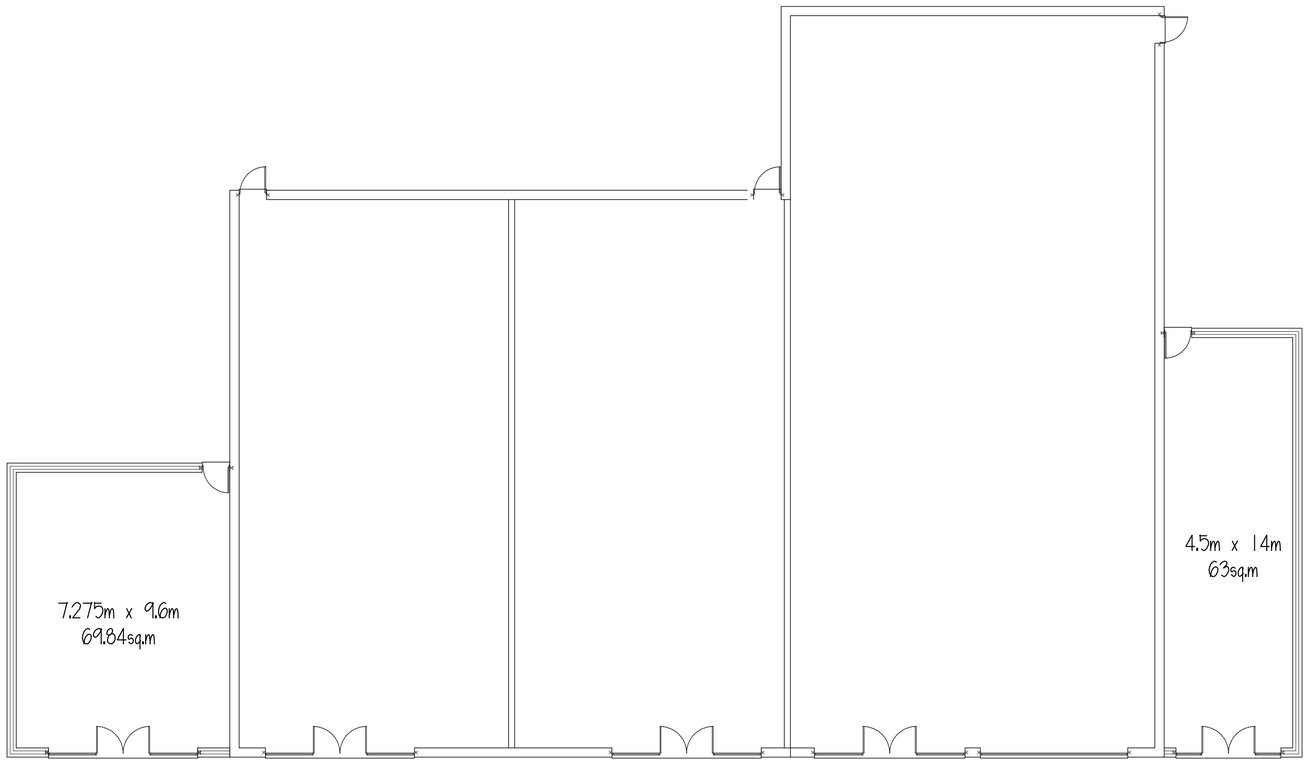


GROUND FLOOR

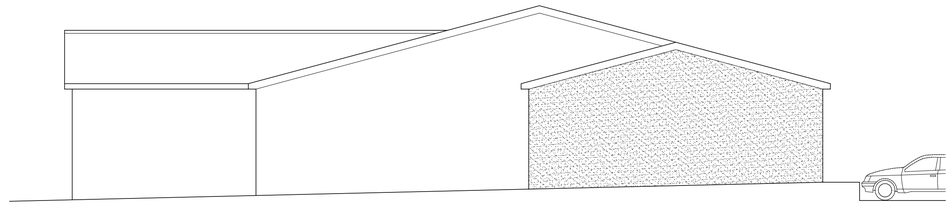


WEST ELEVATION

ROOF - concrete tiles
WALLS - render

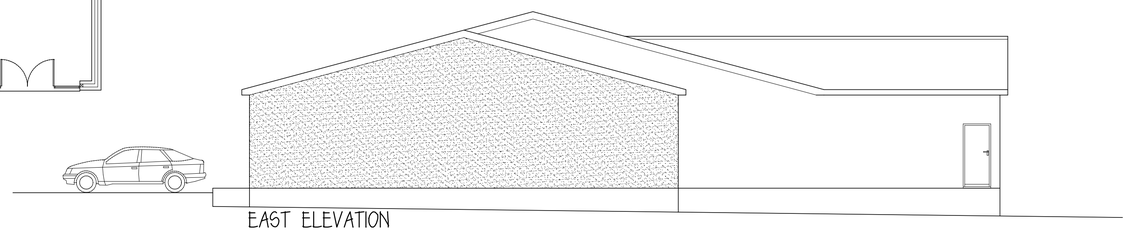


EAST ELEVATION

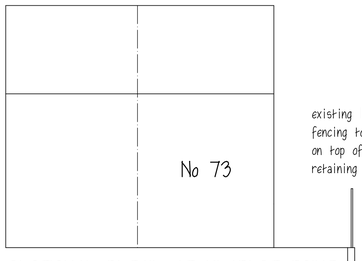


existing 1.8m high palisade fencing to boundary of site on top of a 1.5m high brick retaining wall

SECTIONAL DETAIL AT NEAREST POINT

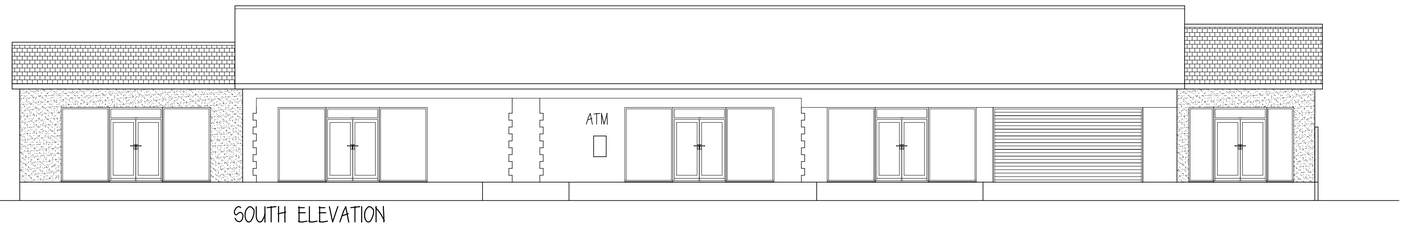

SOUTH ELEVATION

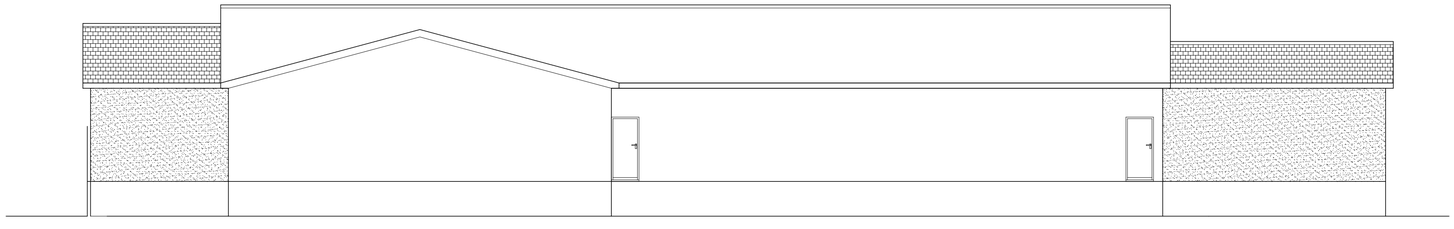

NORTH ELEVATION

SANGHA HOLDINGS

PROPOSED RETAIL UNITS
FORMER HEALTH CLINIC
LAITHES LANE
ATHERSLEY

PLAN AND ELEVATIONS

1:100@A1 JUNE14 Rev H

Peter Thompson
"Linwood"
Barnsley Road
Dodworth
Barnsley S75 3JR
M.C.I.A.T.
tel. 01226 201391
m. 07973251730
e-mail peter-thompson@hotmail.co.uk