



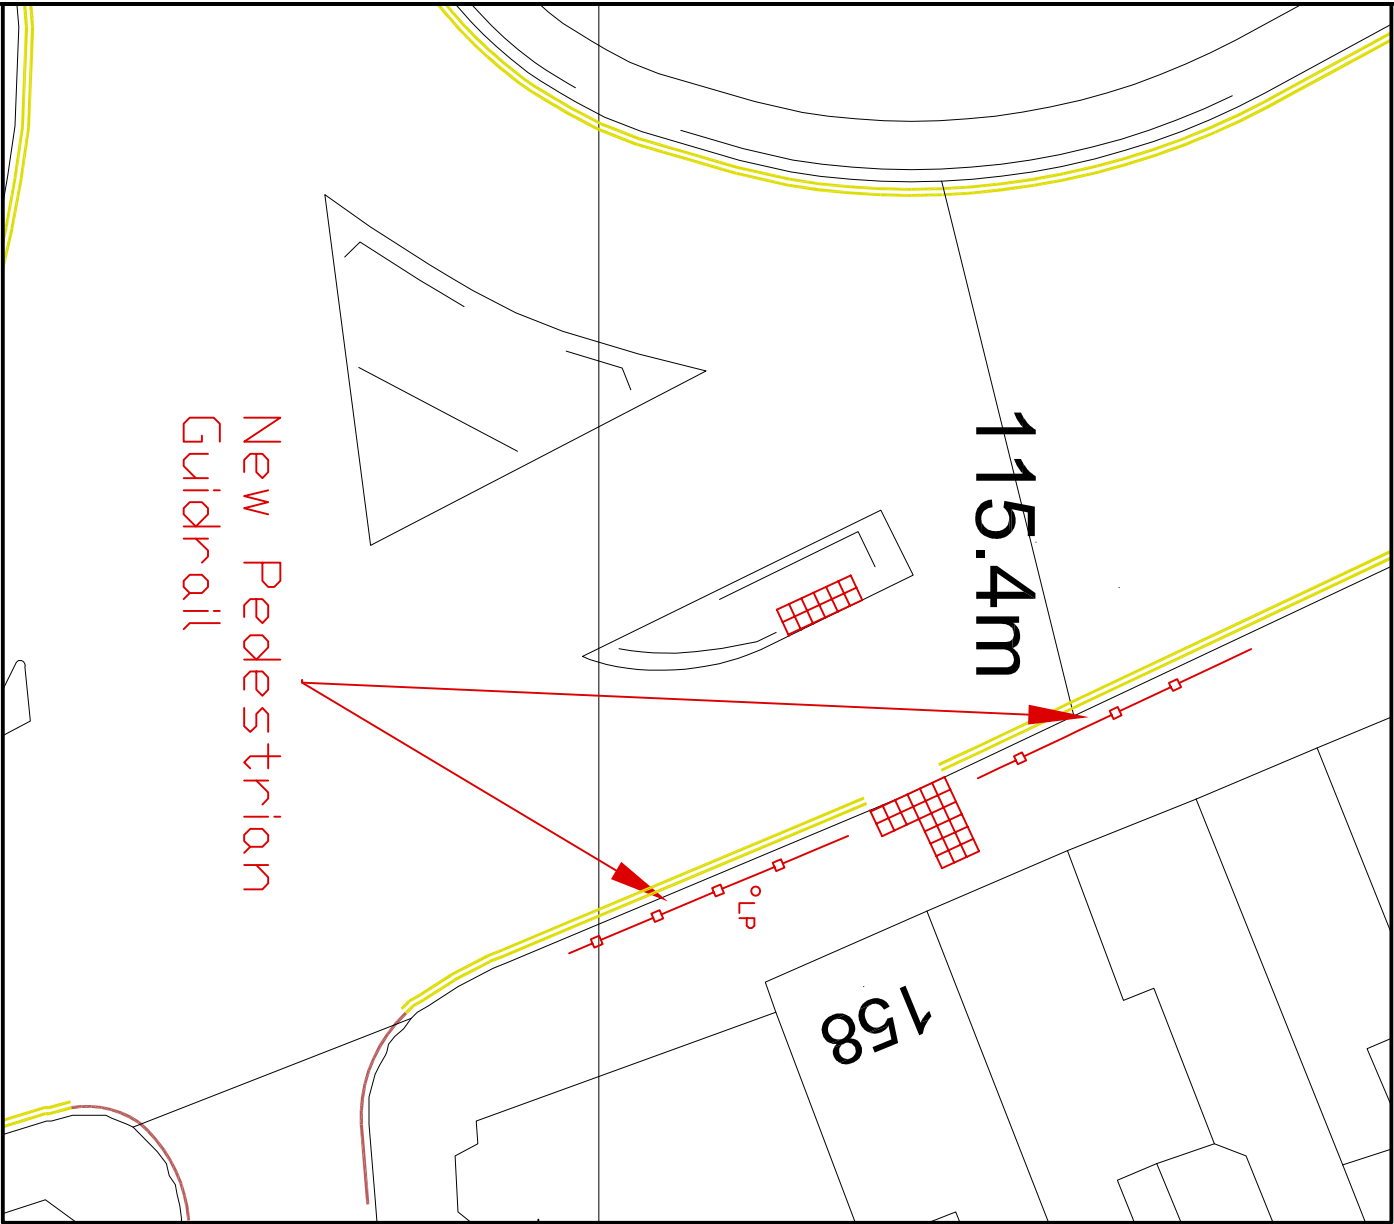

— No Loading/Unloading at any time
— No waiting/restricted loading

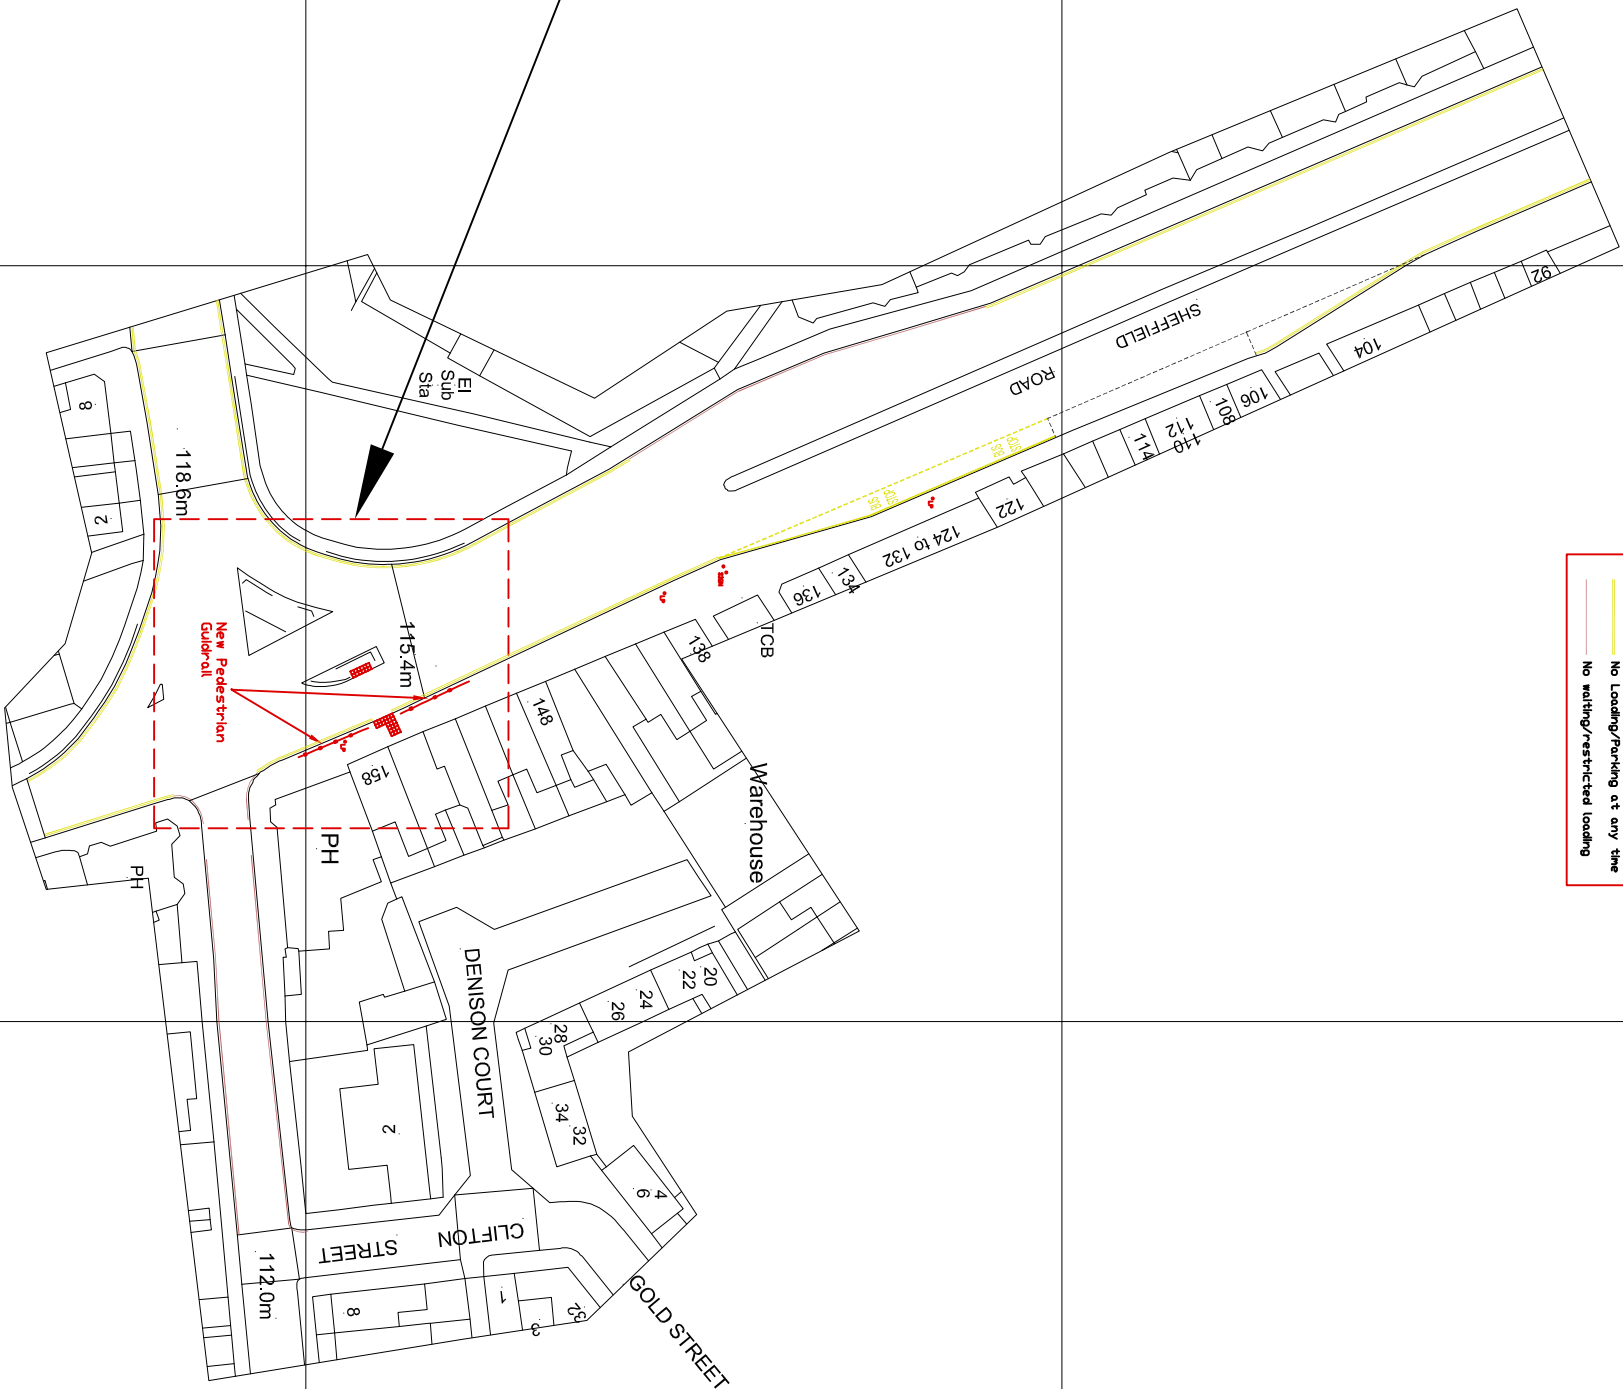

158 SHEFFIELD ROAD
BARNSELEY

PROPOSED WORKS

Scale 1:1000		Drawn By TC	
Drawing Size A3		Checked By	
Date 18.11.11		Approved By	
Rev		Rev	
Amendment		Rev	
Drawn		Date	
Checked		Date	
Rev		Date	
Rev		Date	



6444/002

FILE REF: