



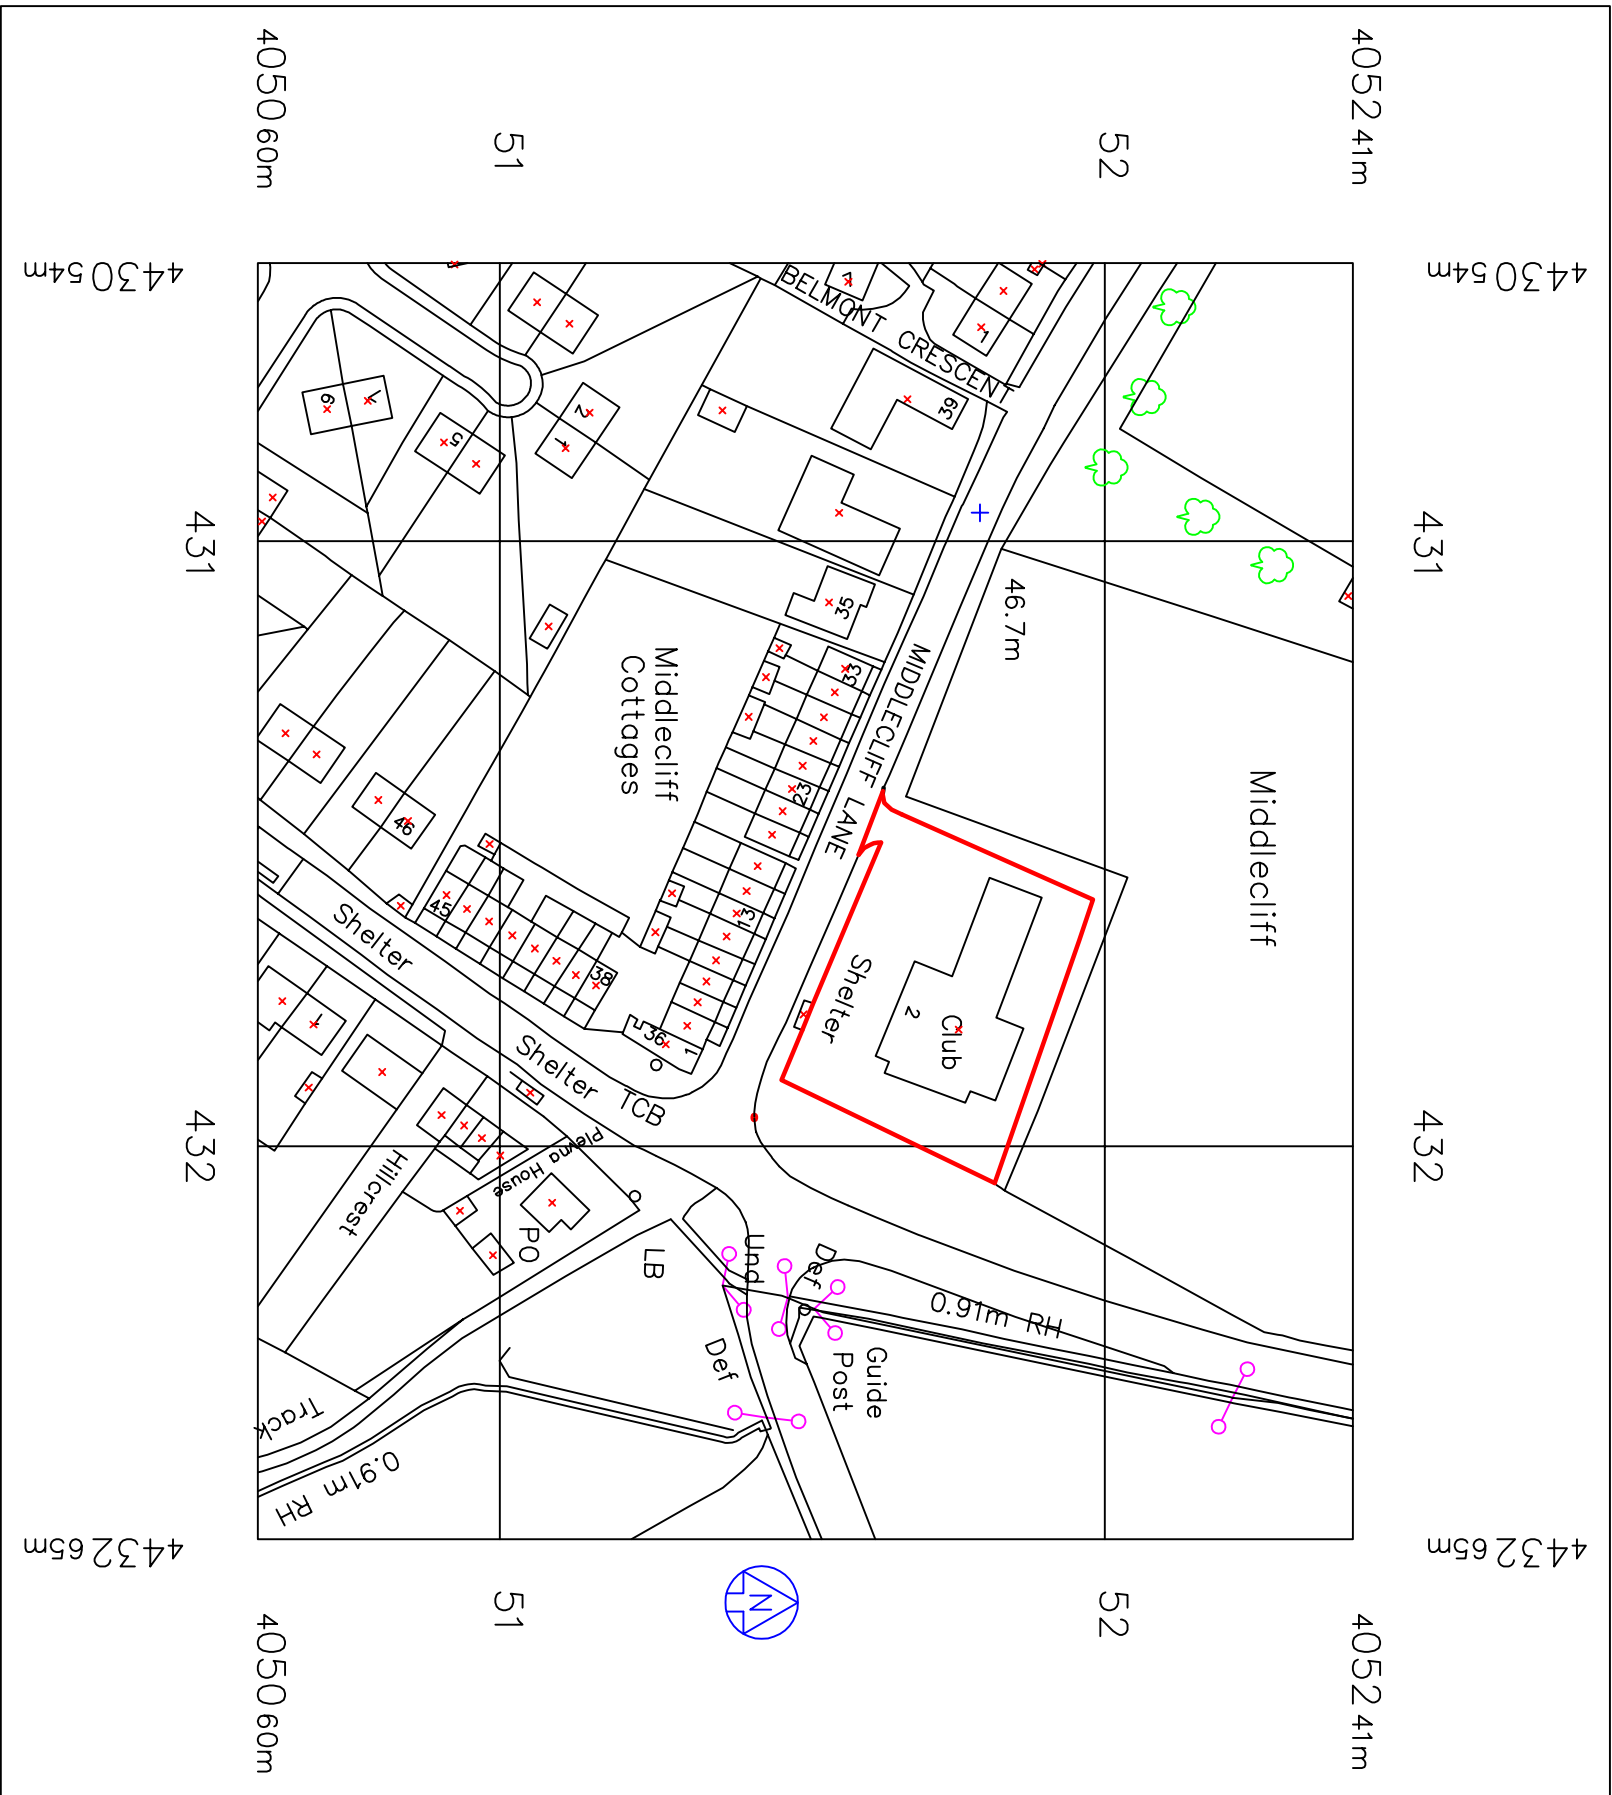

DO NOT SCALE
THIS DRAWING IS COPYRIGHT ©

NOTES	
REVISION	

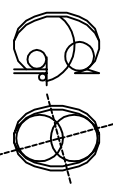

DESIGN
28, Lowes Wong
Southwell
Nott's
NG25 0JS
TEL : 07771 675788
E-MAIL: godesignplanning@aol.com

CLIENT
Mr. R. Morley

PROJECT
Middlecliff W. M. C.
2, Middlecliff Lane,
Little Houghton,
Barnsley. S72 0HX

TITLE
Proposed Ground Floor
Conversion of Main Hall
into 8 HMDs with
Communal Area.
Location Plan

DRAWN BY
G. O'Shea

A3

CHECKED BY

SCALE
1:1250

DATE
27/11/13

DWG No.
MLL2-003

REV