
INFORMATION WITHIN THIS DRAWING IS NOT NECESSARILY PRODUCED TO SCALE.
ALWAYS USE FIGURED DIMENSIONS AND CO-ORDINATES – IF IN DOUBT, ASK.

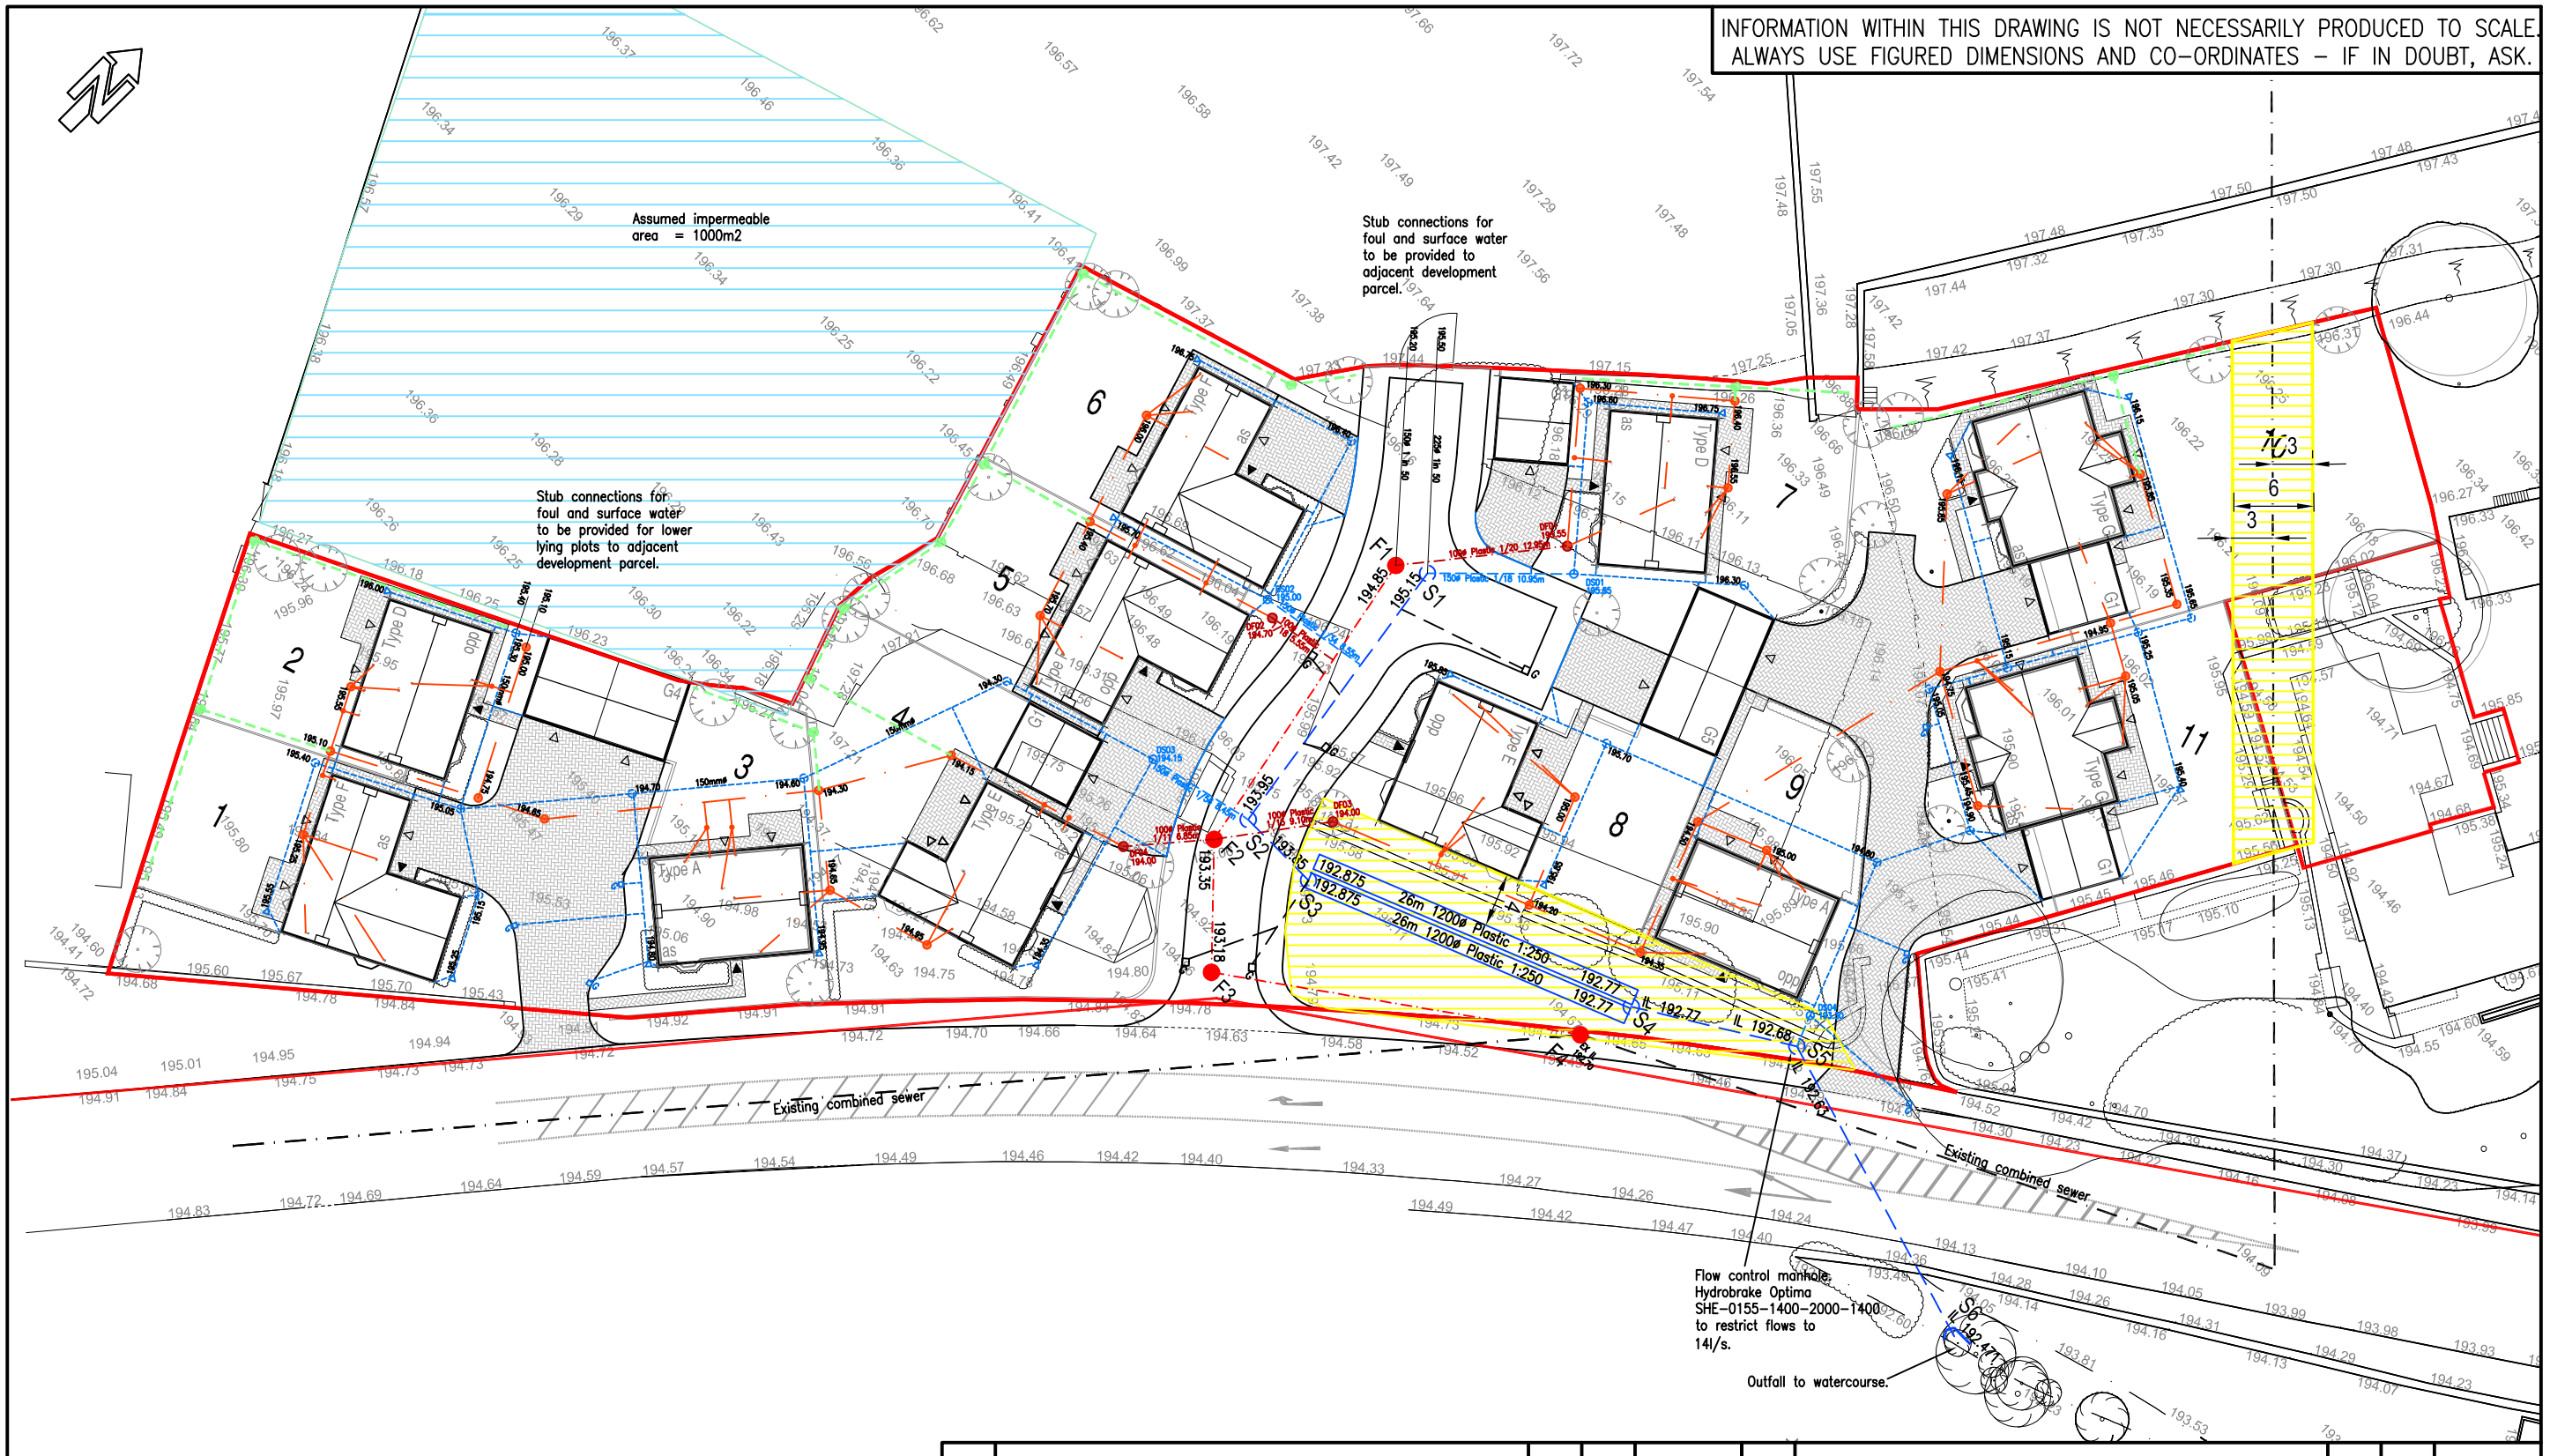

D	Revised to suit latest planning layout.	RJ	CH	09.03.16	B	Minor amendments. Attenuation increased	CH	PR	26.10.15
C	Revised to suit latest planning layout.	RJ	CH	02.11.15	A	First Issue.			

REV	DESCRIPTION	SIG	CHK	DATE

Eastwood & Partners
CONSULTING ENGINEERS
St. Andrew's House
23 Kingfield Road
Sheffield
S11 9AS
Tel 0114 255 4554
Fax 0114 255 4330
mail@eastwoodandpartners.com
www.eastwoodandpartners.com

DUCHY HOMES

NETHERMILL FARM, BARNSLEY ROAD, PENISTONE

DRAINAGE PRINCIPLES PLAN

SCALE WHEN PLOTTED AT A3	DRAWING STATUS
1:500	PRELIMINARY

DRAWN	CHECKED	DATE	DRAWING NUMBER	REV
RJ	CH	20.10.15	38208/001	D