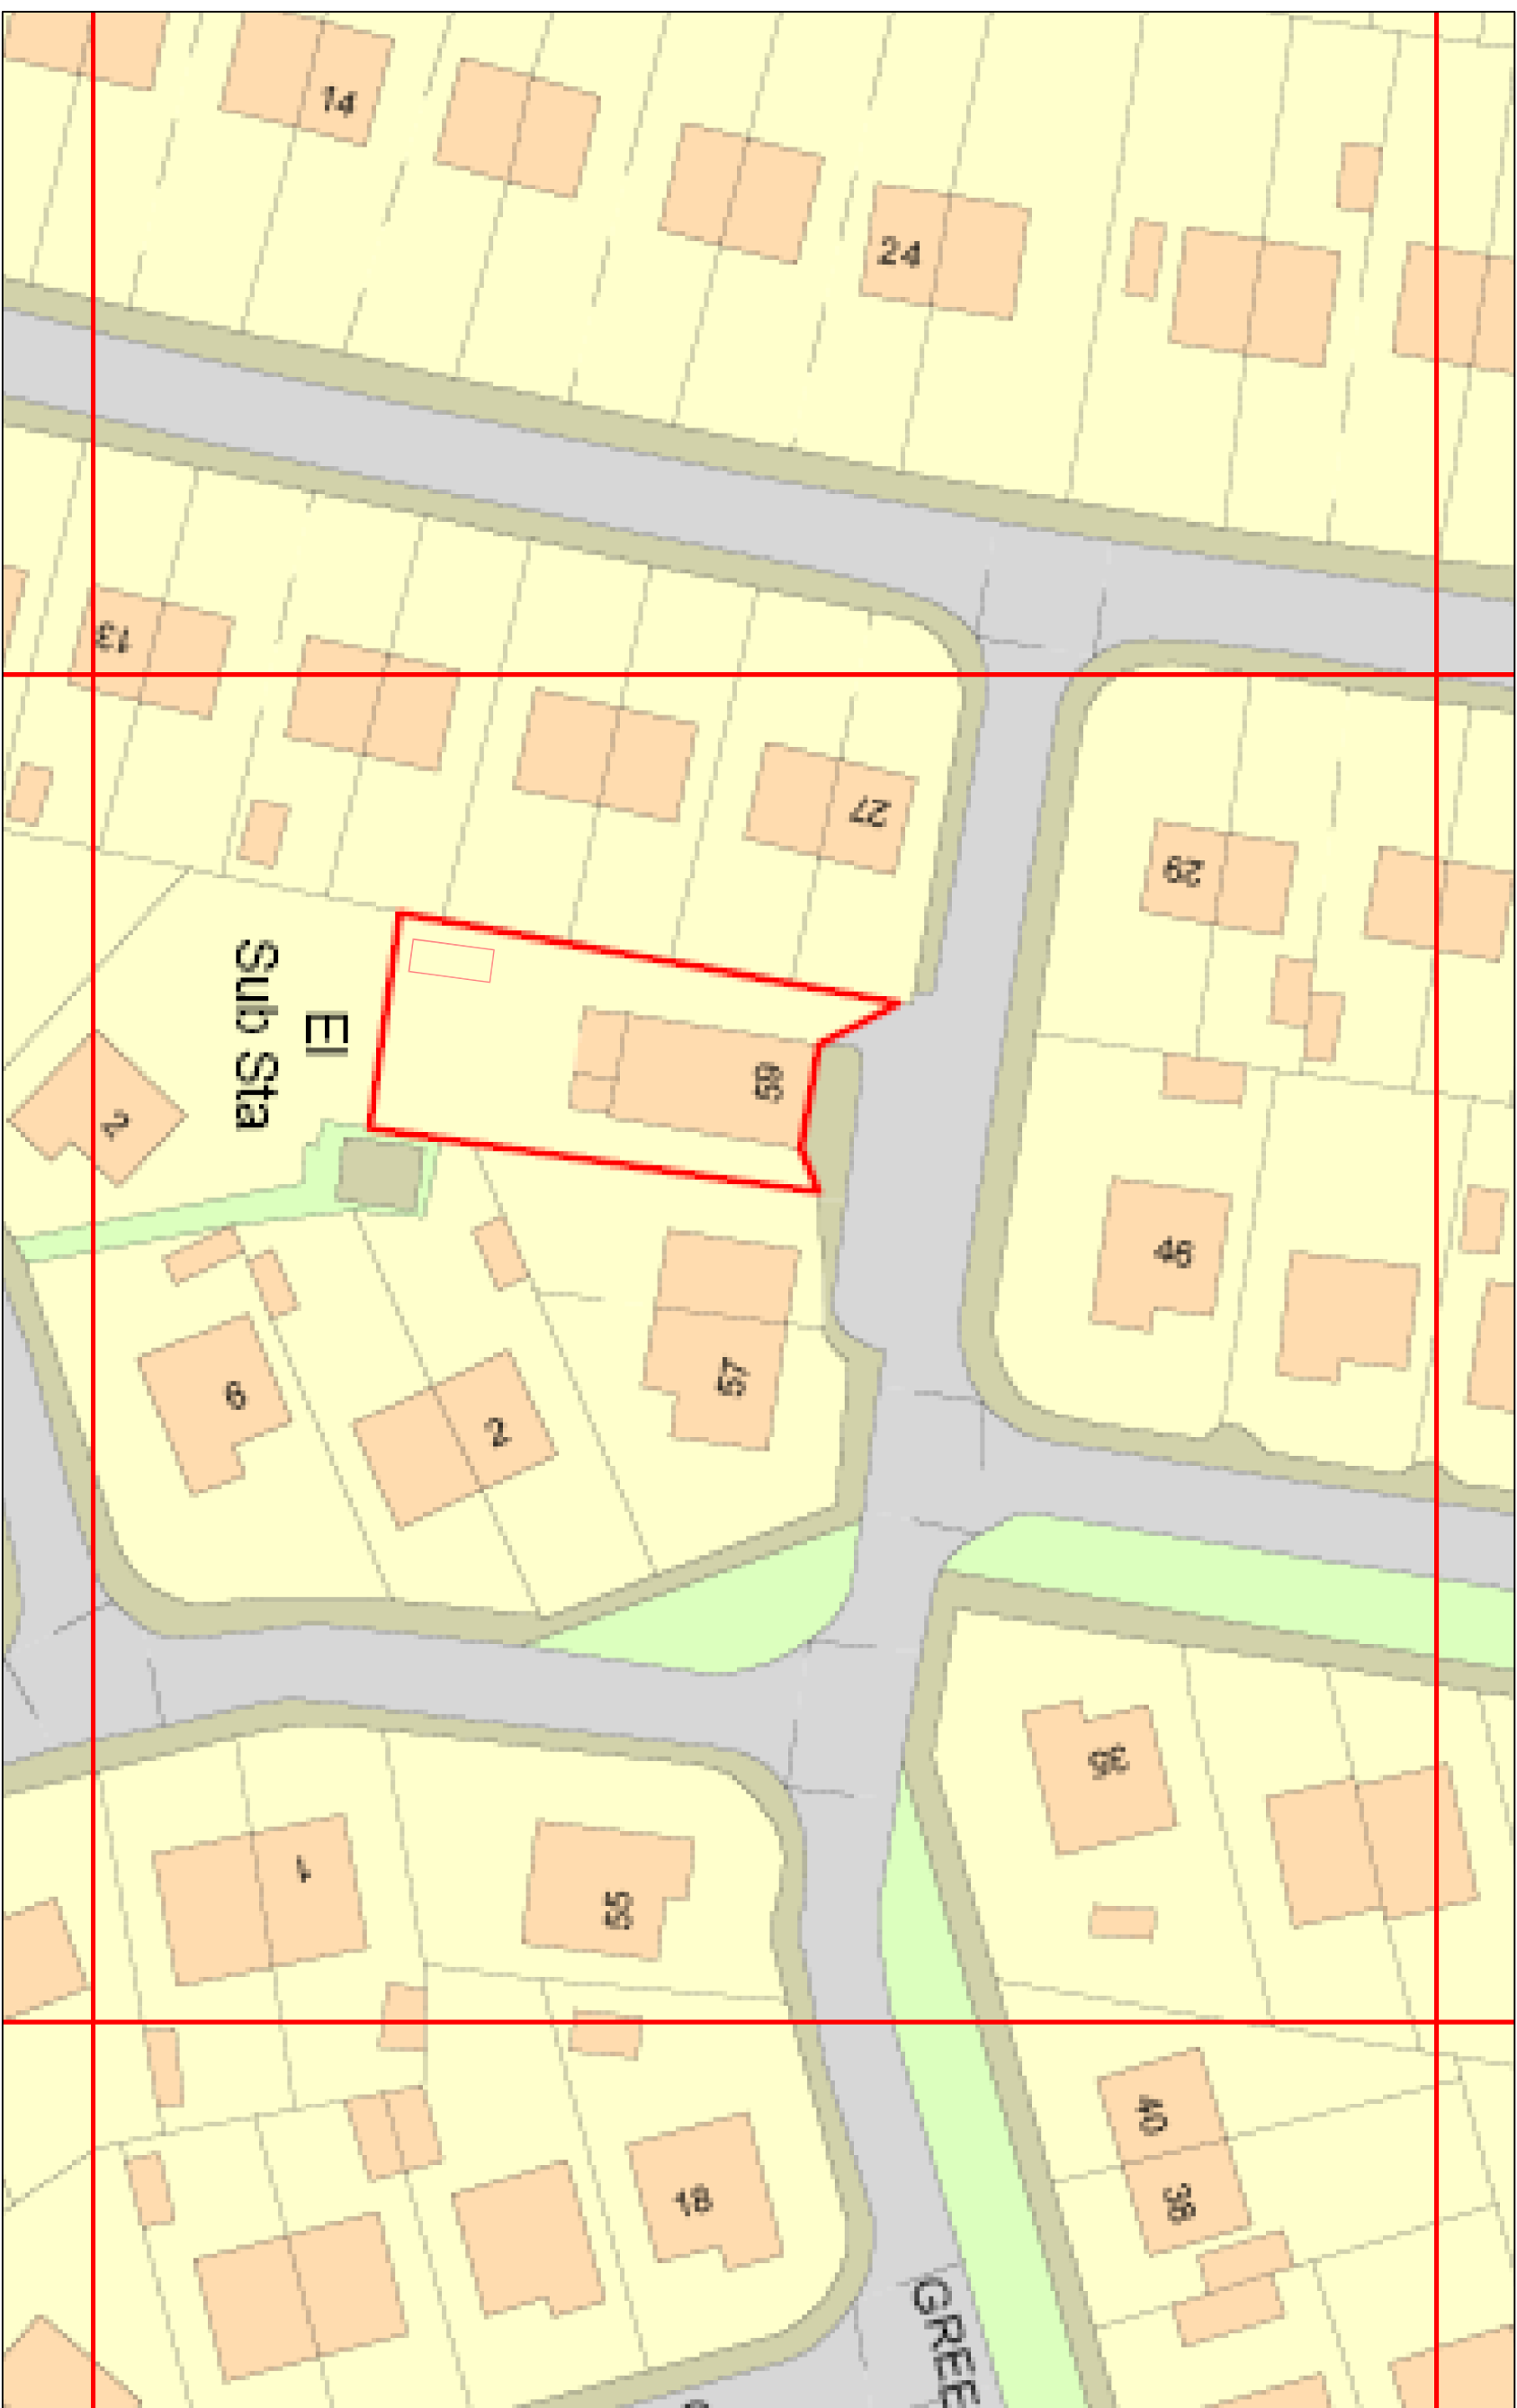


darton
esqs

BUILT ENVIRONMENT CONSULTANCY

LEEDS LONDON BRISTOL WARWICK

LONDON

BRISTOL

WARWICK

Leads Office:

The Coach House, Monk Fyston Hall, Monk Fyston, Leeds. LS25 5DU
T: 01977 681001 F: 01977 681006 www.darntonegs.com

CLIENT

COOPERATIVE GROUP

PROJECT

BIRDWELL

DRAWING

BLOCK PLAN

SCALE

1:500

DATE _____

JUL 09

DRAWN BY

MF

CHECKED BY

1

REVISION

DRAWING No.

7297 [90] 03

DATE _____

REVISION

DRAWING STATUS

SKETCH

PRELIMINARY

APPROVAL

PLANNING

BUILDING REGS

TENDER

CONSTRUCTION

AS BUILT

