


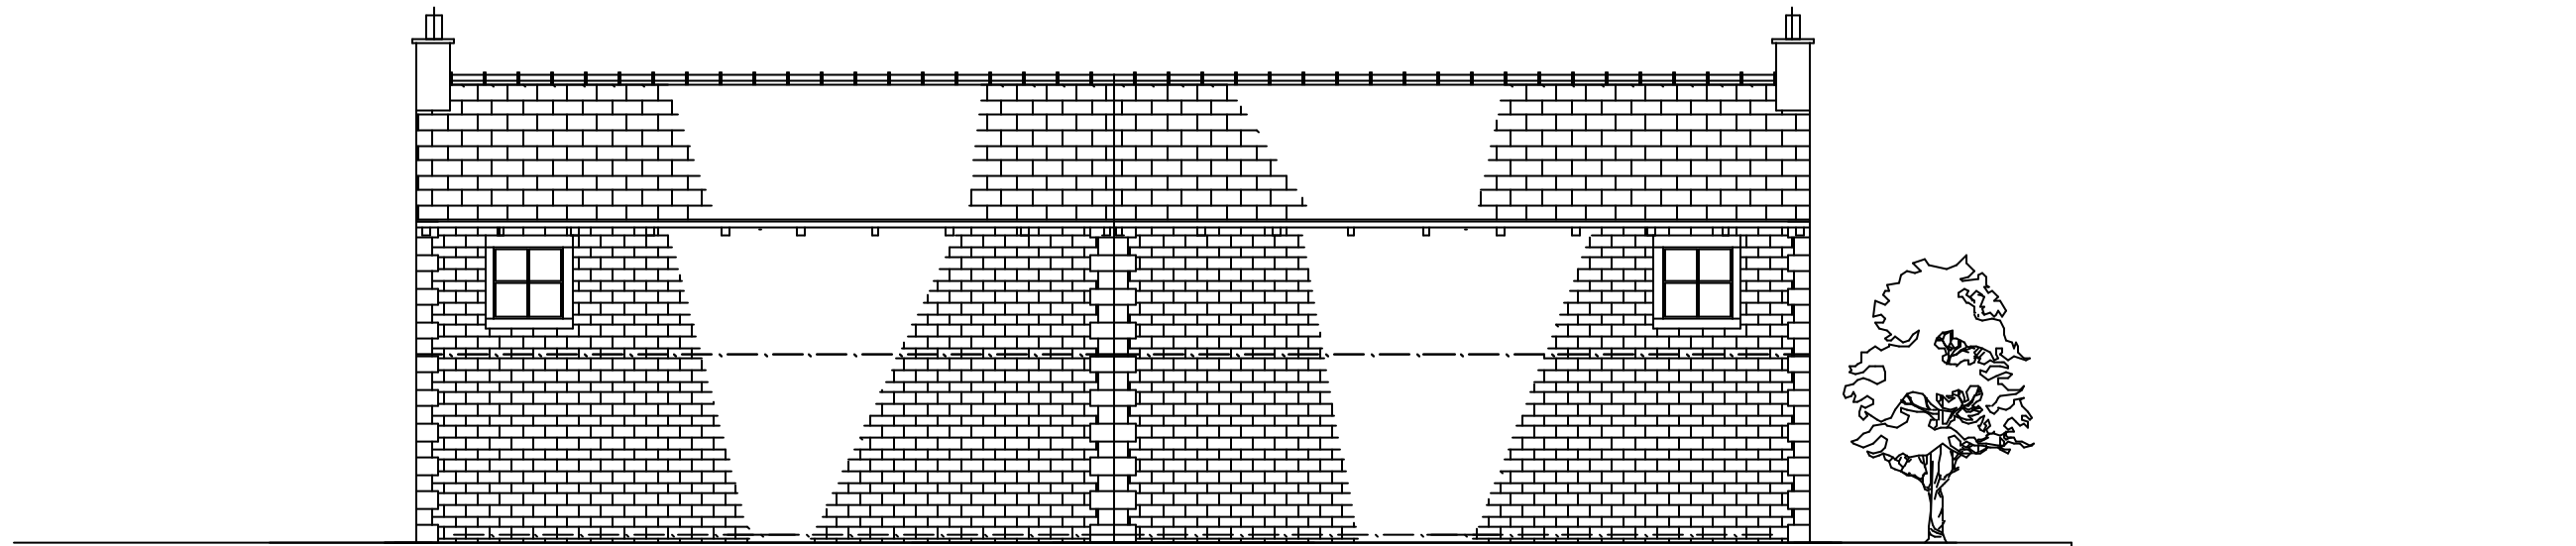

TO SIDE



TO SIDE

MALLALIEU ARCHITECTS LTD

WREN COTTAGE, STRINGER HOUSE LANE,
EMLEY, HUDDERSFIELD. HD8 9SU.

01924 848334
07971 041016

JOB TITLE

H. BUCKLEY AND SONS,
HALL FARM,
HIGH HOYLAND,
BARNSELEY

PROPOSED REDEVELOPMENT

DRAWING
UNITS 1 & 2 REAR ELEVATIONS

NUMBER
2062/4

SCALE
1:100

DATE
JULY 2008