ELEVATION & PLANS AS EXISTING

FRONT ELEVATION AS EXISTING
SCALE 1:50

PLAN AS EXISTING
SCALE 1:50

ELEVATION & PLANS AS PROPOSED

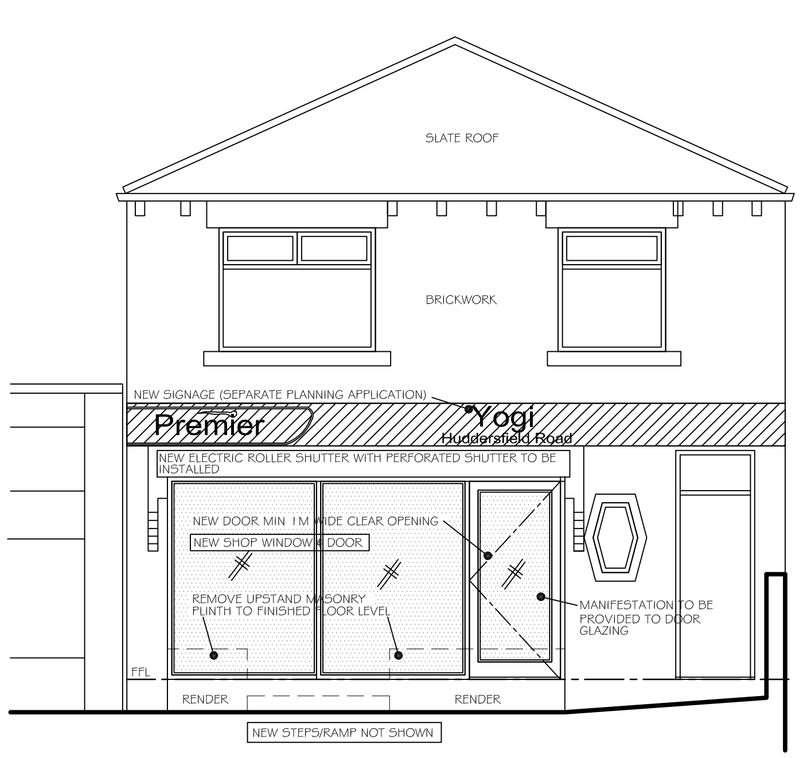

FRONT ELEVATION AS PROPOSED
SCALE 1:50

FRONT ELEVATION AS PROPOSED WITH RAMP AND STEPS
SCALE 1:50

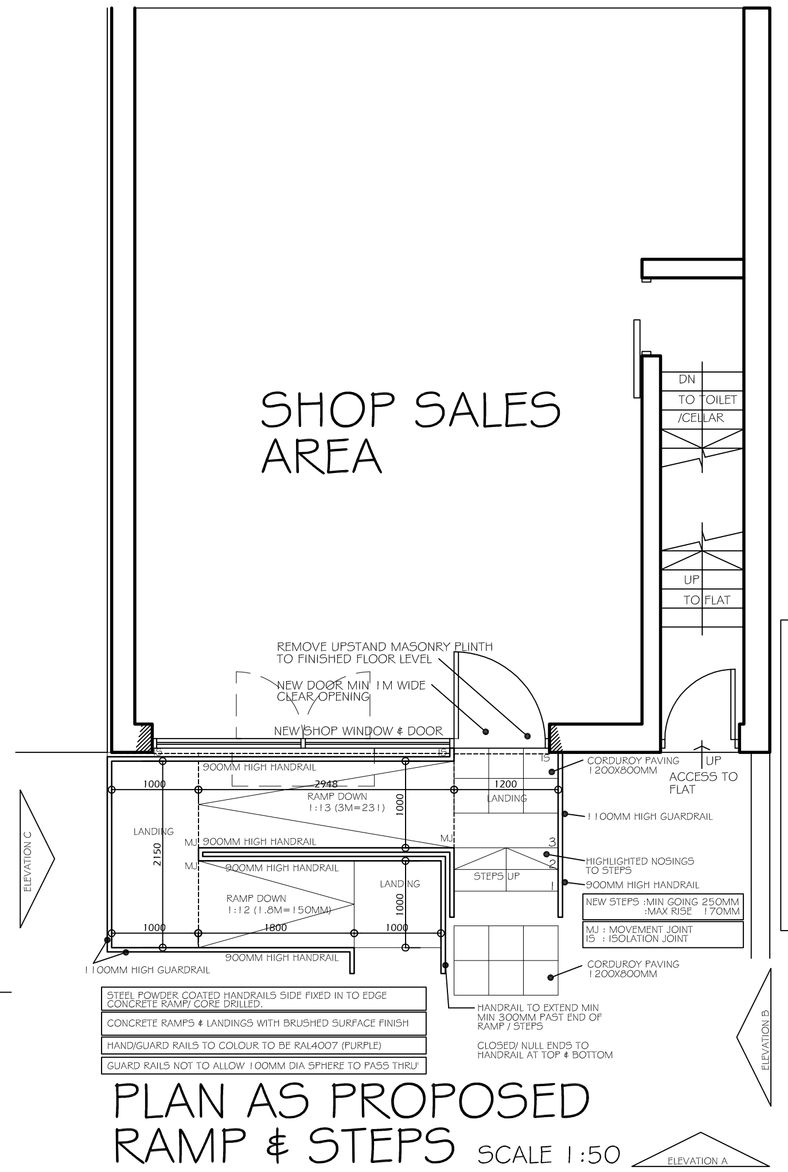

STEEL POWDER COATED HANDRAILS SIDE FIXED IN TO EDGE CONCRETE RAMP/ CORE DRILLED.
CONCRETE RAMPS & LANDINGS WITH BRUSHED SURFACE FINISH
HAND/GUARD RAILS TO COLOUR TO BE RAL4007 (PURPLE)
GUARD RAILS NOT TO ALLOW 100MM DIA SPHERE TO PASS THRU'

PLAN AS PROPOSED RAMP & STEPS SCALE 1:50

Notes :-

Shop Front Color: RAL 4007 (PURPLE)

Material Specification: 2mm Aluminium Powder Coated

Frame Profile: 100 x 45mm Channels

Locking System: Double Lock to Door

Door: 6.4mm Laminated Safety Glass

Handle: Standard 300mm Pull Handle Both Sides

Glazing Specification: 8.8mm Laminated Safety Glass

Shutter Specification: Electronic Perforated (Powder Coated RAL4007

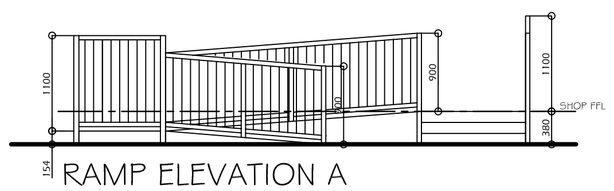

RAMP ELEVATION A
SCALE 1:50

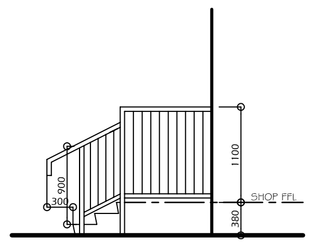

RAMP ELEVATION B
SCALE 1:50

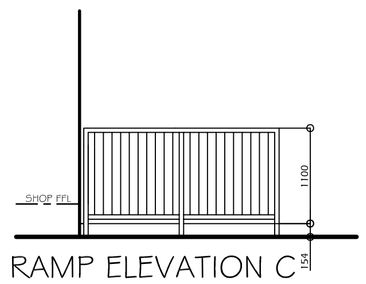

RAMP ELEVATION C
SCALE 1:50

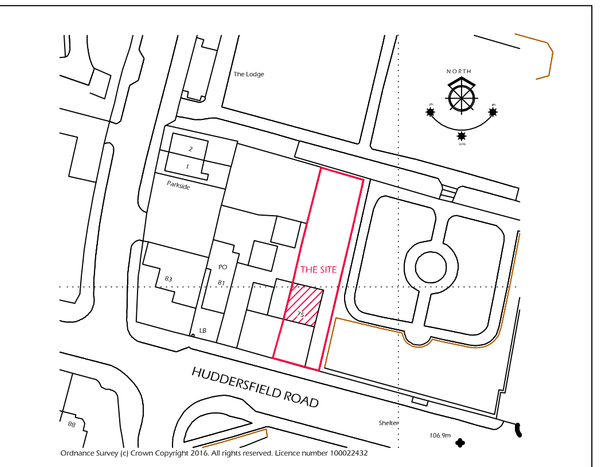

LOCATION PLAN
SCALE 1:1000

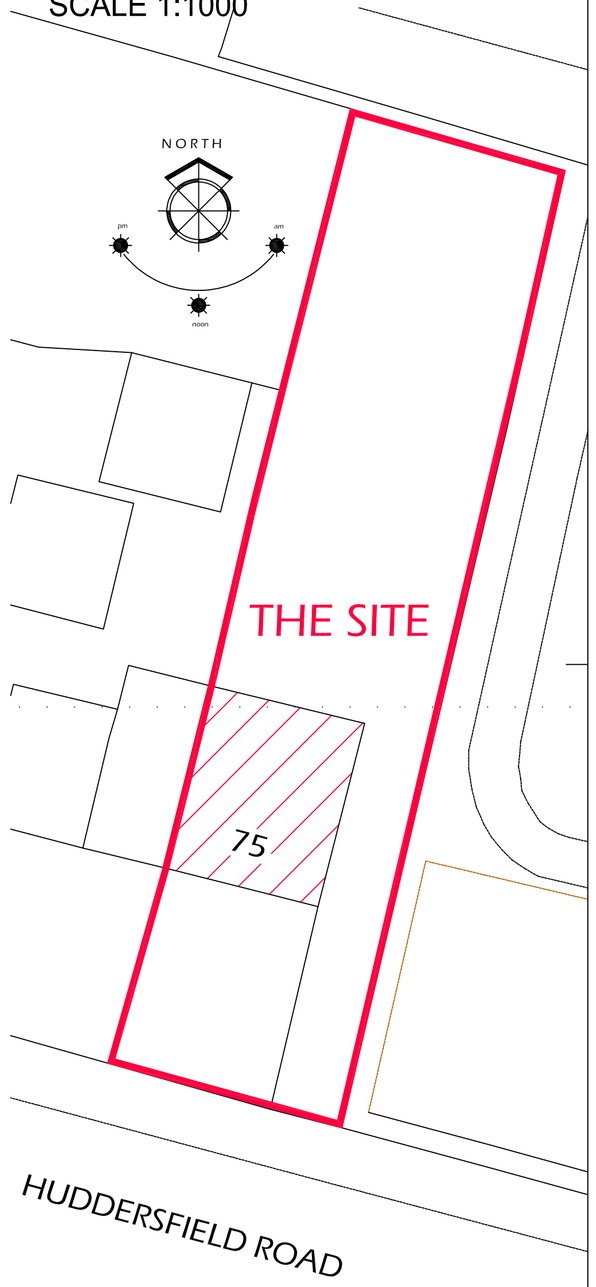

SITE PLAN
SCALE 1:200

1. THIS DRAWING AND THE COPYRIGHTS AND PATENTS THEREIN ARE THE PROPERTY OF NYP ARCHITECTURAL SERVICES LLP REGISTERED IN ENGLAND AND WALES No. 4631338 AND MAY BE USED OR REPRODUCED ONLY UNDER CONTRACT.

2. CONTRACTORS AND SUB-CONTRACTORS MUST CHECK AND AGREE ALL DIMENSIONS BEFORE PREPARING SHOP DRAWINGS OR COMMENCING WORK ON SITE

3. CONTRACTORS ARE RESPONSIBLE FOR INFORMING THE DESIGNER OF ANY DISCREPANCY DISCOVERED ON THIS DRAWING OR BETWEEN THIS DRAWING AND ANY OTHER RELATED DOCUMENT ISSUED UNDER THE STANDARD FORM OF CONTRACT IN RESPECT OF THE WORK.

4. WRITTEN DIMENSIONS ONLY ARE TO BE USED FROM THIS DRAWING. IF IN ANY DOUBT ASK FOR CLARIFICATION.

Notes.

Revisions.

Date	Suffix	Description	Date	Suffix	Description

NYP ARCHITECTURAL SERVICES
The Grove, High Street, Dodworth, Barnsley, S75 3RQ. Tel: 01226 200989. E-mail : scott@nypas.co.uk / stephen@nypas.co.uk

Project. YOGI STORE
HUDDERSFIELD ROAD, BARNSLEY

Client. MR & MRS PATEL

Drawing Title. NEW SHOP FRONT, RAMP & STEPS
SURVEY AND SKETCH SCHEME DRAWING

Date. FEB 2016
Scale. A1.
Ref. 02/44
Dwg. No. 02
Rev.

SHEET SIZE A1