


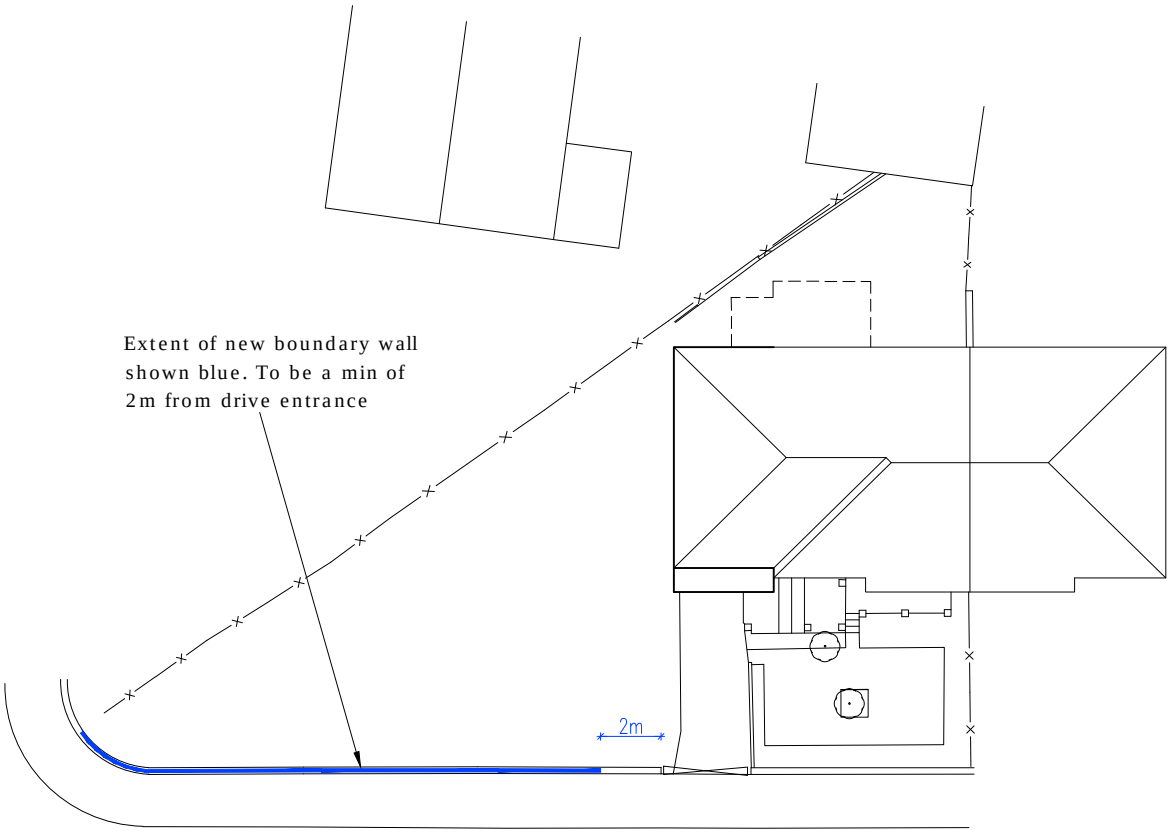

PROPOSED FENCING LAYOUT

2 MANOR WAY, HOYLAND

scale 1:250 @ A4

Dwg No: 004