


Tune Street

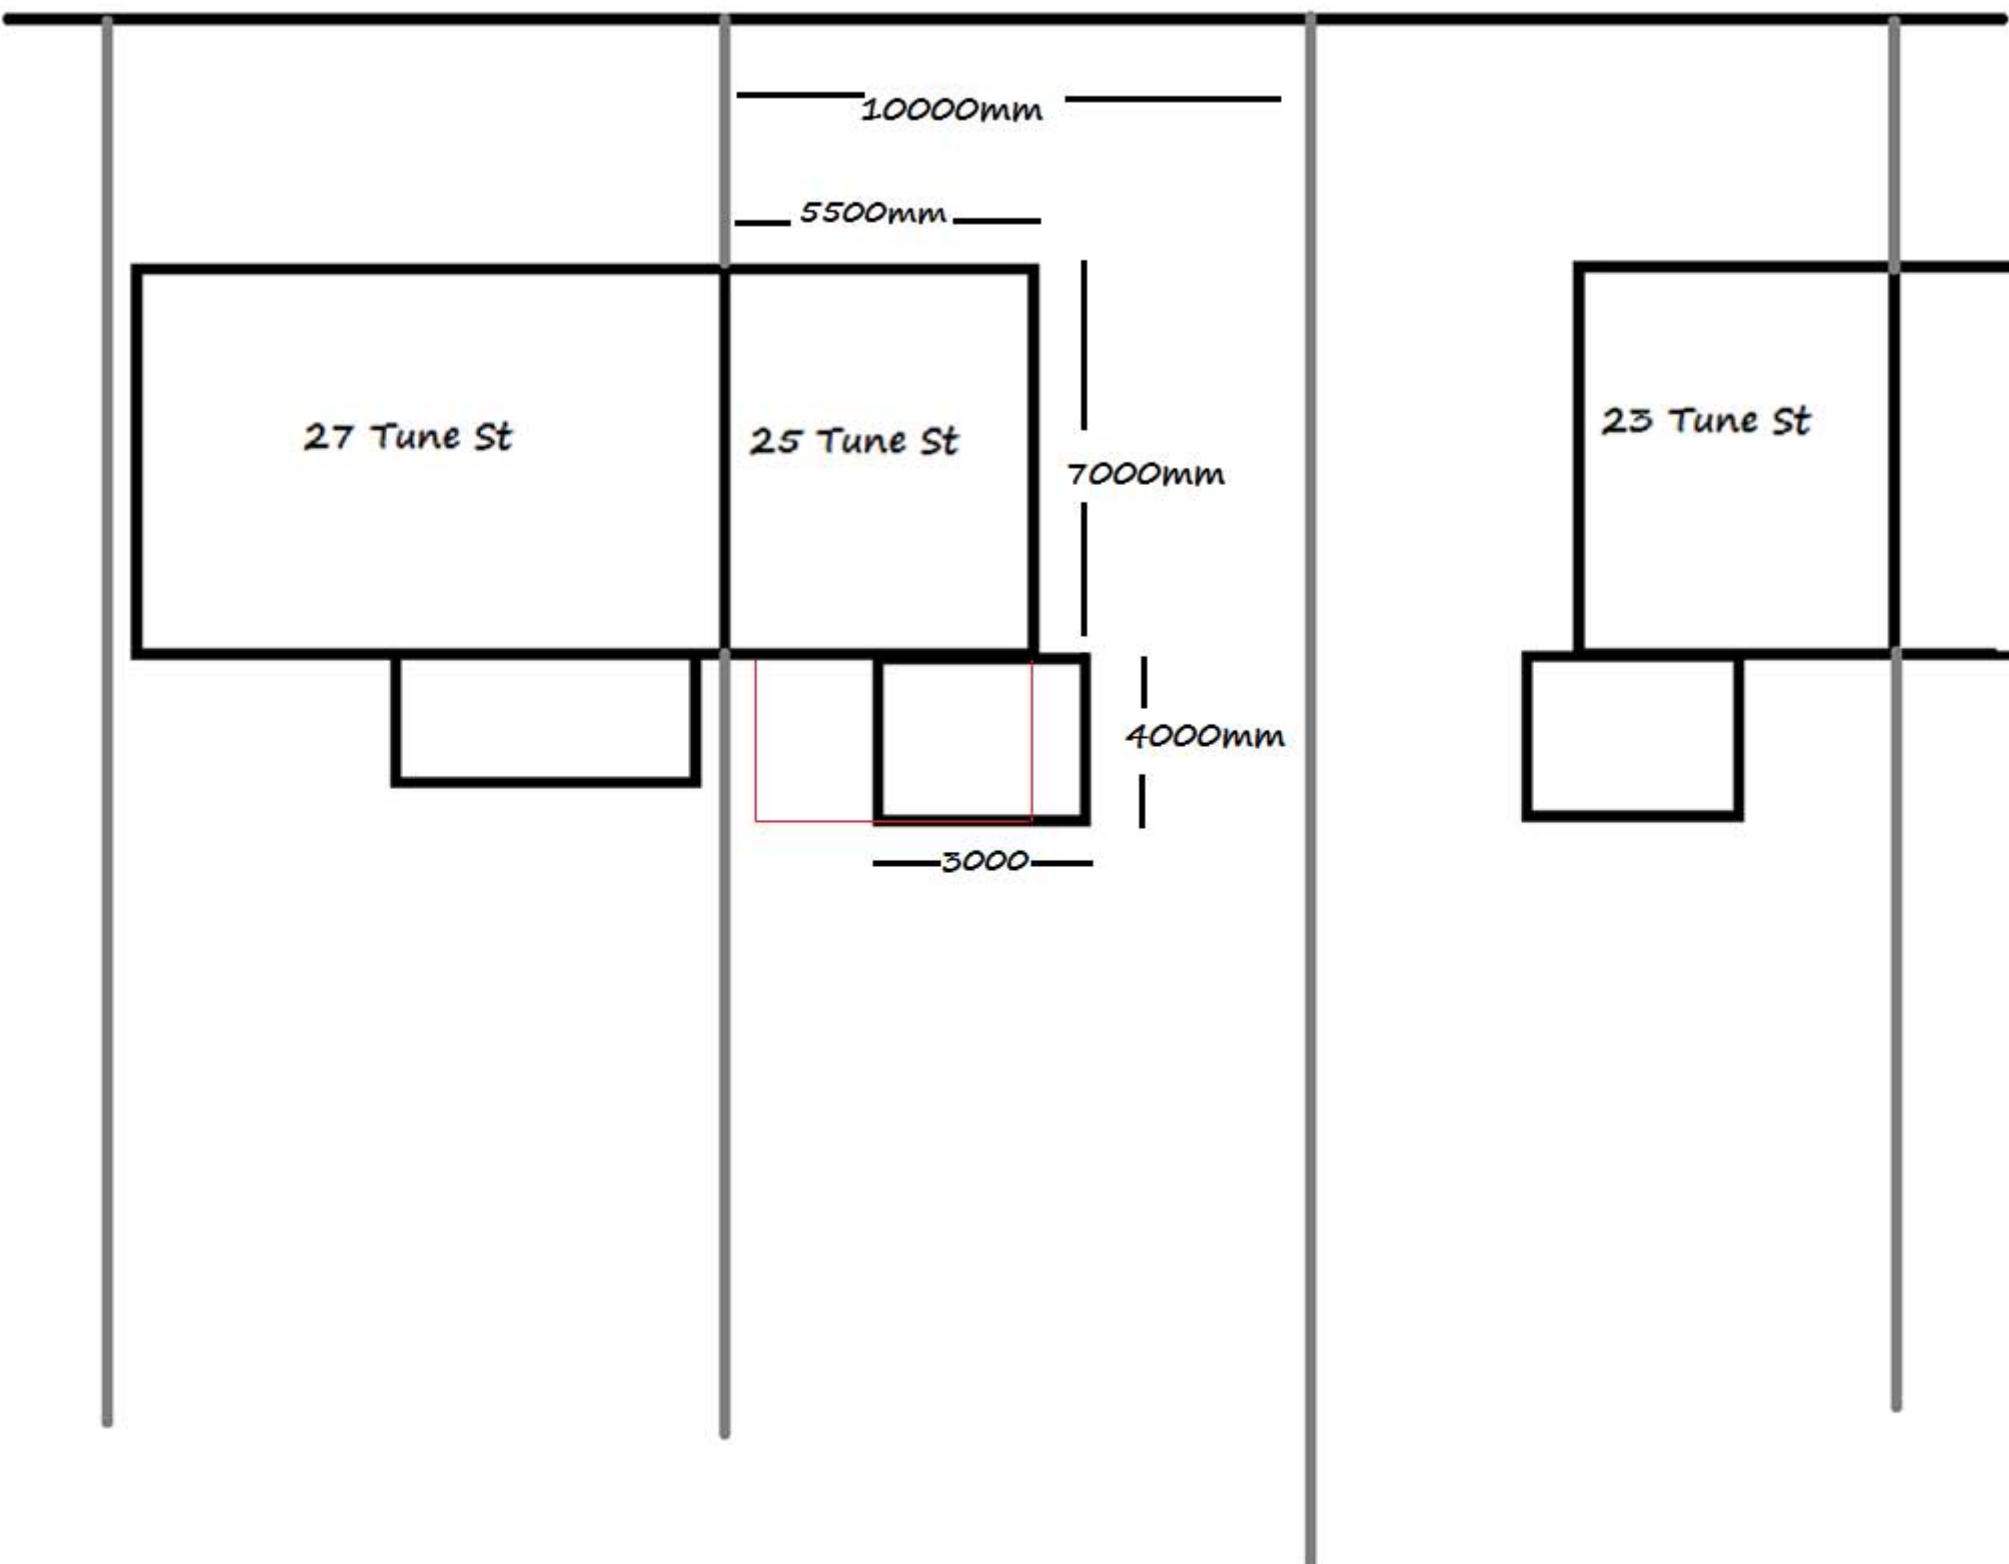

Exsisting View of 25
Tune Street

4000mm x 3000mm Out house to be demolished and replaced with 5000mm
x 4000mm Conservatory no taller than 2500mm high from ground level

Proposed Development
in Marked in Red