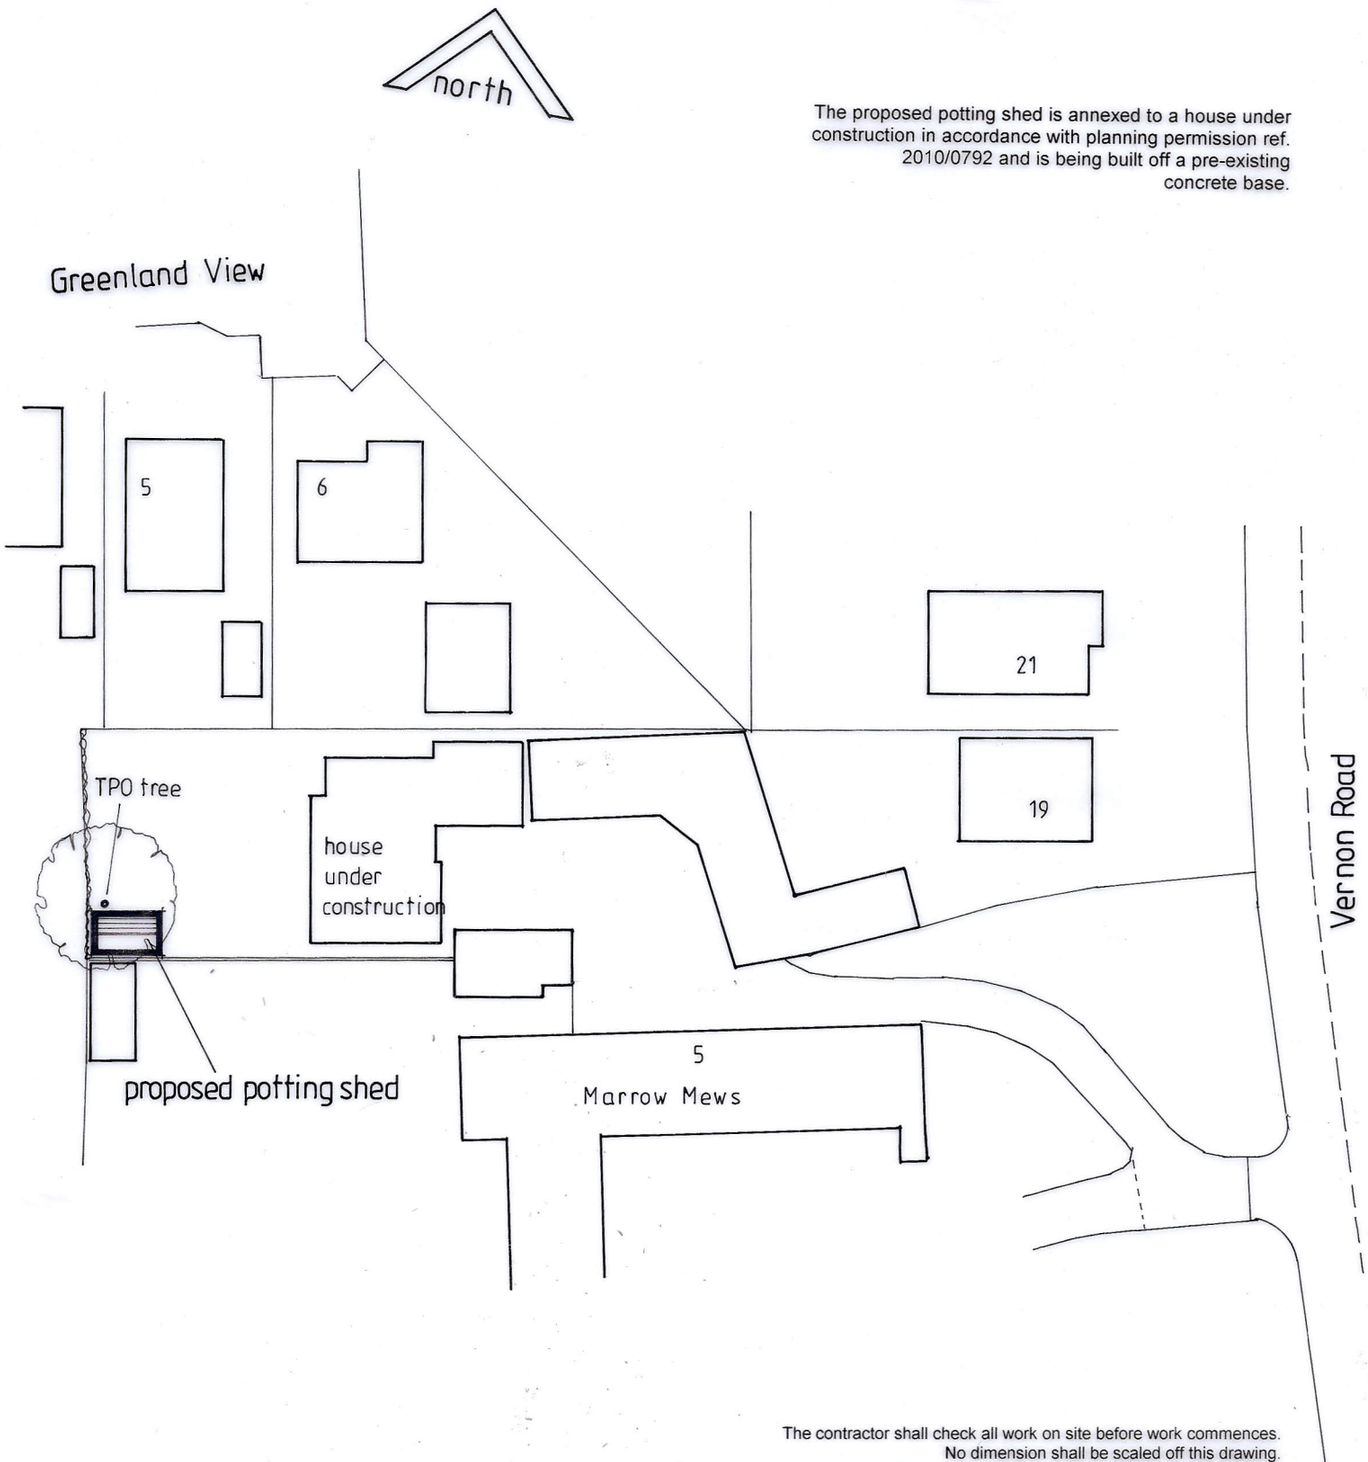


The proposed potting shed is annexed to a house under construction in accordance with planning permission ref. 2010/0792 and is being built off a pre-existing concrete base.

The contractor shall check all work on site before work commences.
No dimension shall be scaled off this drawing.
© copyright of this drawing is retained by A L Turner.

client :	D. Logan	date. 02.2012	
project :	**Proposed Potting Shed at Marrow Mews, Vernon Road, Worsborough**	scale. 1:500	size A4
title :	**Site Layout**	drawn. ALT	
		sheet no. **2131:9**	rev.

A L Turner + Associates
CHERRY TREE HOUSE, LEVISHAM, NORTH YORKSHIRE, YO18 7NL.
tel : 01751 460007 fax : 01751 460007 tonyturner829@btinternet.com