
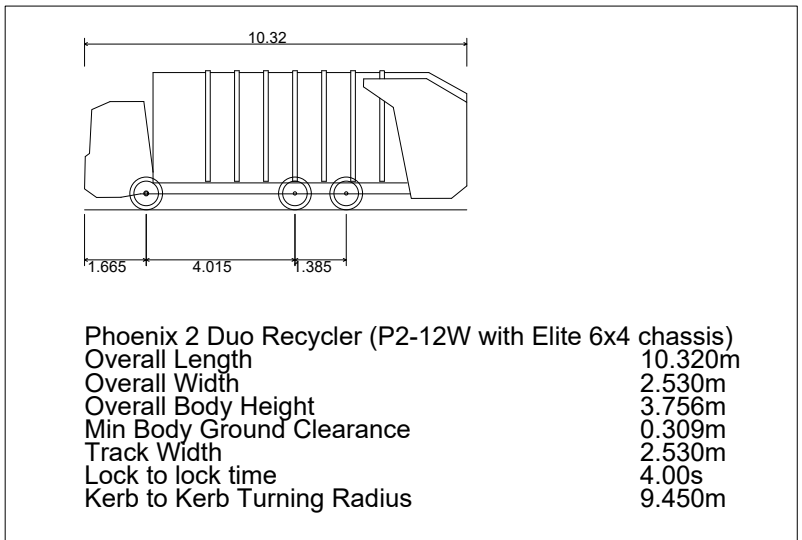
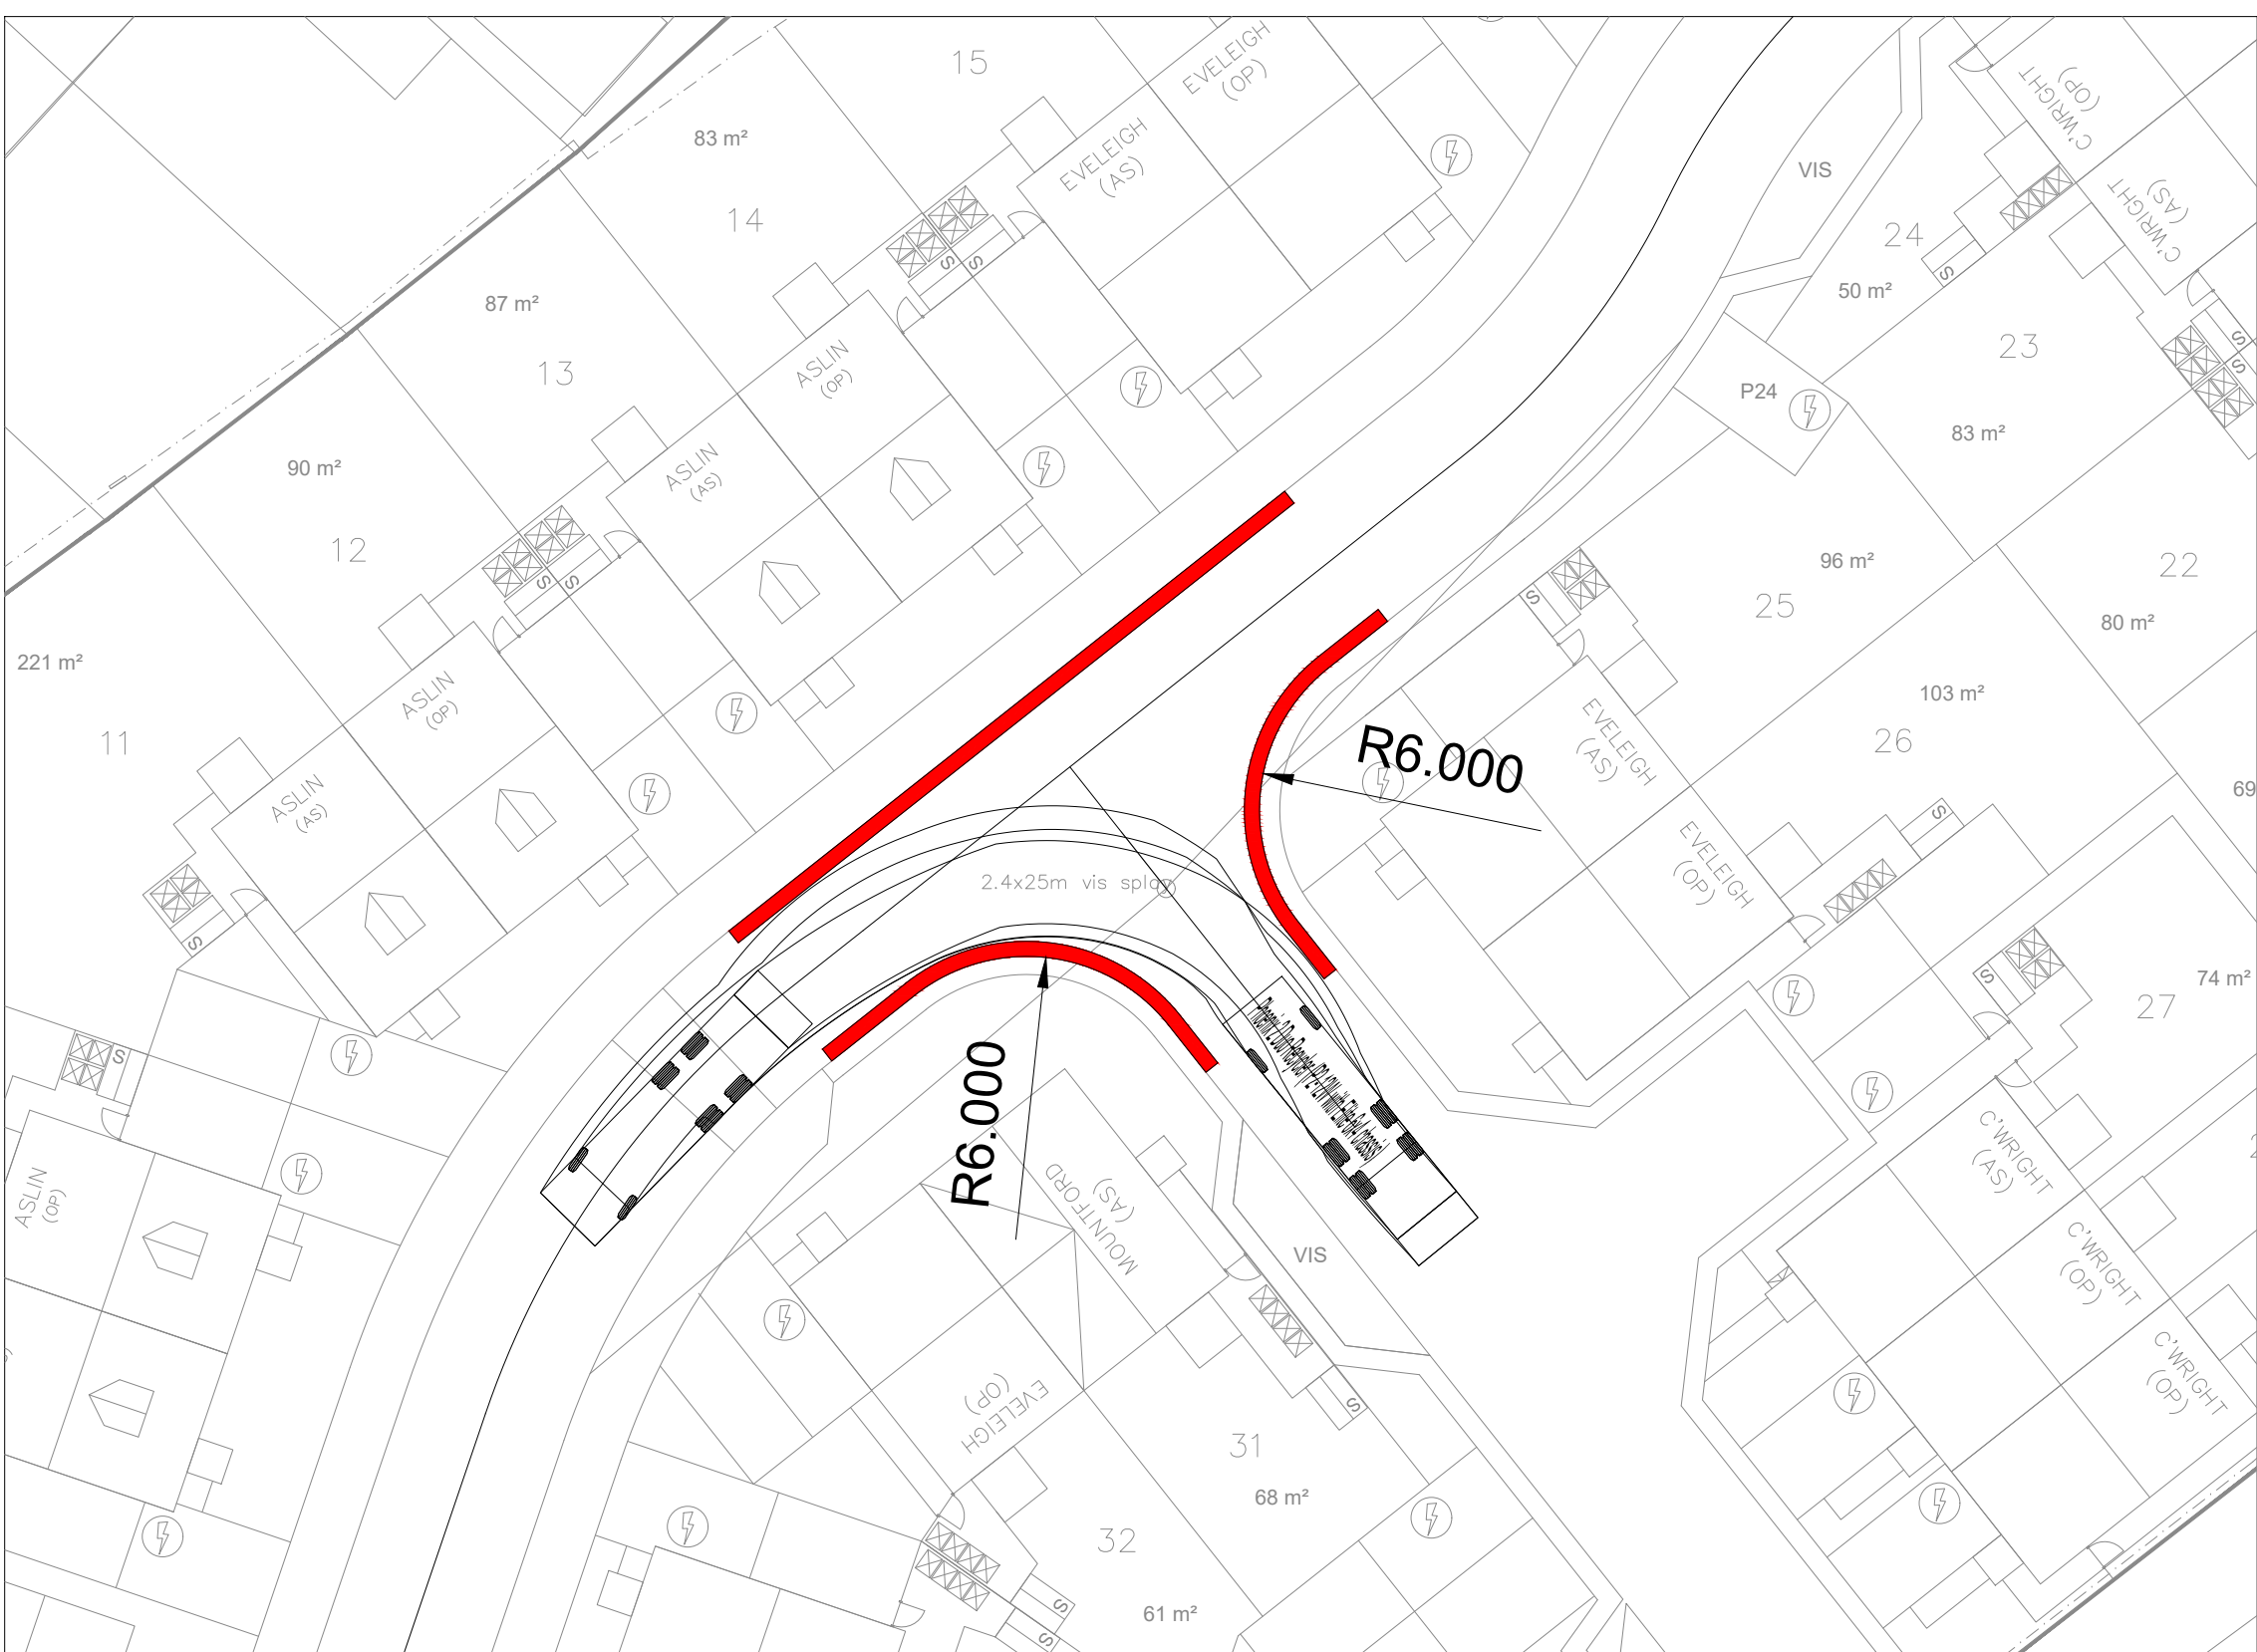
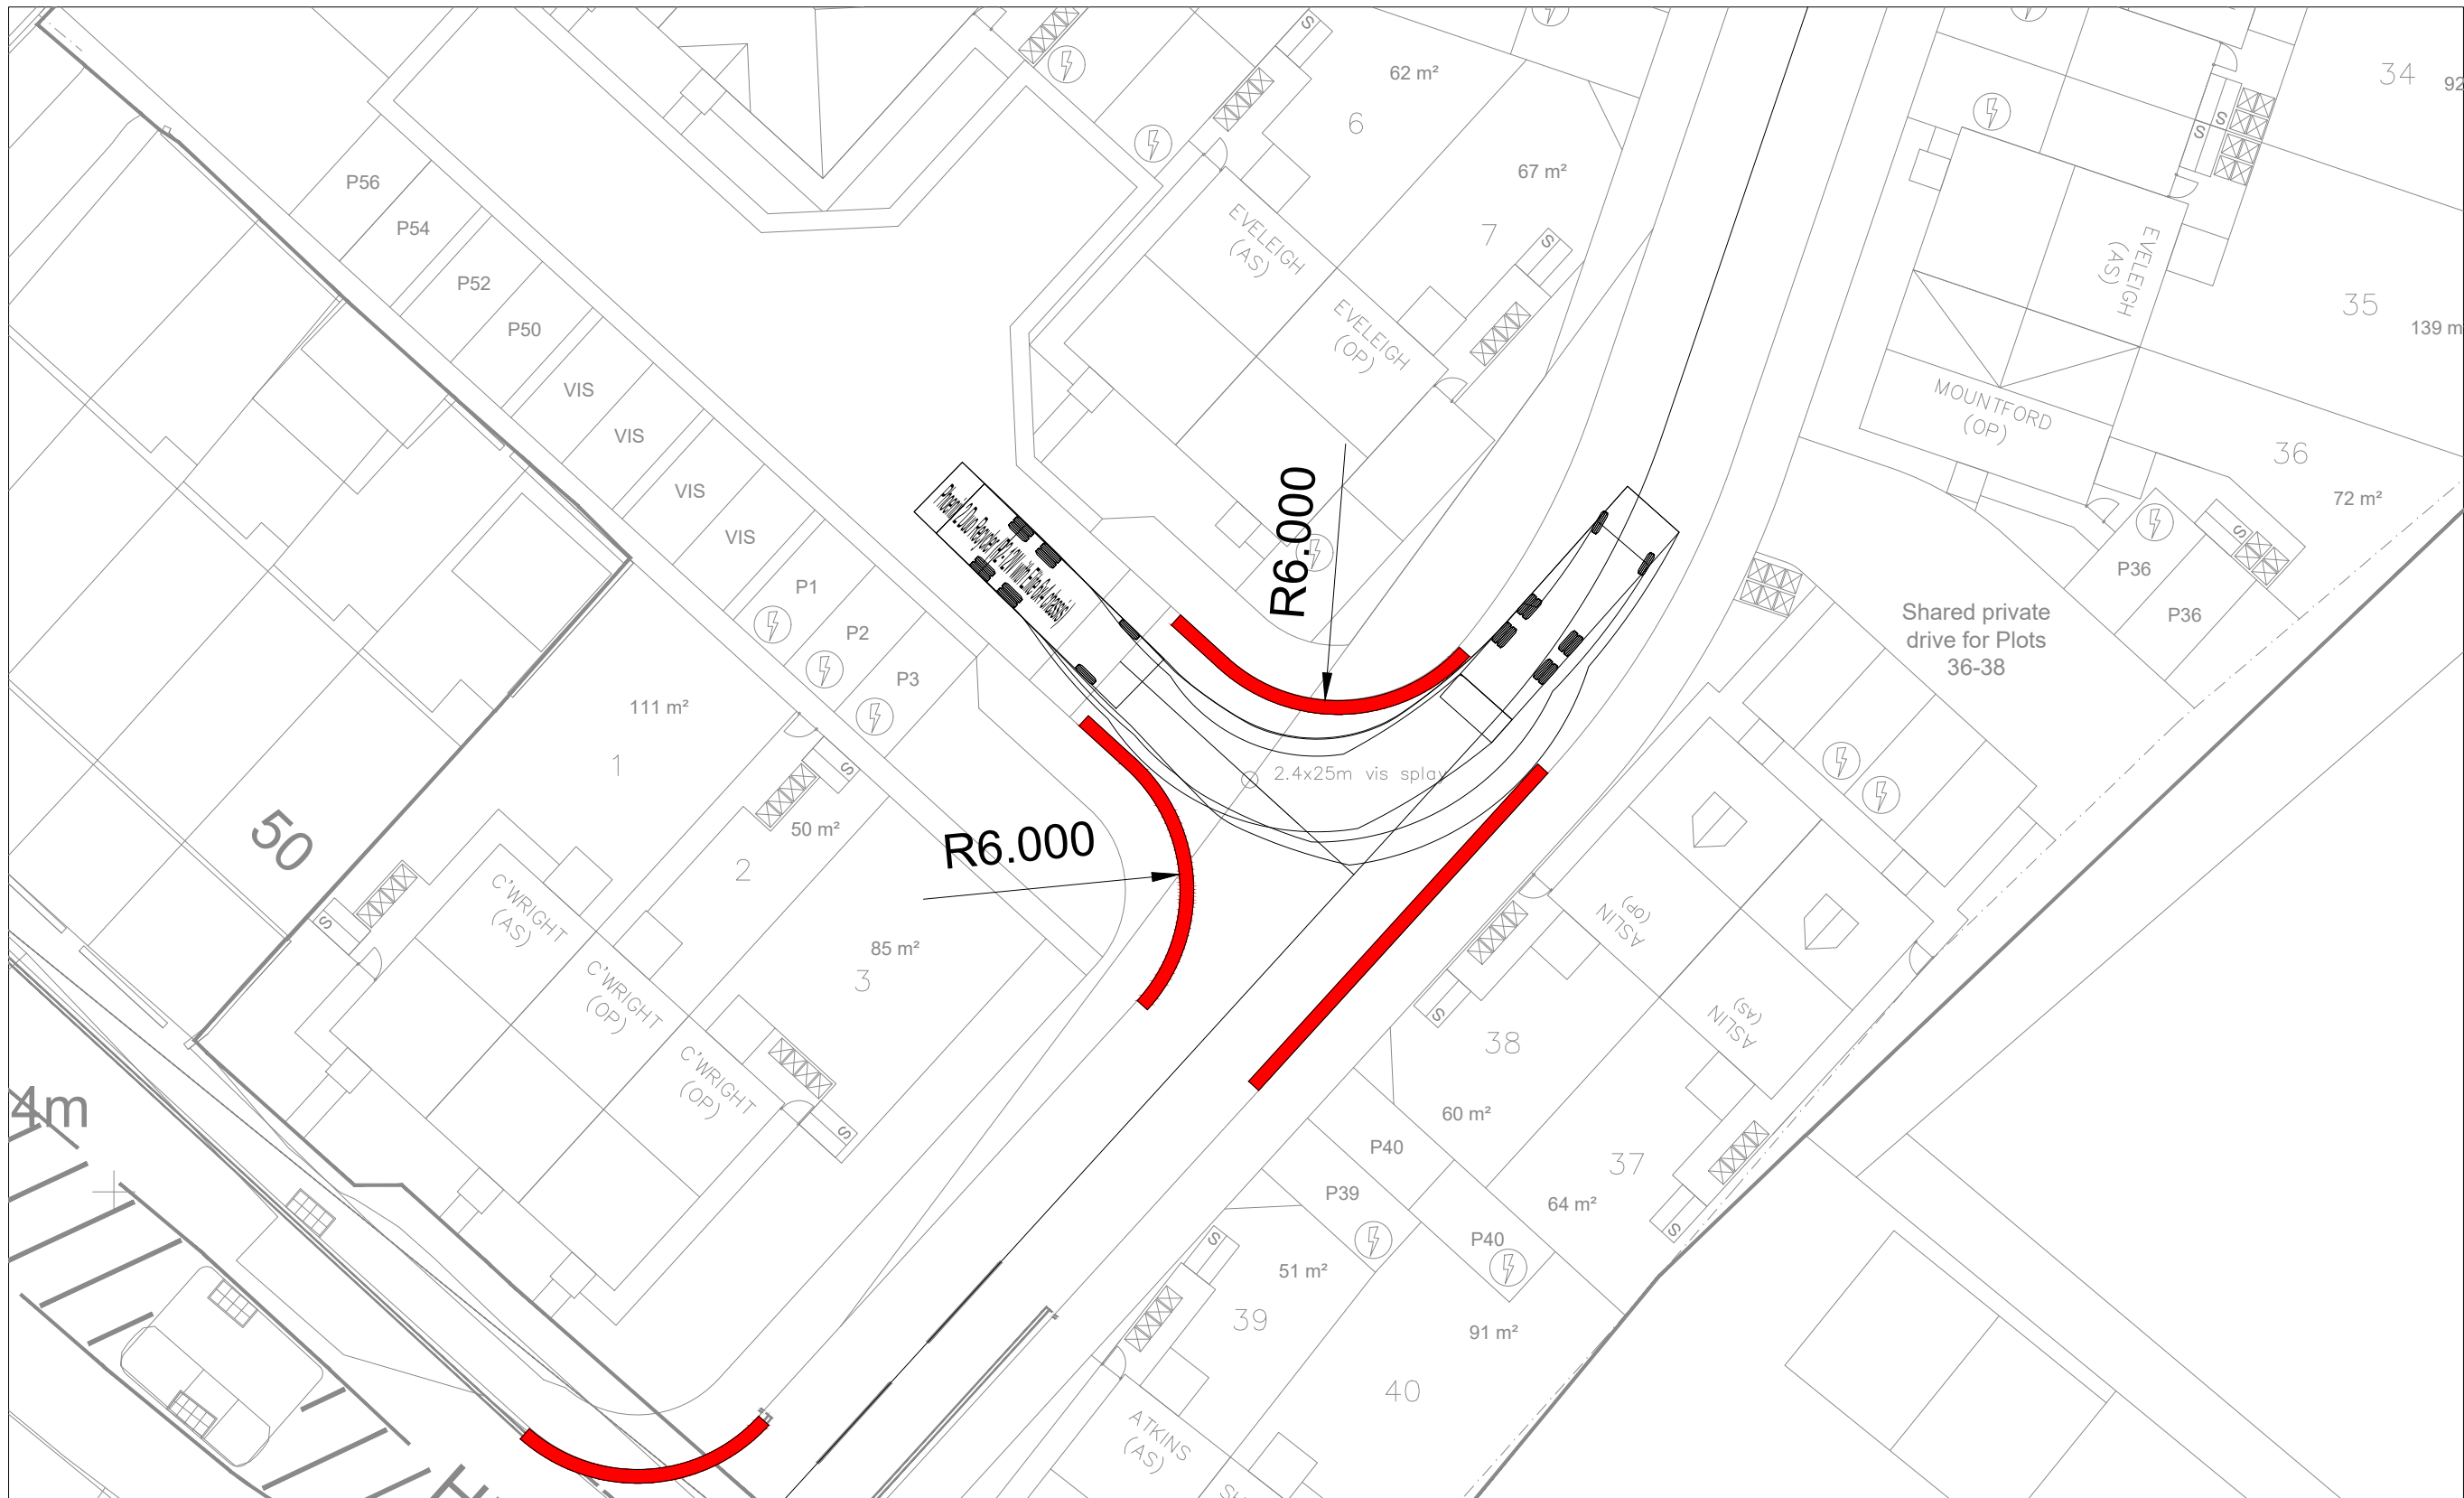
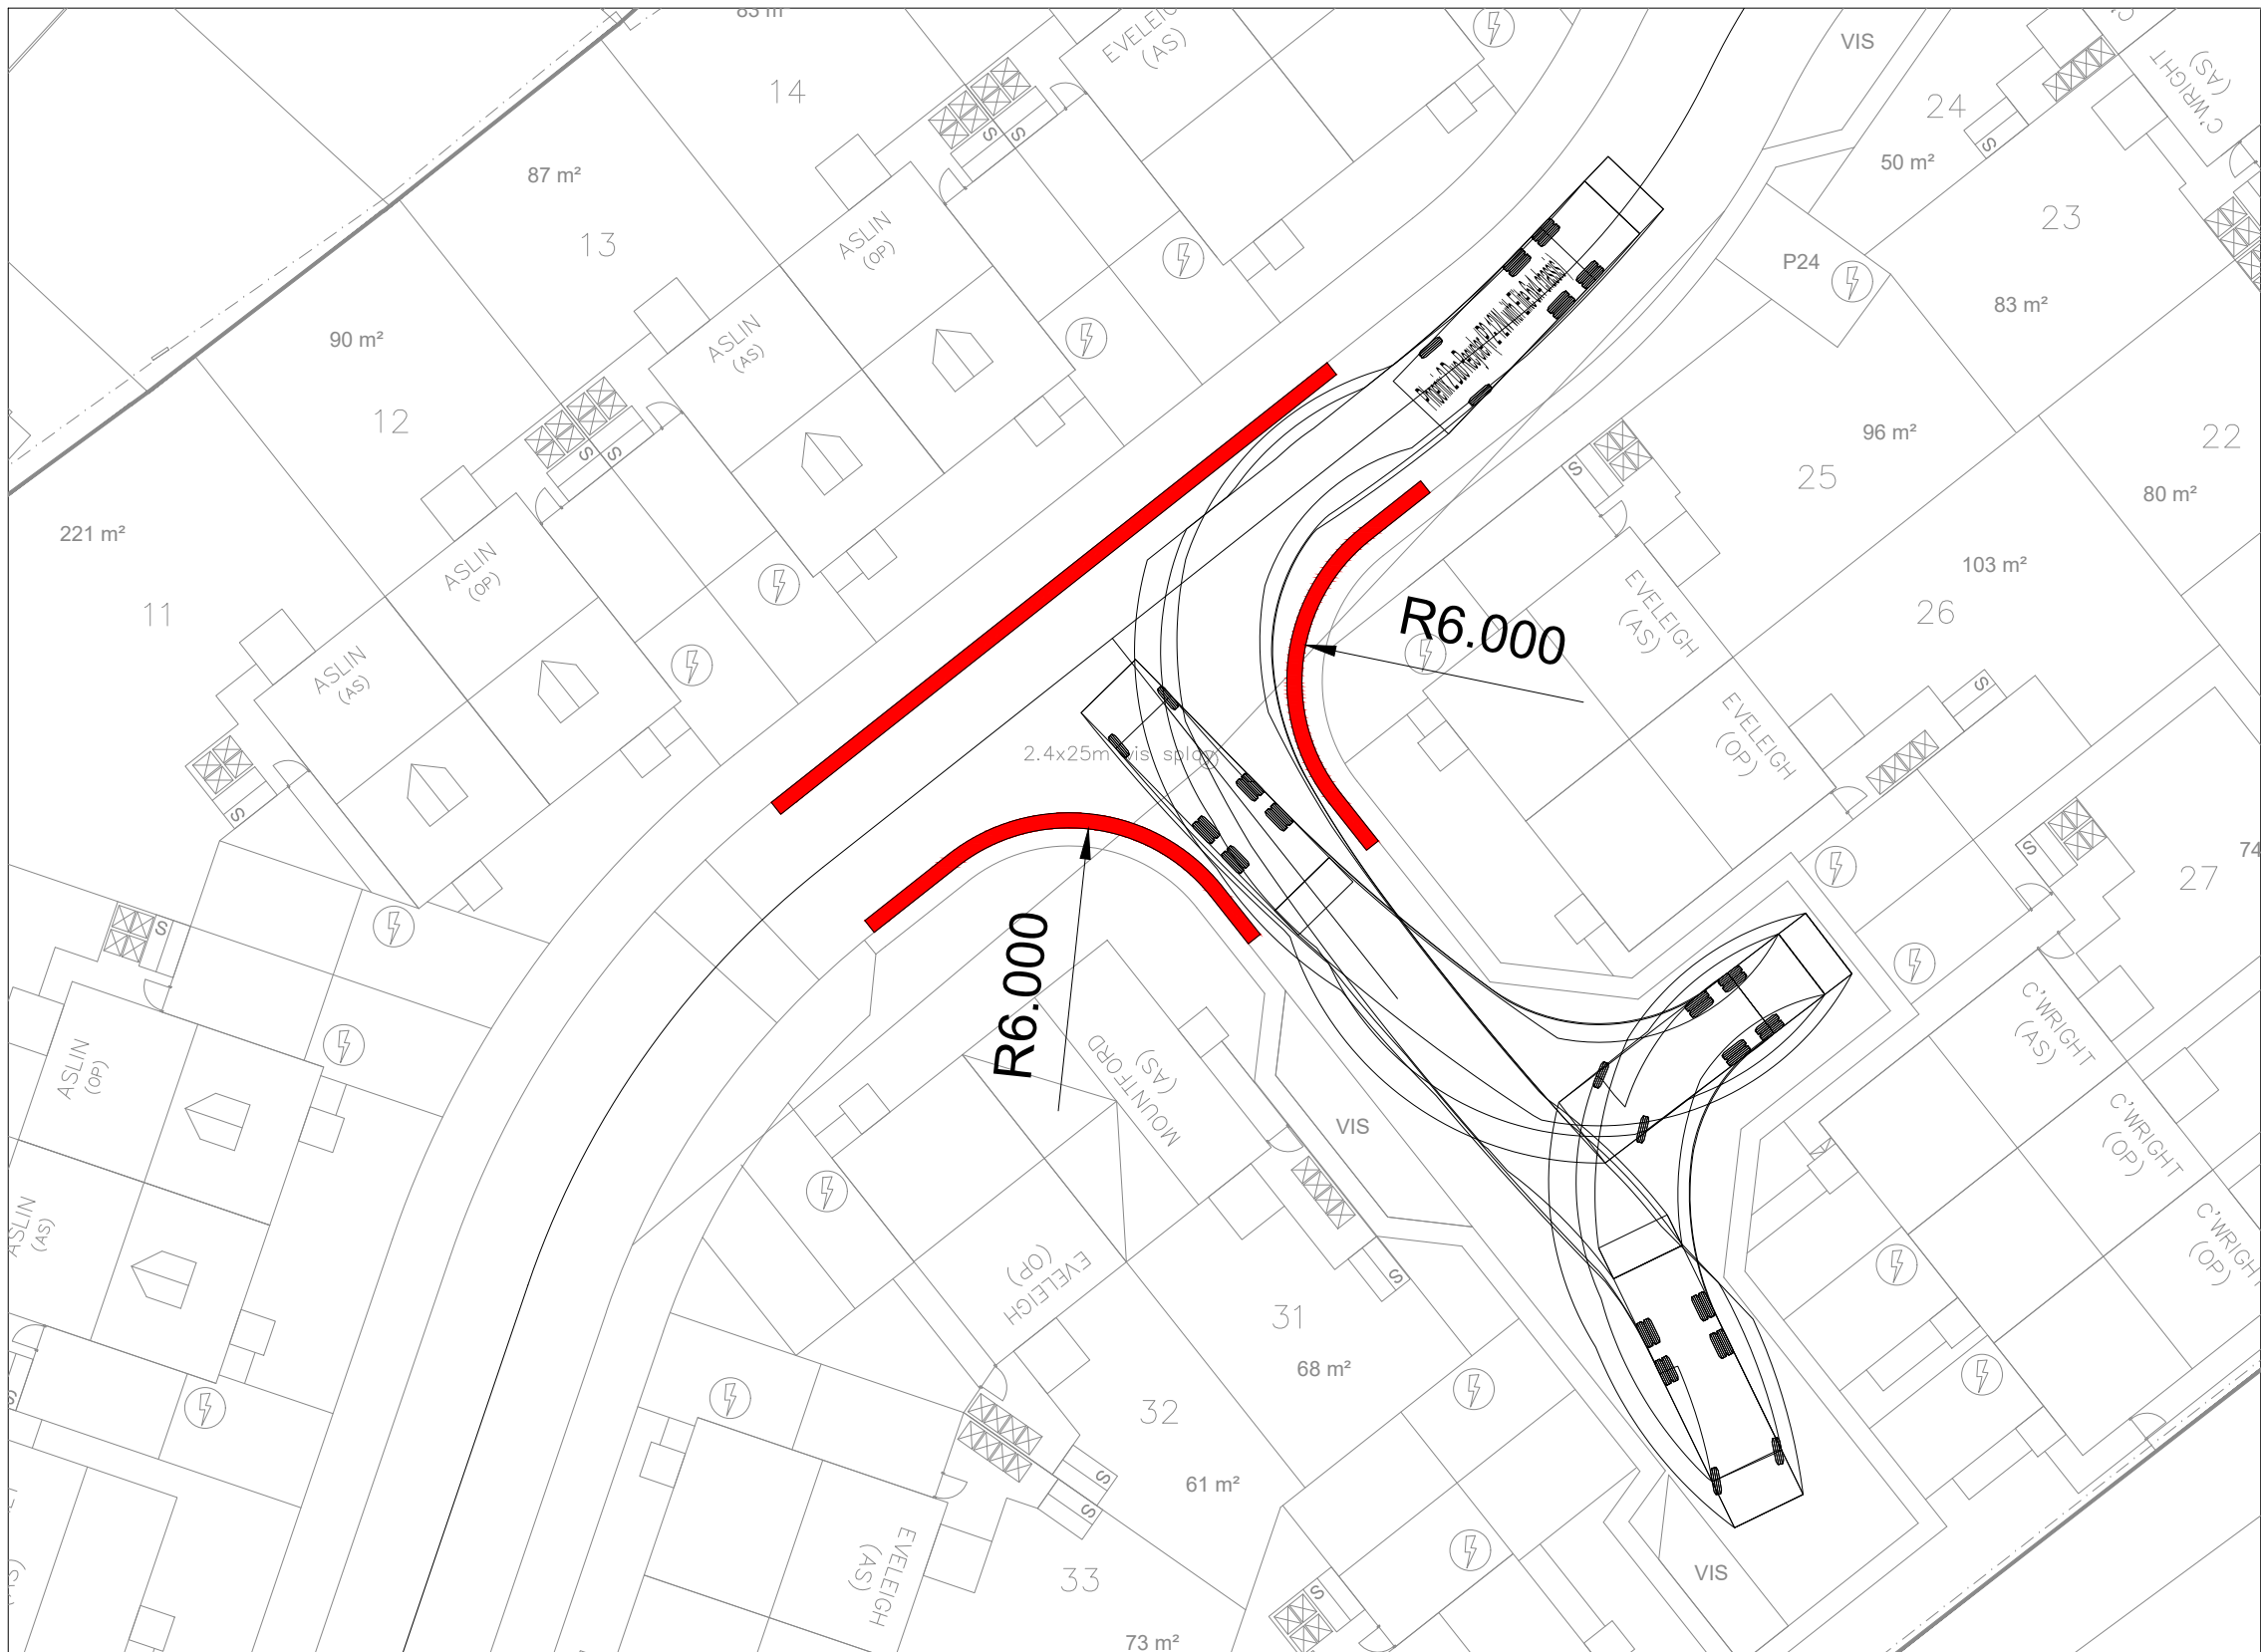


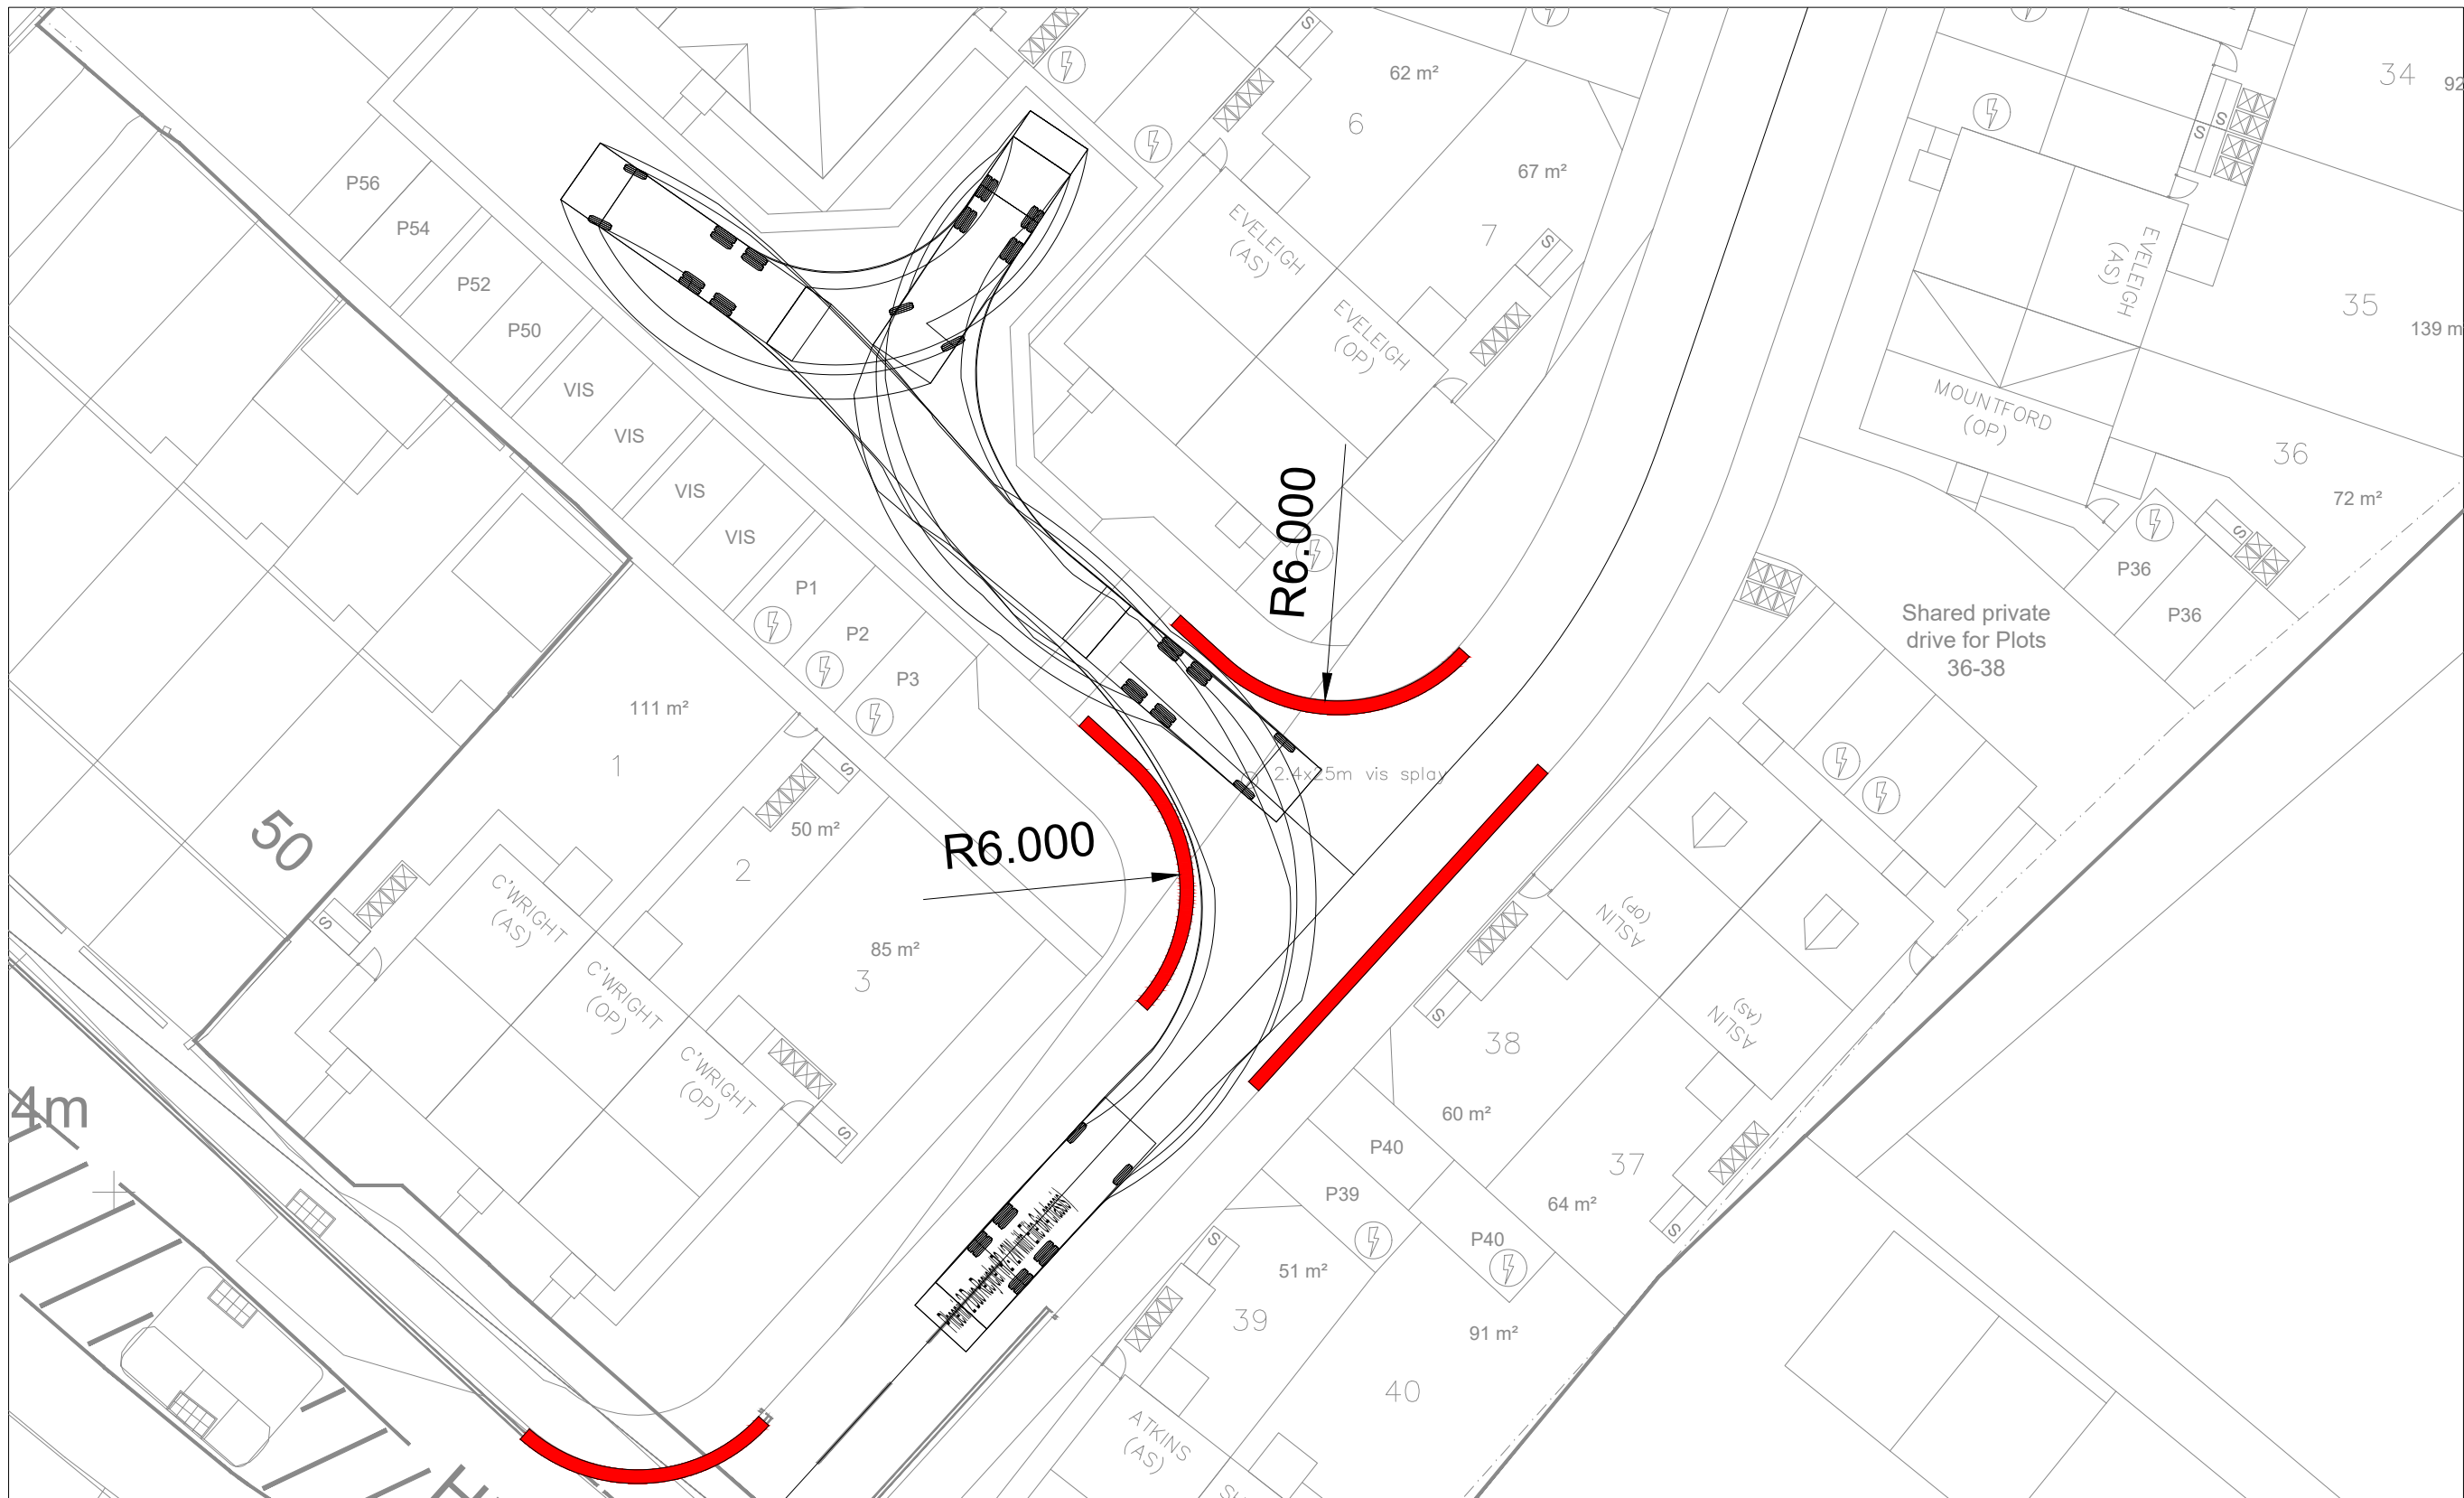

KEY

0.5m Offset from Kerb

P4	Refuse vehicle turning around and exiting minor arms manoeuvre carried out	LW	MH	16.09
P3	New site layout added	LW		26.08
P2	Proposed layout altered, tracking updated to suit	LW	MH	24/05
P1	Initial Issue	LW	MH	11/02
Rev	Revision	By	Chk	Date

SCALE @ A1	ISSUING OFFICE	MSJ PROJECT NUMBER
NTS	Leeds	219112

STATUS	PURPOSE OF ISSUE
S0	WORK IN PROGRESS

MSJ

Melia Smith & Jones

Melia Smith & Jones
Consulting Civil & Structural Engineers
Vinery Court
58 Cardigan Lane
Leeds LS4 2LD
0113 2966080
www.msj.co.uk

PROJECT	High Street Shafton
TITLE	Refuse Vehicle Tracking Sheet 2 of 2
CLIENT	Vistry Partnerships

DRAWING NUMBER	REV
219112-MSJ-ZZ-XX-DR-C-7003	P4