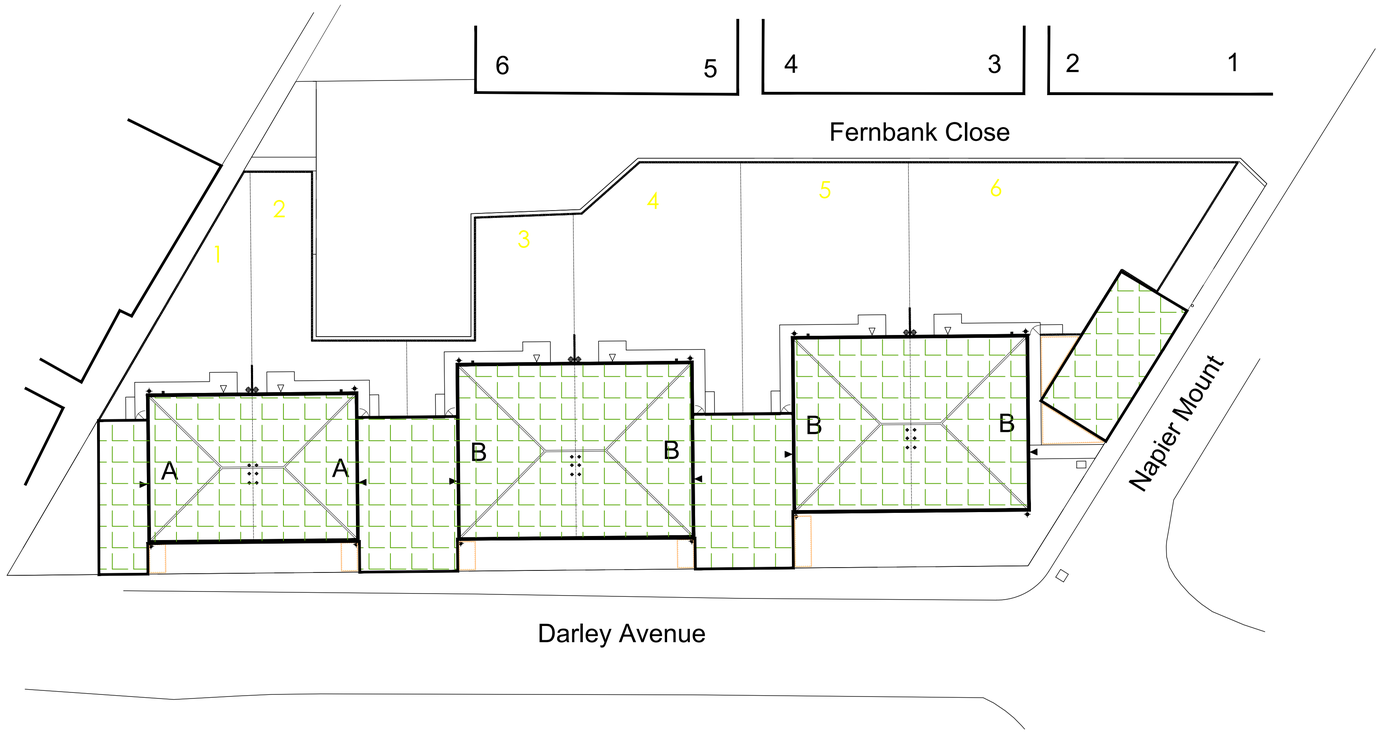


KEY

672 m2.

Preliminary

Rev	Details	Date	Drwn.	Chk.

Places for people

Darley Avenue
Ward Green, Barnsley

Impermeable areas

Dwg No. : STE/22/09/01

Date : 22-8-22

Scale : 1:200

Copyright © Shaun Tonge Engineering

SHAUN TONGE
ENGINEERING

11 Broomhead Road. Wombwell. Barnsley. S73 0SA.
Tel 01226 755929. Mobile 07528 278070 . Email Shauntongeengineering@yahoo.co.uk

A1