



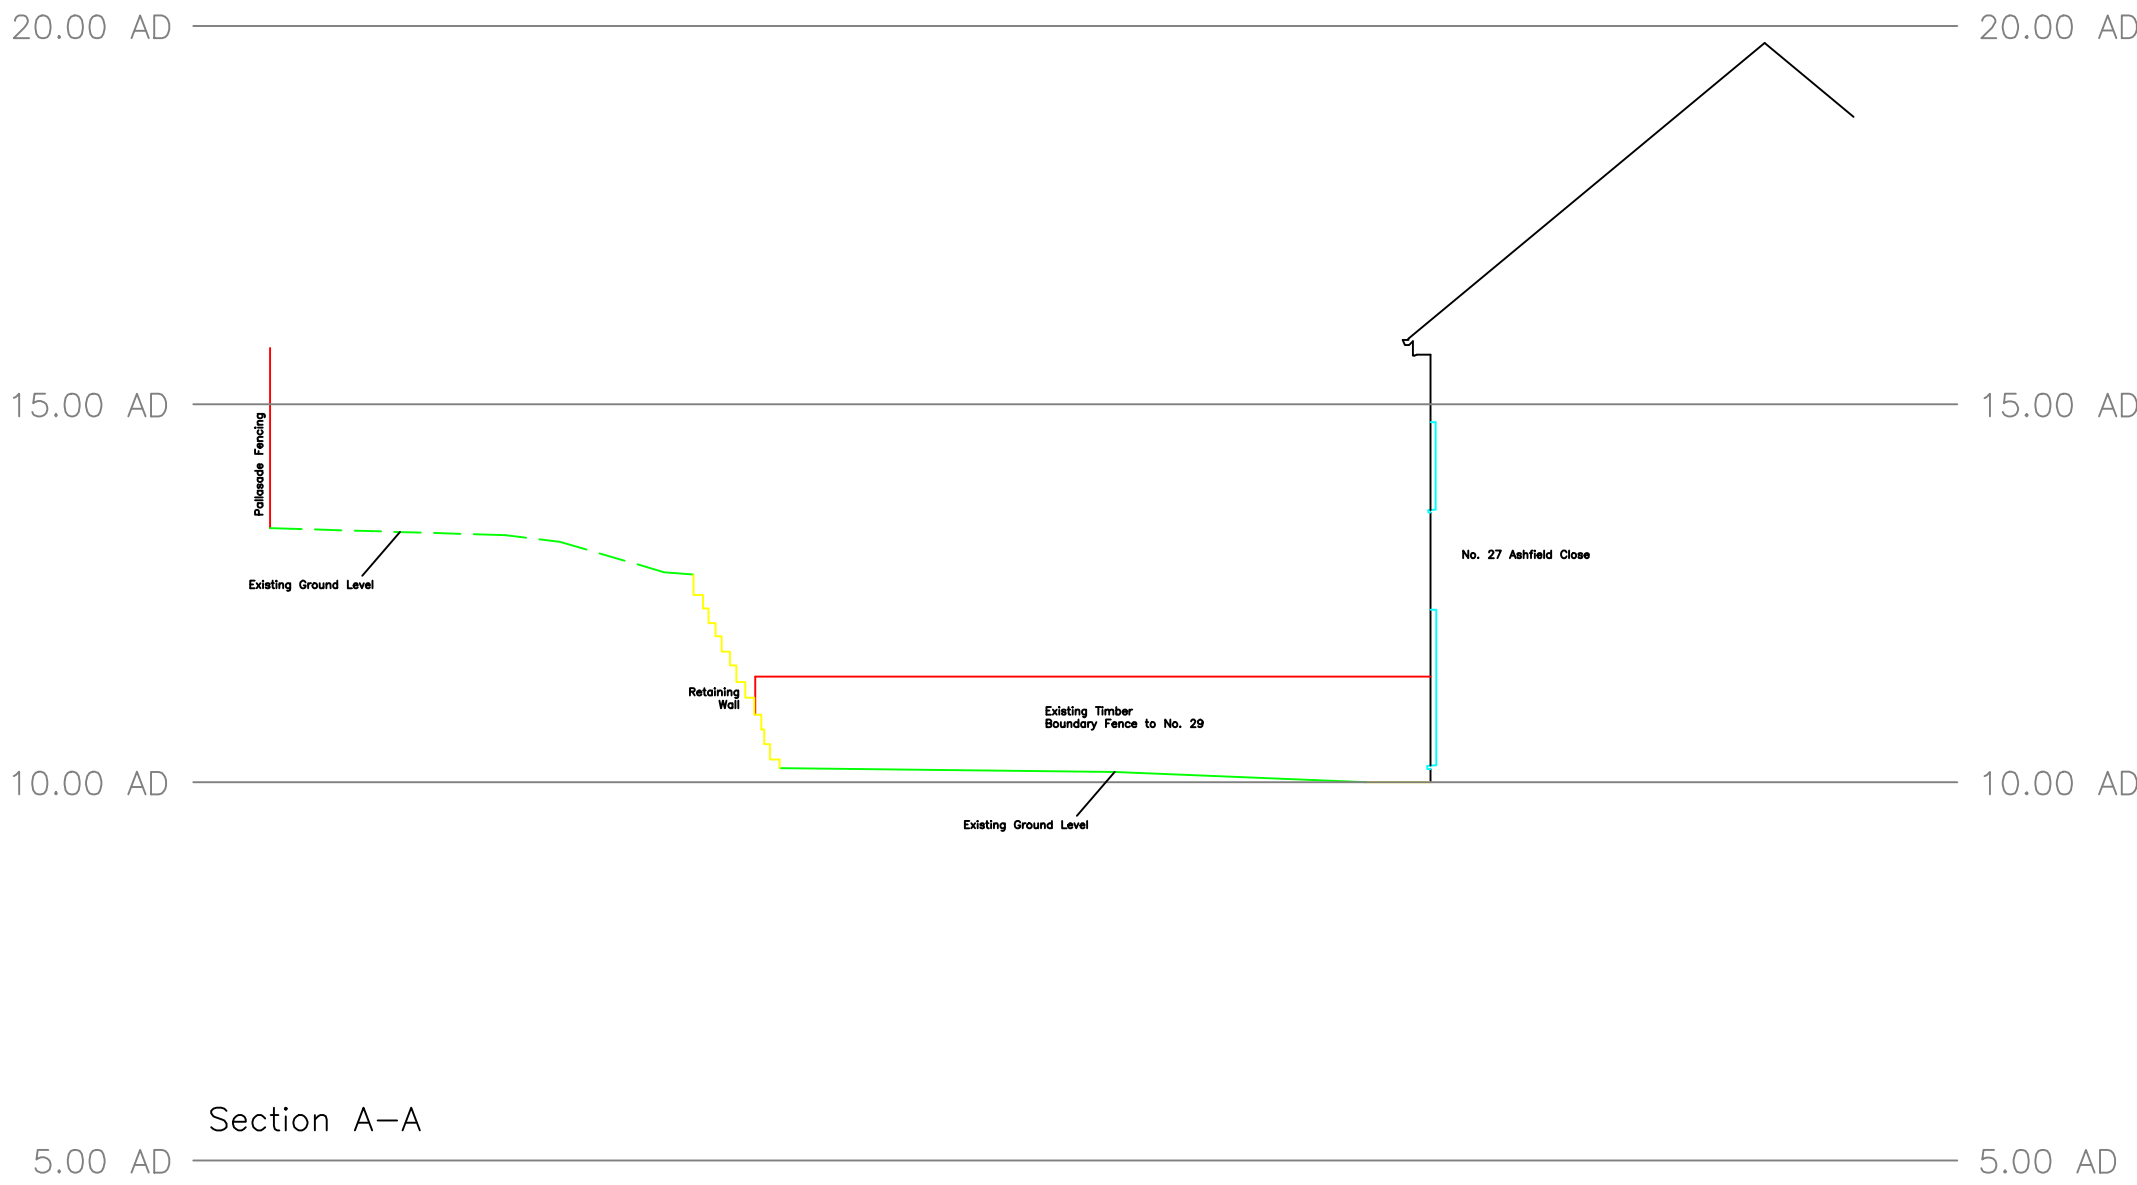


Original Elevation – pre January 2014

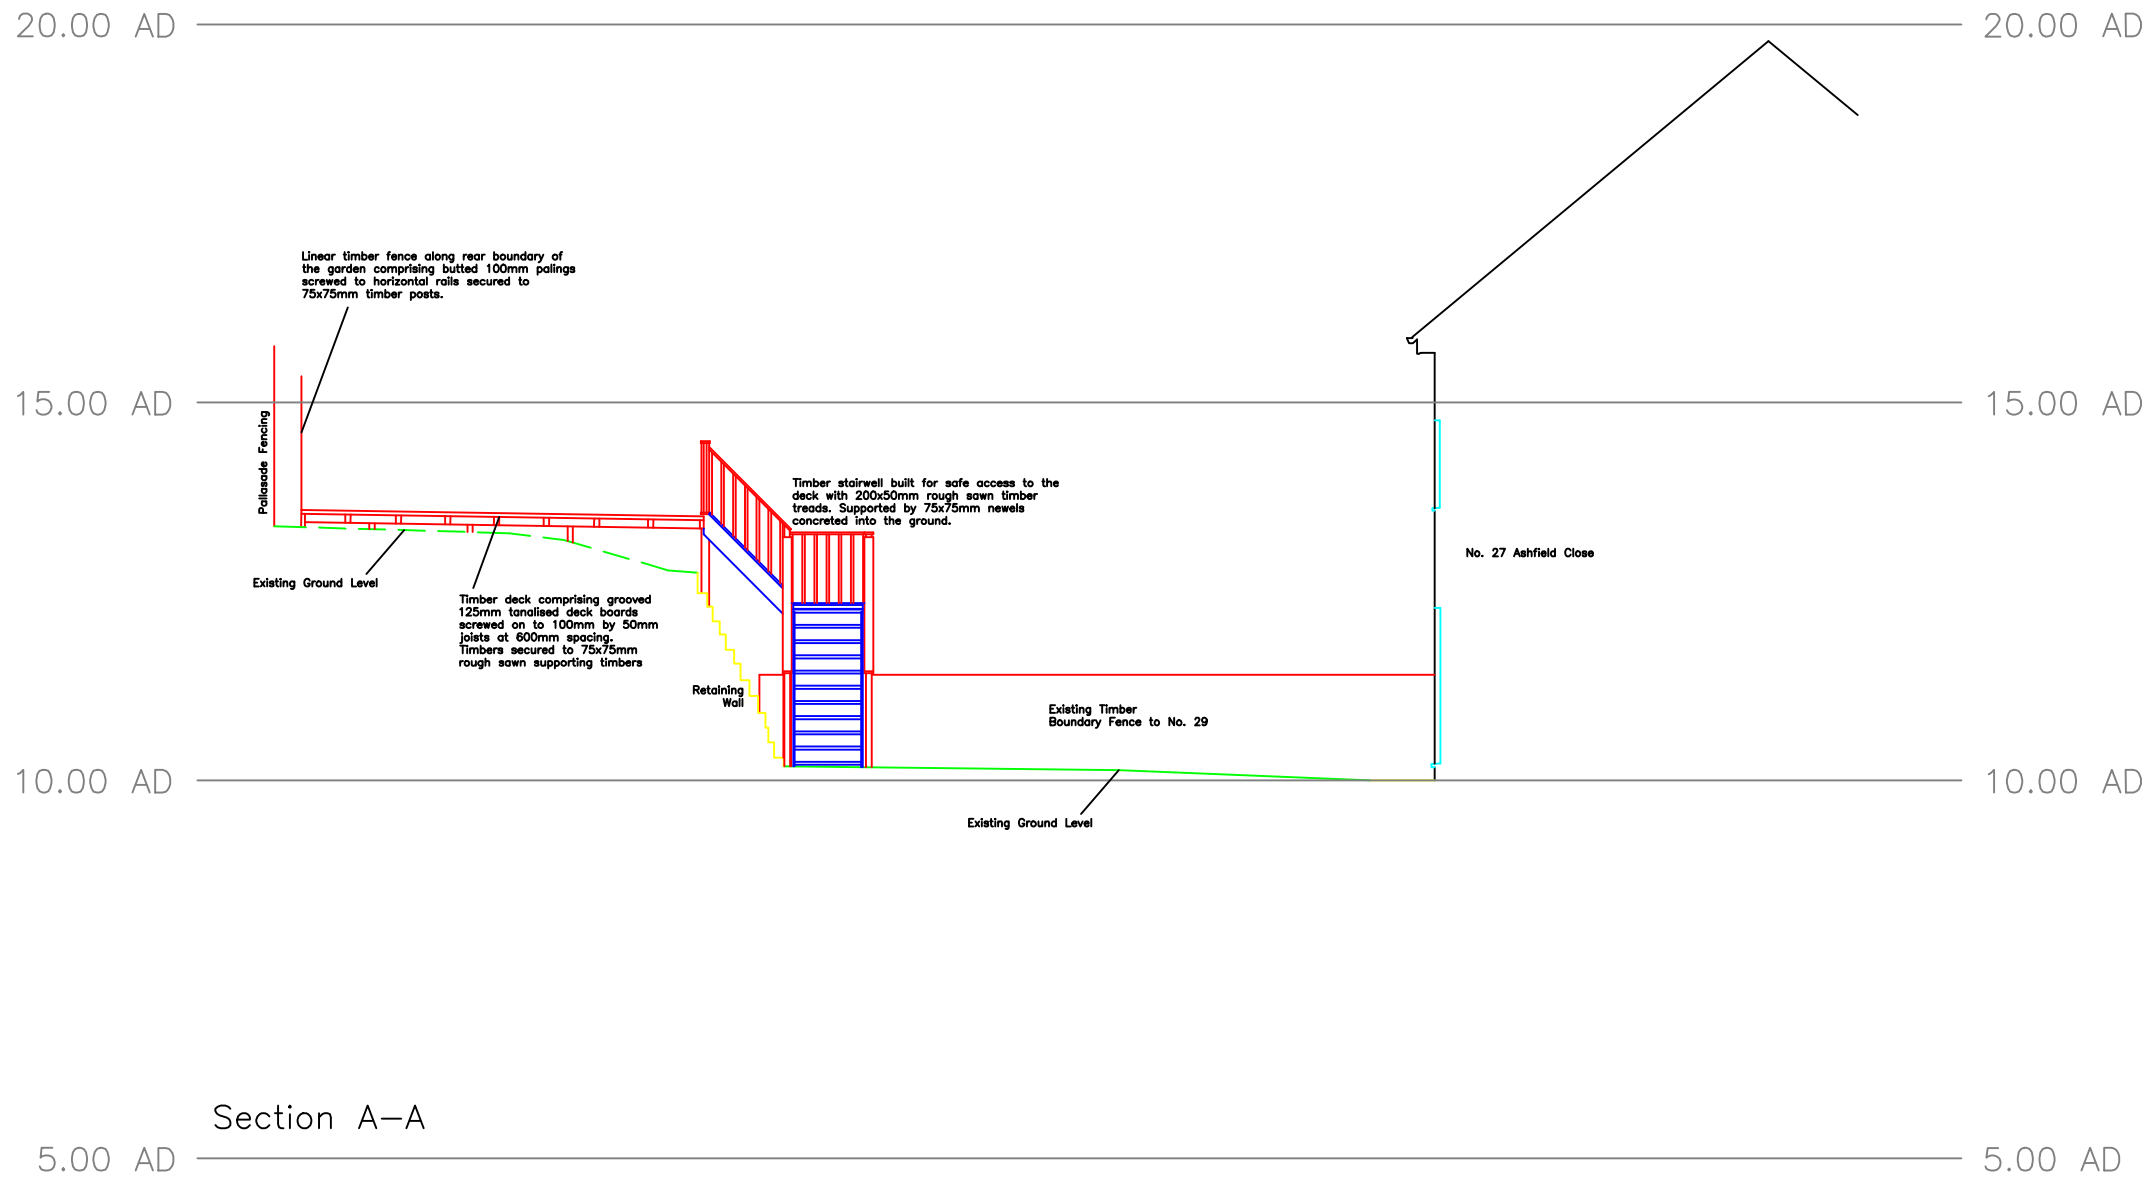

As Existing – January 2014



Proposed Amended View from  
No. 25 Ashfield Close

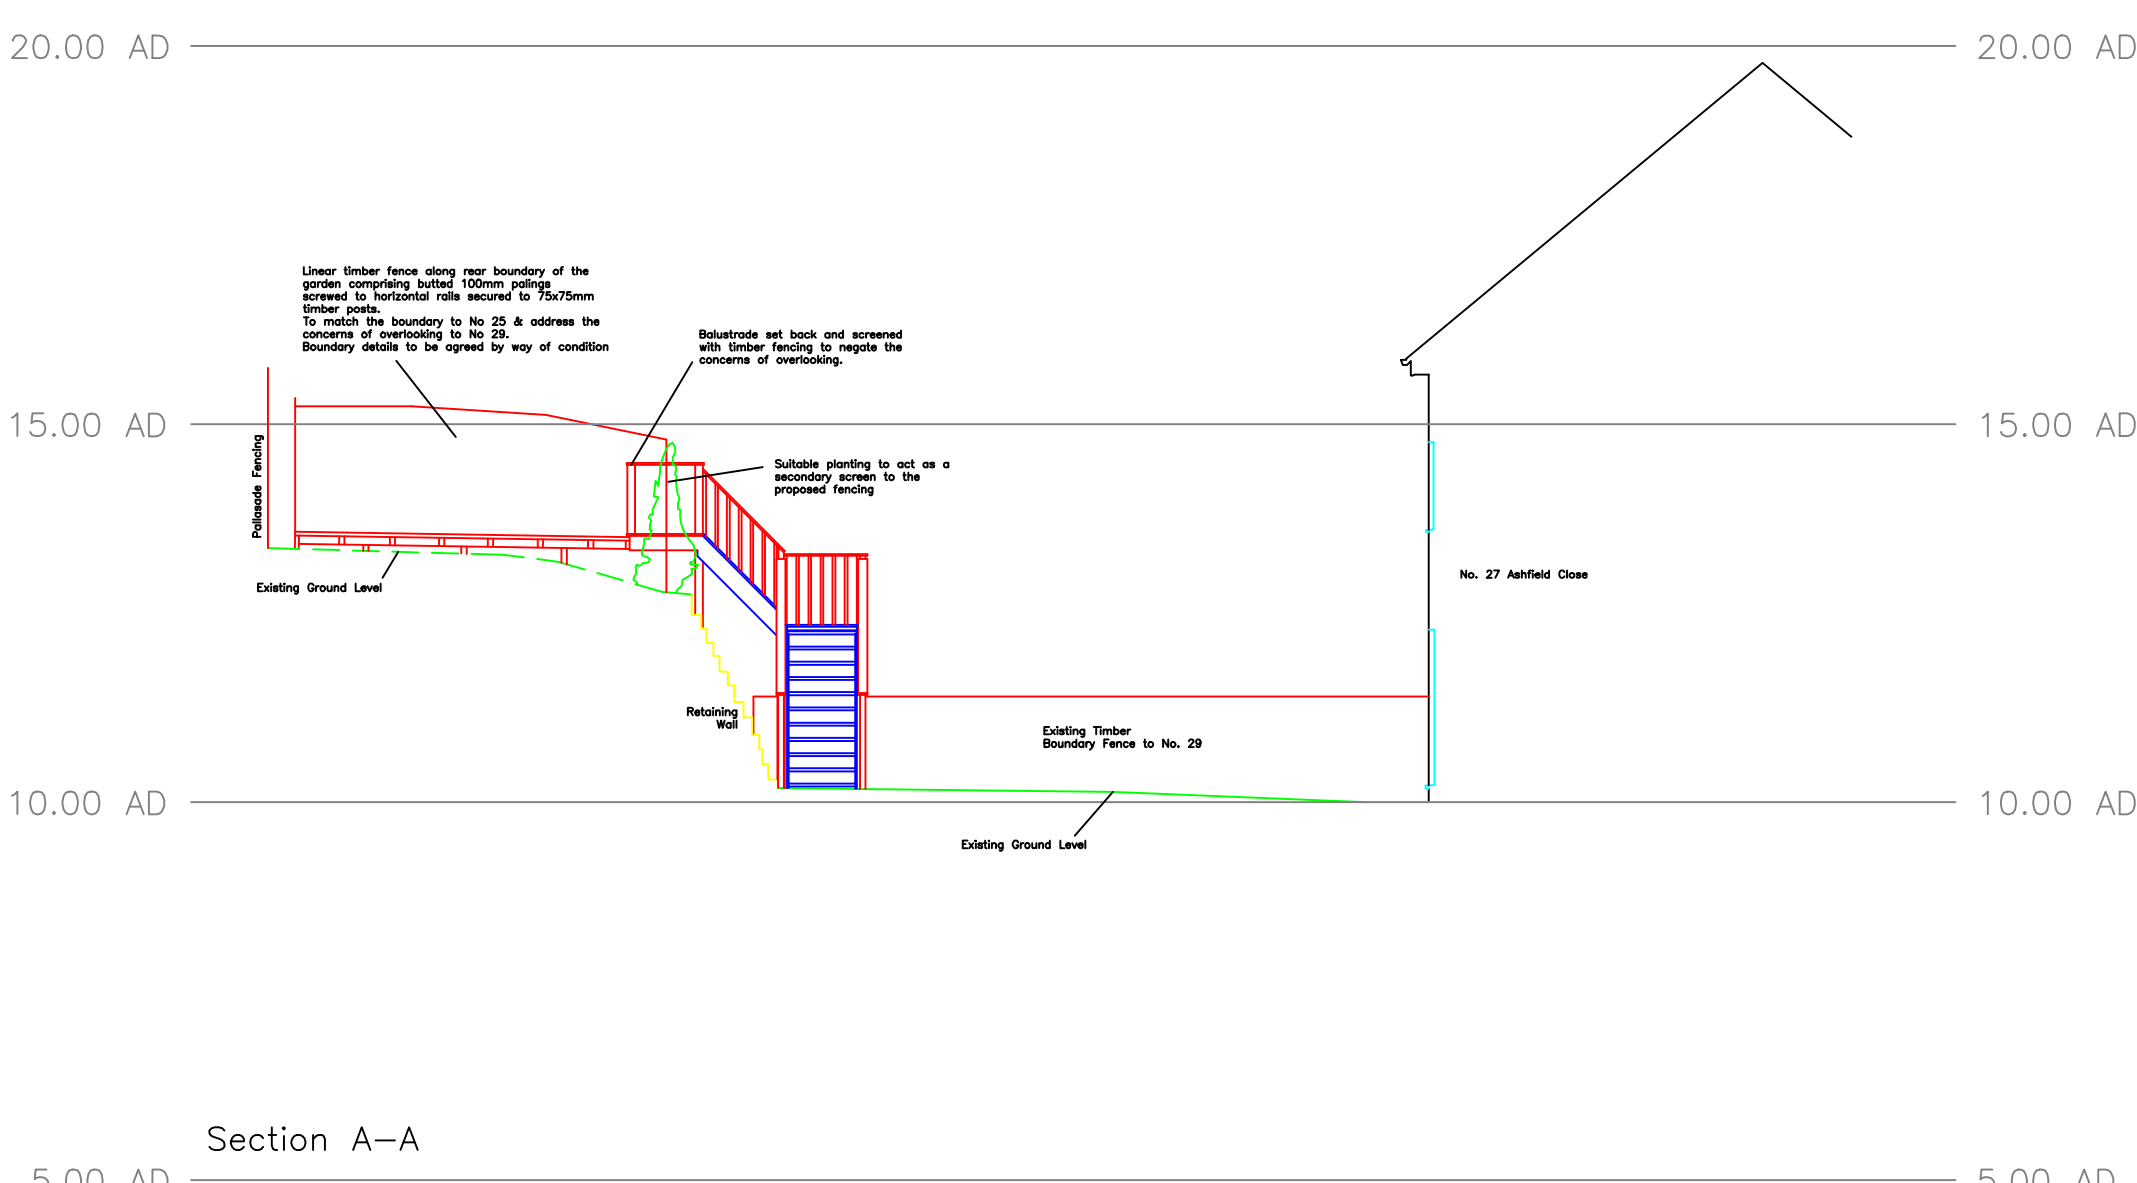

Proposed Amendments – post January 2014



Proposed Amended View from  
No. 29 Ashfield Close

**General**  
All details are subject to RICS 1:500 Survey scale accuracies.  
Grid crosses should be checked for plotting paper distortions.  
Details or services hidden or obscured by vegetation, debris or vehicles at survey dates may be omitted. Hedge & Vegetation details are outline

| Rev | Description | By | Date |
|-----|-------------|----|------|
|-----|-------------|----|------|

| Surv | Drawn | Date  | Chkd | Date  | Appr'd | Date  |
|------|-------|-------|------|-------|--------|-------|
| AD   | AD    | 03/14 | RB   | 03/14 | AD     | 03/14 |

**Client.**  
Mr & Mrs Delooze  
27 Ashfield Close  
Penistone  
Sheffield  
S36 6EY

**Title.**  
Timber Decking & Stairwell  
Elevations & Sections  
27 Ashfield Close  
Penistone

Dwg No. **AD-PPS01**  
Sheet No. **1 of 1**

|       |       |      |   |
|-------|-------|------|---|
| Scale | 1:100 | Rev. | 0 |
|-------|-------|------|---|