

PROPOSED DEVELOPMENT
Dearne Valley Parkway, Barnsley,(Junction 36 M1)

NORTH

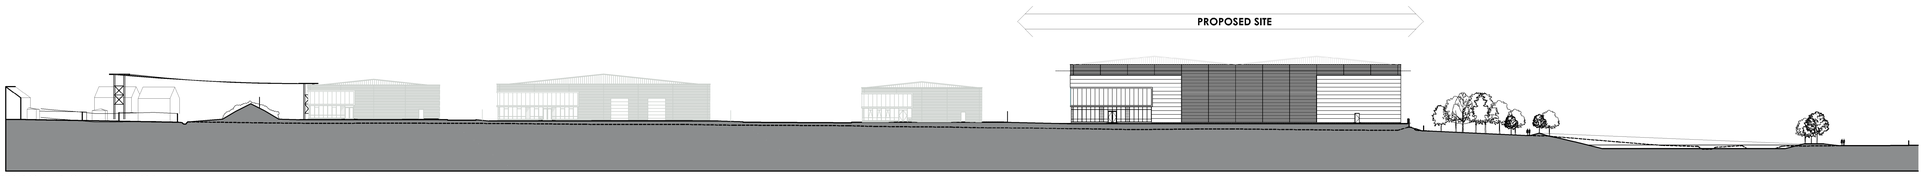

PROPOSED SITE SECTION 1 (1:500)

0 5 10 15 20 25m
SCALE 1:500

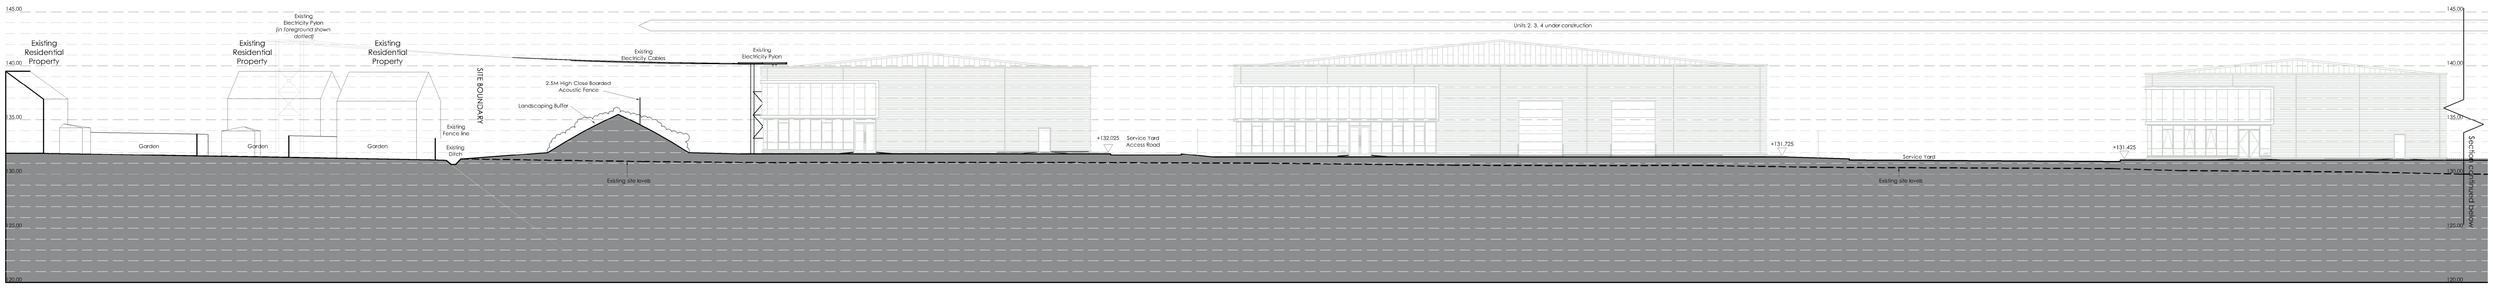


PROPOSED SITE SECTION 1 PART 1 (1:200)

0 2 4 6 8 10m
SCALE 1:200




PROPOSED SITE SECTION 1 PART 2 (1:200)

0 2 4 6 8 10m
SCALE 1:200

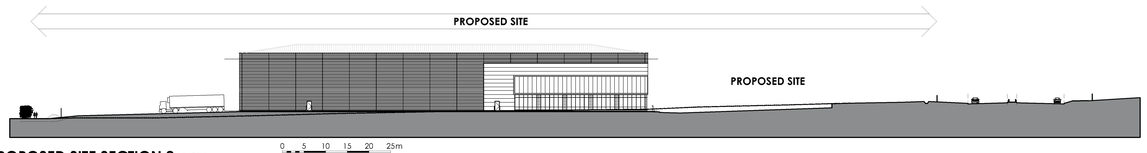


PROPOSED SITE SECTION 2 (1:500)

0 5 10 15 20 25m
SCALE 1:500

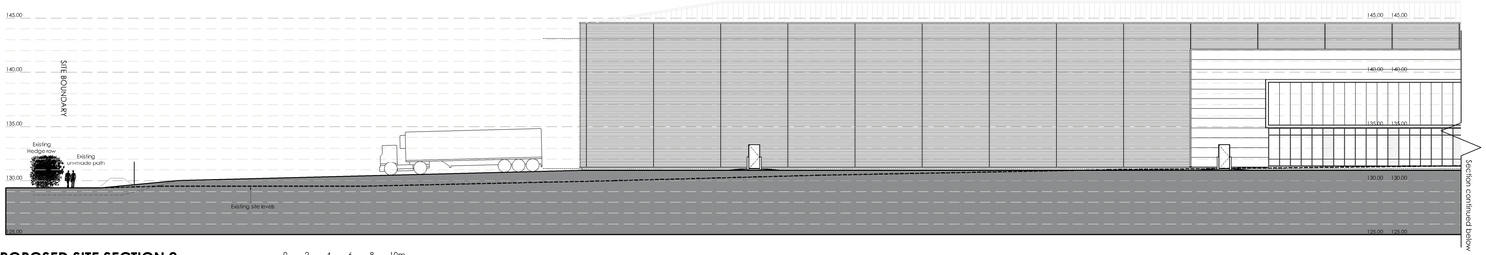


PROPOSED SITE SECTION 2 PART 1 (1:200)

0 2 4 6 8 10m
SCALE 1:200

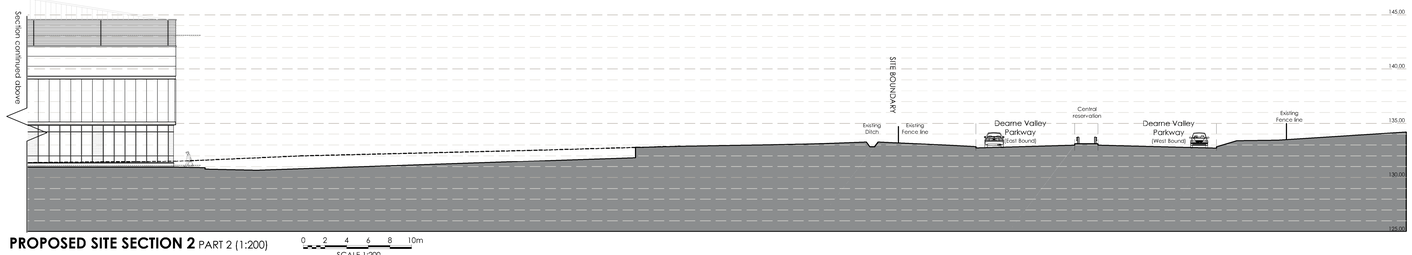

PROPOSED SITE SECTION 2 PART 2 (1:200)

0 2 4 6 8 10m
SCALE 1:200

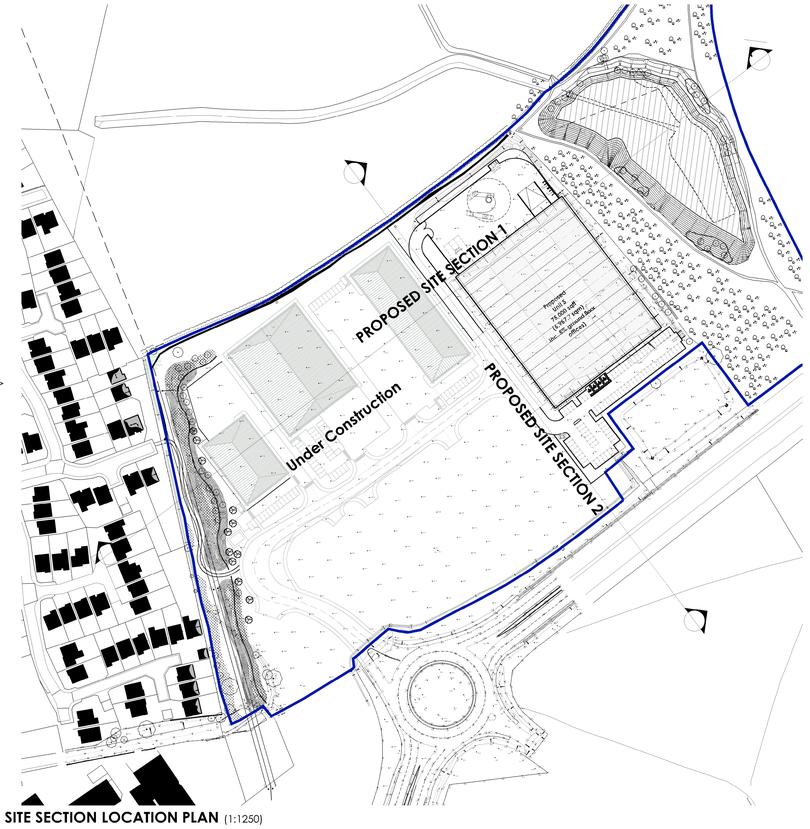

SITE SECTION LOCATION PLAN (1:1250)

Note:
All Legal easements and extent of existing underground services locations are subject to confirmation.

Note:
Currently shown site levels are indicative only and are subject to confirmation upon completion of engineers drawings.

Rev	Date	Description	Rev By	Chk'd By
B	05.08.15	Notes updated	AJB	NBB
A	23.07.15	Units under construction in/ow grey	AJB	JMR

Project Title	PROPOSED DEVELOPMENT Dearne Valley Parkway Barnsley
Client	Harworth Estates
Status	PLANNING RESERVED MATTERS
Scale	1:500 / 1:200 — Drawing Size A0
Drawn By	AJB — Checked By JMR — Date 07/15
Drawing Title	PROPOSED SITE SECTIONS
Job-Dwg No	11462B-115 — Rev B

THE HARRIS PARTNERSHIP WAKEFIELD
2 St. John North, Wakefield, WF1 3QA
t. 01924 291 800 f. 01924 290 072
THE HARRIS PARTNERSHIP MANCHESTER
2nd Floor, Corners Warehouse,
77 Dale Street, Manchester, M1 2HG
t. 0161 238 8555 f. 0161 244 9809
THE HARRIS PARTNERSHIP MILTON KEYNES
The Old Rectory, 79 High Street
Newport Pagnell, MK16 8AB
t. 01908 211 577 f. 01908 211 722
THE HARRIS PARTNERSHIP READING
Unit 1, Pavilion Court, Green Park, RG2 6JR
t. 0118 950 7722 f. 0118 934 6642
THE HARRIS PARTNERSHIP
ARCHITECTS
www.harrispartnership.com

This drawing is copyright and may not be reproduced in whole or part without written consent. Do not scale off this drawing.

CAD File reference J:\11001-12000\11462A\17.0 Drawings and Issue Sheets\100 Series - Planning