




NJT DESIGN LIMITED - DISCLAIMER:

This drawing is copyright and shall not be reproduced or used for any other purpose without the written permission of the Architect. This drawing must be read in conjunction with all other related drawings and documentation. It is the contractor's responsibility to ensure full compliance with the Building Regulations and all other relevant legislation and standards. The Architect does not warrant the accuracy or completeness of the information on site. Any discrepancies are to be reported immediately. If INDOUSTRIAL Materials or materials known to be compliant to Health & Safety must not be used or specified on this project.

XREFS IN THIS DRAWING

Notes:

- ① Brickwork - Caradale Traditional
Brick - Royal Smooth
- ② Roof Tiles - to be Marley Elernit -
Modern interlocking tile in smooth
grey.
- ③ Windows/doors - to be PVCu in
cream - design as shown by local
supplier. With smooth stone facing
lintels and cills.
- ④ All Soffits, Facias to be white uPVC
with black uPVC guttering and
downpipes.

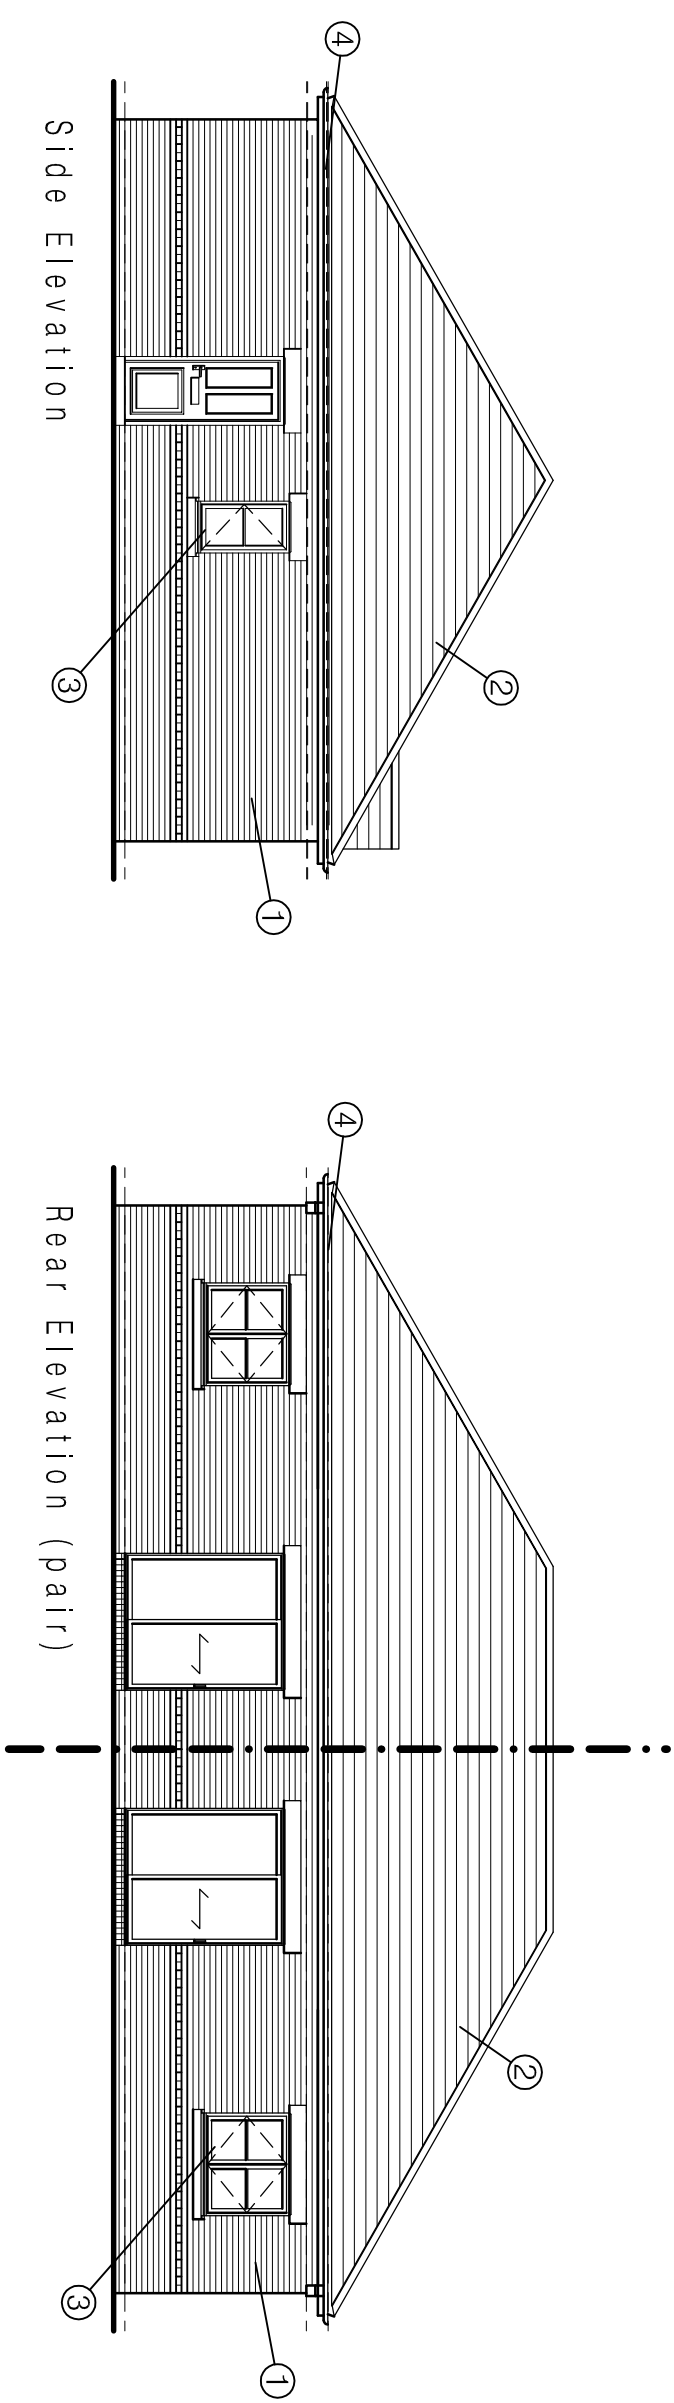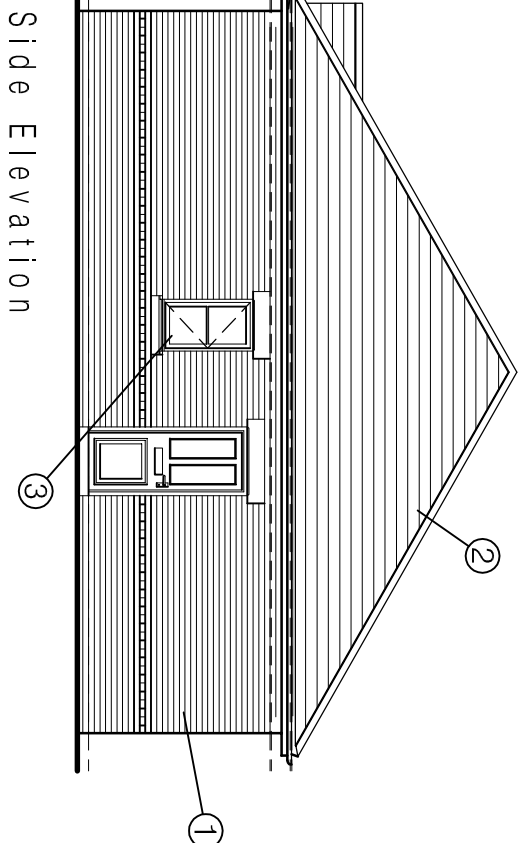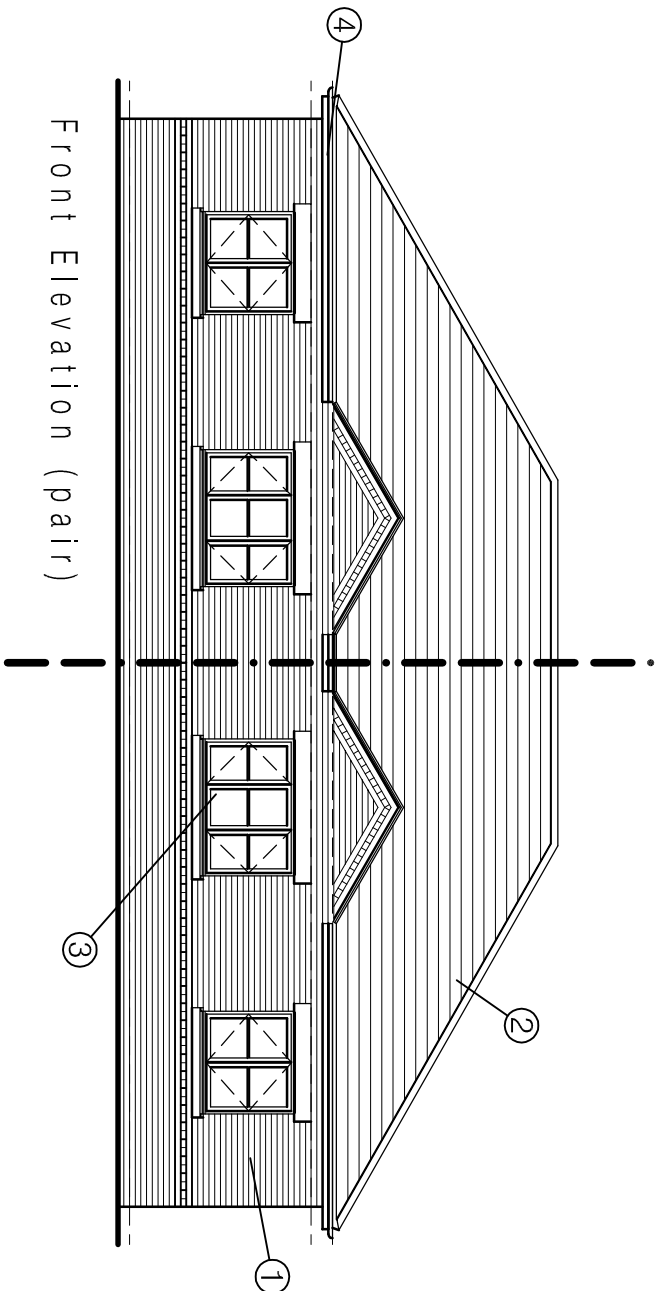

OAKWELL HOMES

No.	Date	Description	Checked By
CLIENT			


PROJECT
DEVELOPMENT OF
LAND AT MILTON
CRESCENT - BARNESLEY

TITLE

PROPOSED 2 BED SEMI
BUNGALOW ELEVATIONS

DRAWING STATUS
PLANNING APPROVAL

DRAWN	NJT	CHECKED	NJT
SCALE	1:100 @ A3		
DATE	OCTOBER 2010		

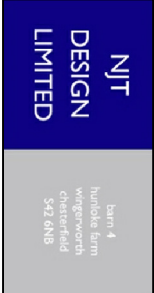

JOB NO.	DRAWING NUMBER	REV
08-012	A(00)-03	-