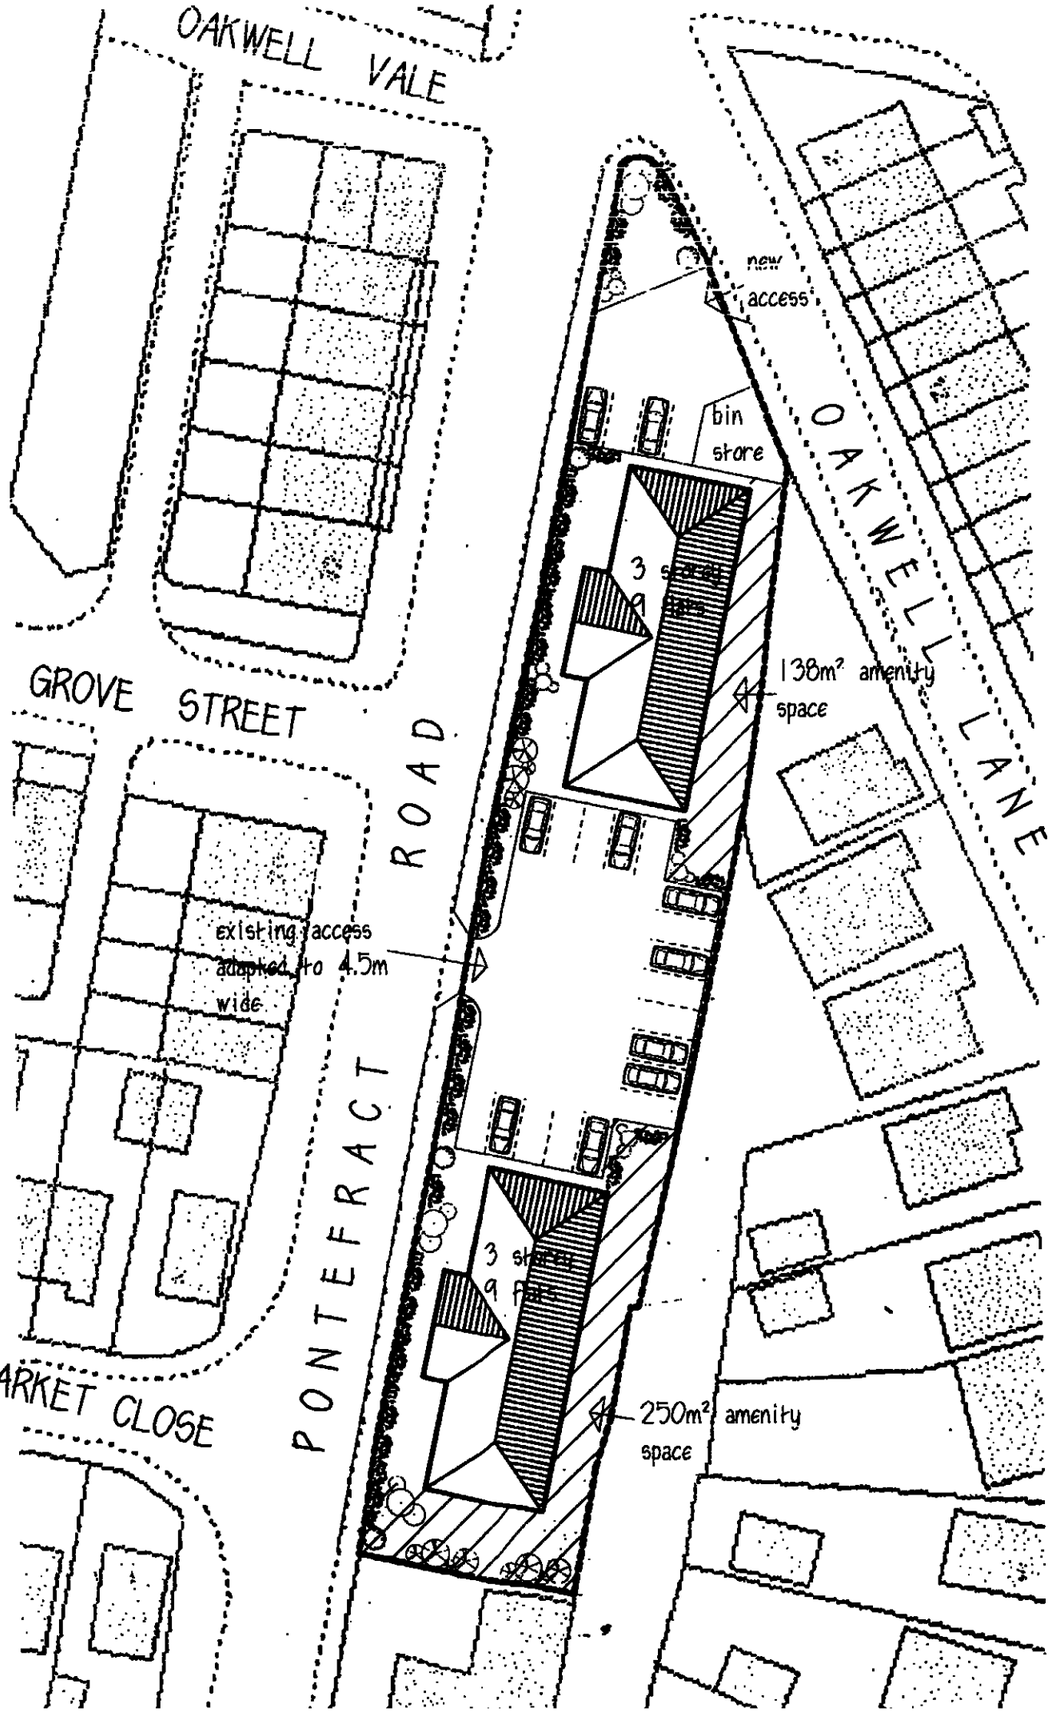


PRIVATE AMENITY SPACE
138m² + 250m² = 388m²
SYRDG states min. 50m² + 10m² per unit
therefore 388m² = 34 units

Mr T MOLYNEUX

PROPOSED RESIDENTIAL APARTMENT DEVELOPMENT
65/67 PONTEFRACT RD
BARNSLEY

SITE PLAN

1:500@A4 AUG12 Rev A

Peter Thompson
"Linwood"
Barnsley Road
Dodworth
Barnsley S75 3JR
M.C.I.A.T.
tel. 01226 201391
m. 07973251730
e-mail peter-thompson@hotmail.co.uk