




taintcross

Large End Quality
collected

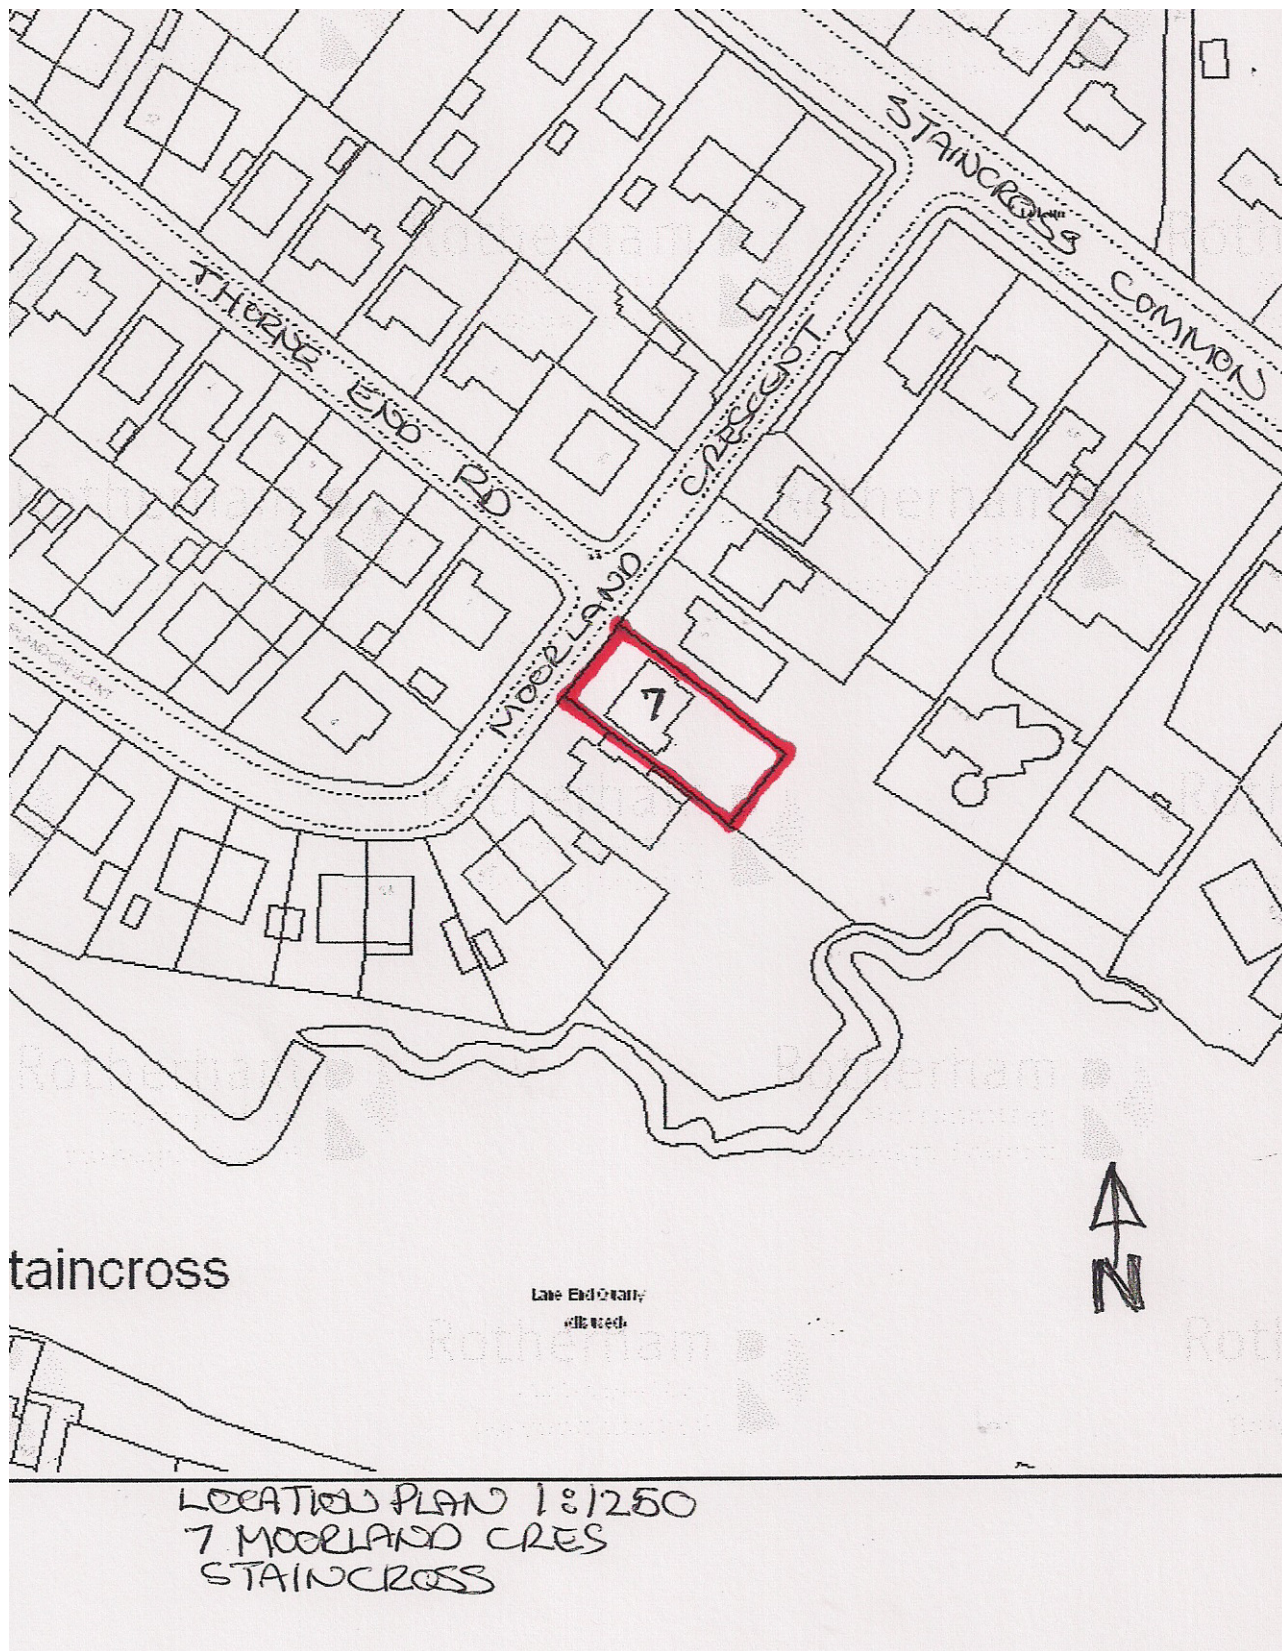

LOCATION PLAN 1:1250
7 MOORLAND CRES
STAINCROSS