

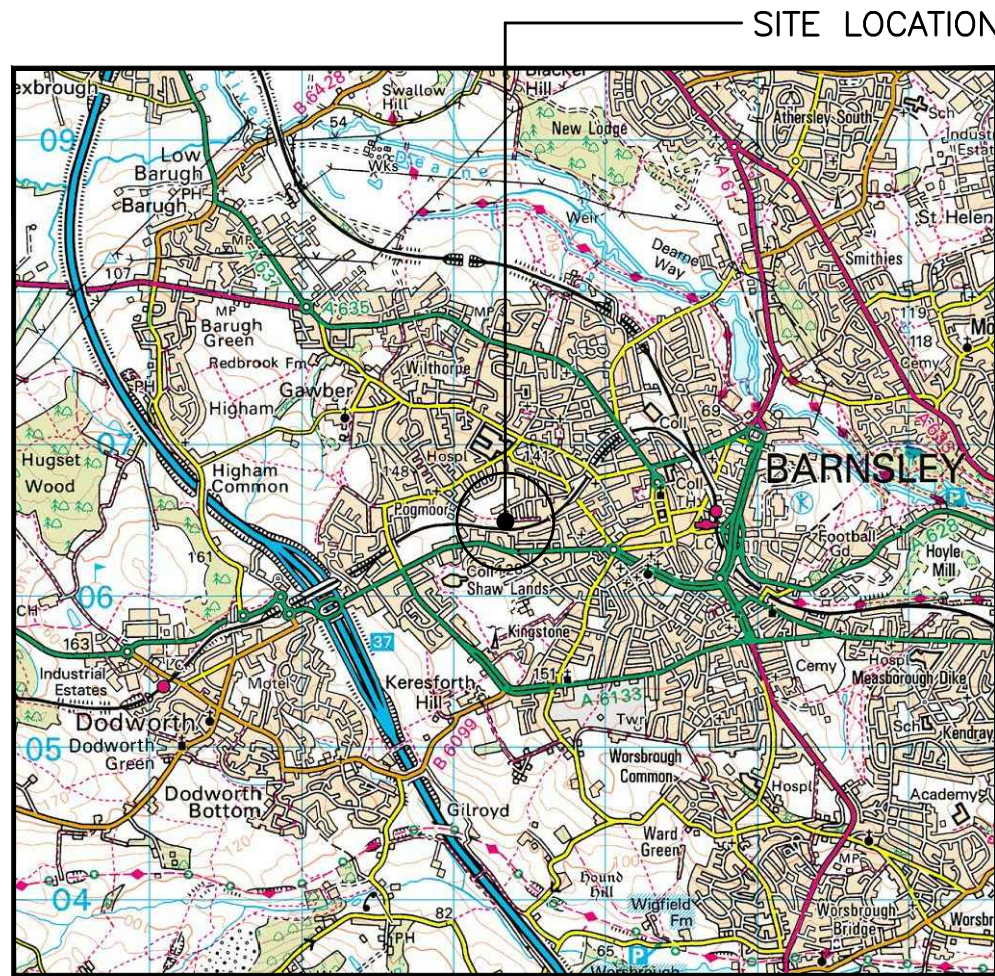


SITE LOCATION
(Scale 1:50000)

Ordnance Survey map extract
based upon Landranger map series
with the permission of the controller of
Her Majesty's Stationery Office
Licence No. 0100023487
Crown copyright.

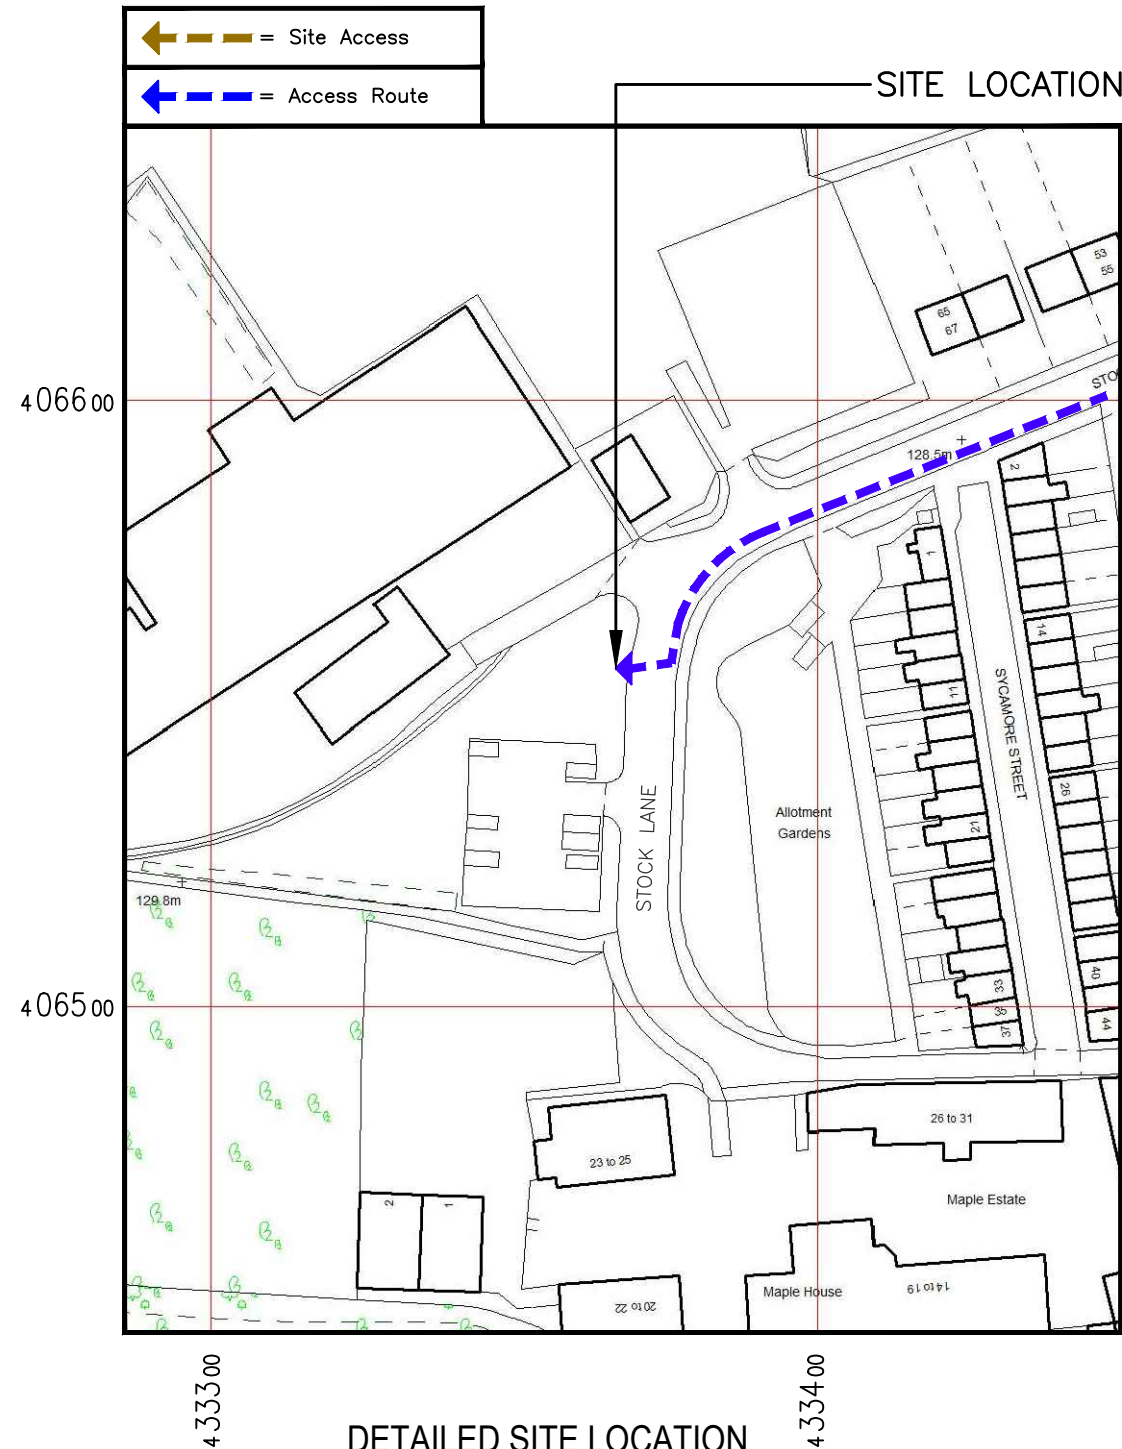


SITE PHOTOGRAPH

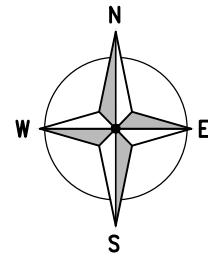

DETAILED SITE LOCATION
(Scale 1:1250)

Based upon Ordnance Survey map extract
with the permission of the Controller of
Her Majesty's Stationery Office.
Crown copyright.
Licence No. 100020449

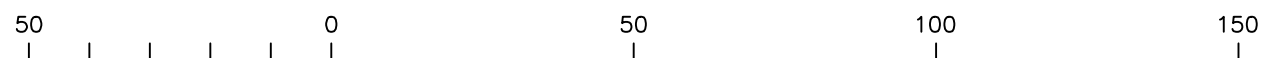

ORIGINAL SCALE AT A3 - 1:1250

ALL DIMENSIONS IN METRES

ALL DIMENSIONS ARE IN mm UNLESS NOTED OTHERWISE

N.G.R E: 433367 N: 406556

DIRECTIONS TO SITE:
HEADING NORTH ON M1, EXIT ON A63
TOWARDS LEEDS. GO ACROSS 4th
ROUNDBOARDS AND AT THE 5th (JUNCTION
WITH A64 YORK), TAKE 2ND EXIT ON TO
NORTH PARKWAY. AFTER APPROX 0.4km,
TURN LEFT ON TO BAILEYS LANE. BAILEY
TOWERS ARE ON THE RIGHT HAND SIDE.

A	Issued For Approval	SSC	NDS	14.07.21
REV	MODIFICATION	BY	CH	DATE



CORNERSTONE - BEACON 3

Cell Name		Opt.
STOCK LANE SW		-
Cell ID No		
CTIL	TEF	VF
114506 22	071716	N/A

Site Address / Contact Details

STOCK LANE SW
STOCK LANE
BARNSELY
SOUTH YORKSHIRE
S75 2DS

Drawing Title:		SITE LOCATION MAPS	
Purpose of issue:		PLANNING	Dwg Rev:
Drawing Number:		100	A
Surveyed By:		NDS	Original Sheet Size: A3
Drawn:	Date:	Checked:	Date:
SSC	14.07.21	NDS	14.07.21
		Pack Issue:	
		A	