


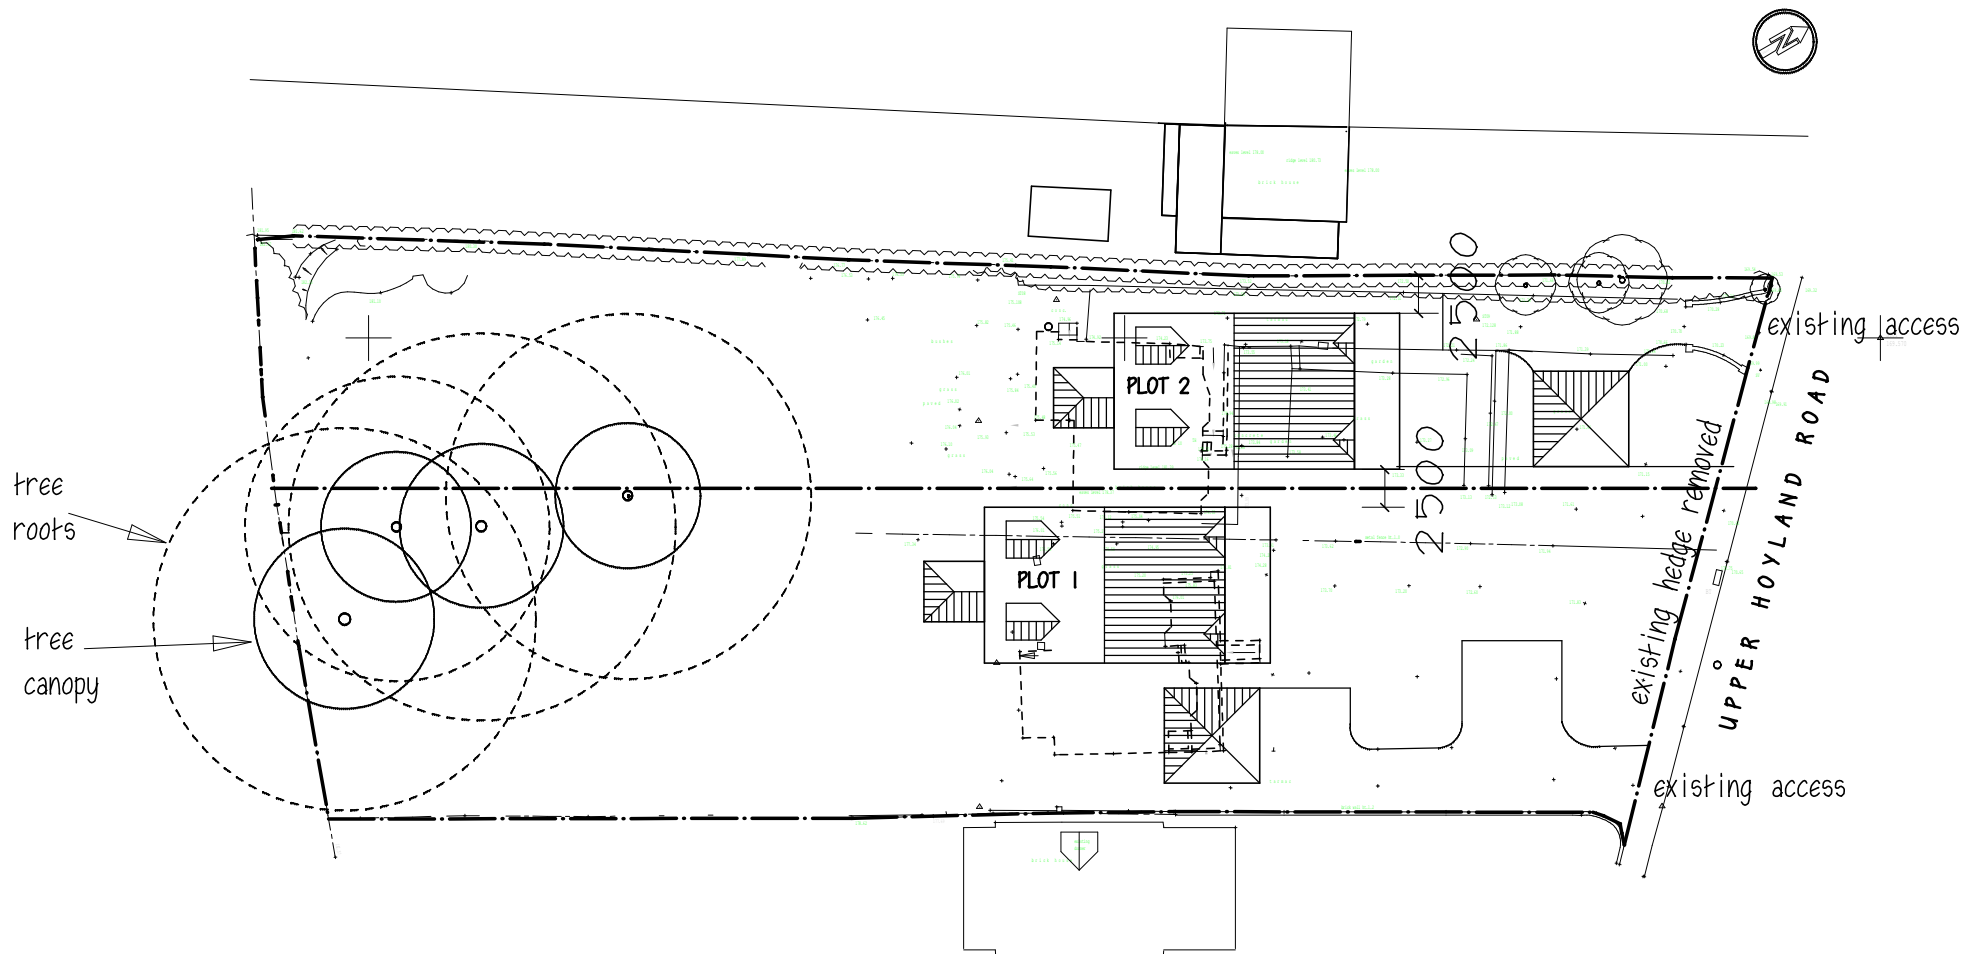

PROPOSED DWELLINGS
8 UPPER HOYLAND ROAD
PLATTS COMMON
SITE PLAN Rev E 1:500@A4