


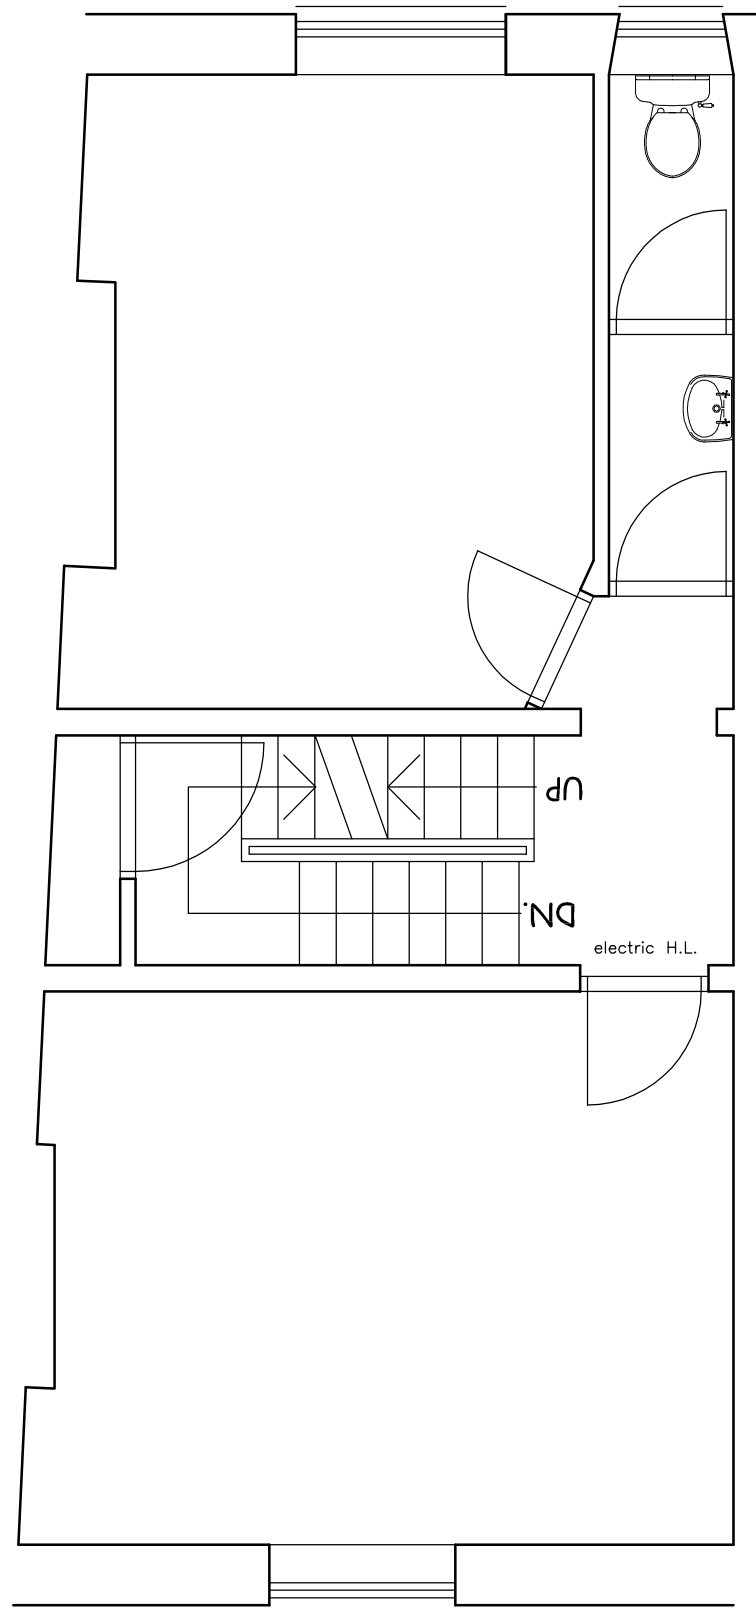

FIRST FLOOR PLAN AS EXISTING 1:50