


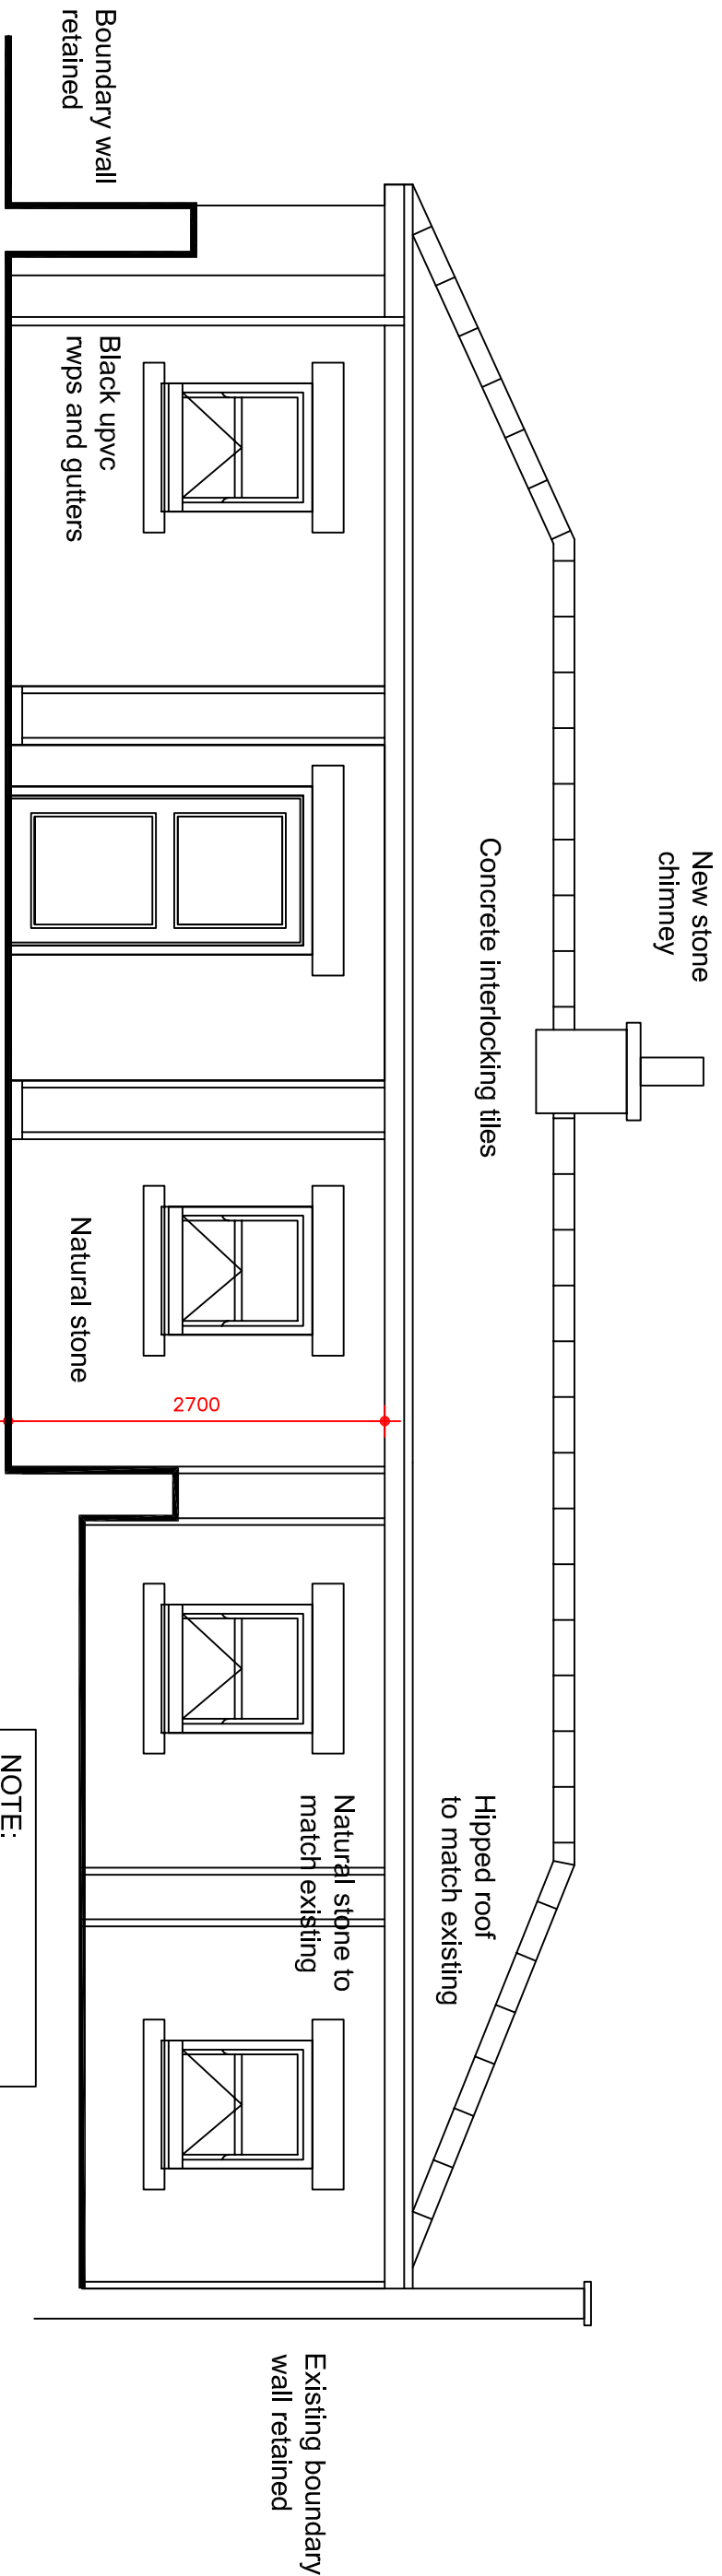

Proposed elevation

1:50

NOTE:
All doors and windows to be UPVC woodgrain to match farmhouse opposite

Revisions	C Extension omitted	24-10-14
Revisions	B. Hipped roof added; stable doors shown	03-10-14
Revisions	A. Lean to roof added	19-9-14

This drawing is for planning permission only and is not a construction drawing.

Drawing Title	PROPOSED-ELEVATION		
Job No. - Dwg No.	TN/2014/6	-	-

Client: Terry NOYOR
Westfield House Farm/Brookholes Lane;
Perrinsdons, Sheffield
S66 7PB

Scale.	1:50
--------	------