



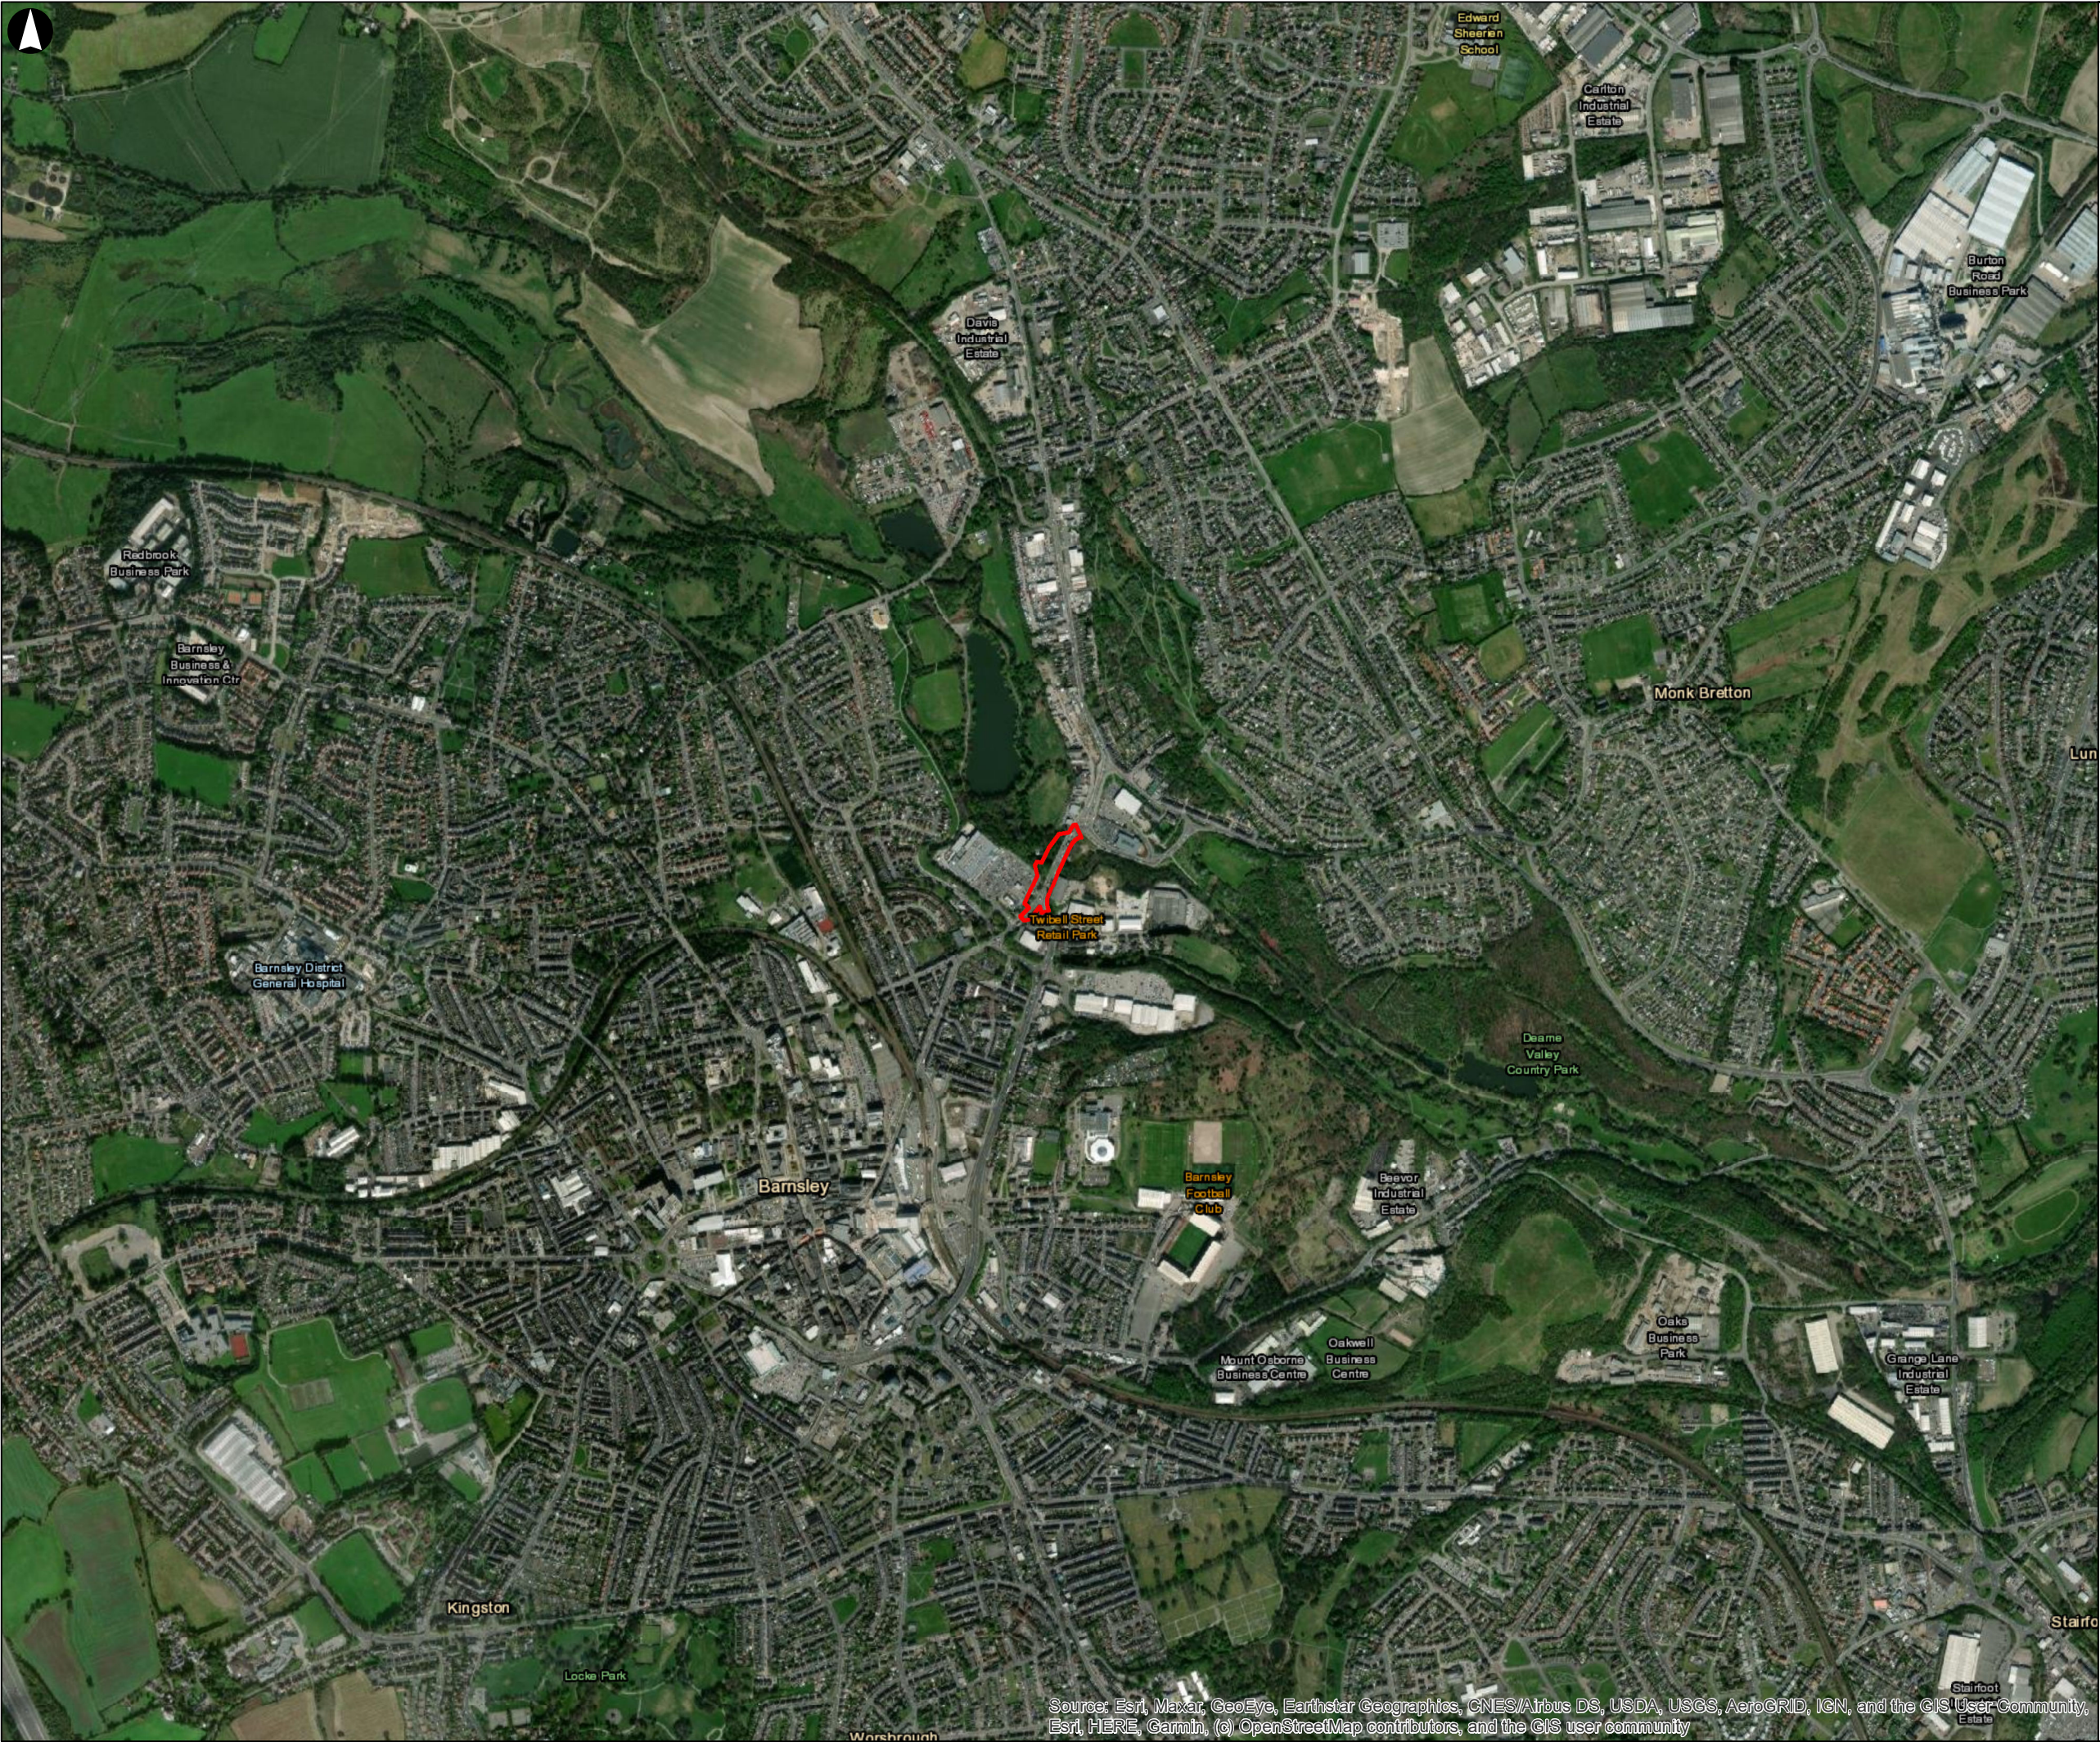

Key
[Red Outline] Site Boundary

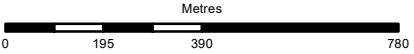

A	30/10/20	VN	AM	RC
Rev	Date	By	Chkd	Appd

ARUP

6th Floor, 3 Piccadilly Place
Manchester M1 3BN
Tel+44(0161) 228 2331 Fax+44(0161)228 6879
www.arup.com

Client
**South Yorkshire Passenger
Transport Executive (SYLTE)**

Project Title
A61 Old Mill Bridge

Drawing Title
**Figure C5a:
Location Map**

Scale at A3
1:15,000

Role
Ecology

Suitability
Issue

Arup Job No 253511-00	Rev A
---------------------------------	-----------------

Name
Location Map

Source: Esri, Maxar, GeoEye, Earthstar Geographics, CNES/Airbus DS, USDA, USGS, AeroGRID, IGN, and the GIS User Community, Esri, HERE, Garmin, (c) OpenStreetMap contributors, and the GIS user community