




SECTION F-F
1:100 @ A1

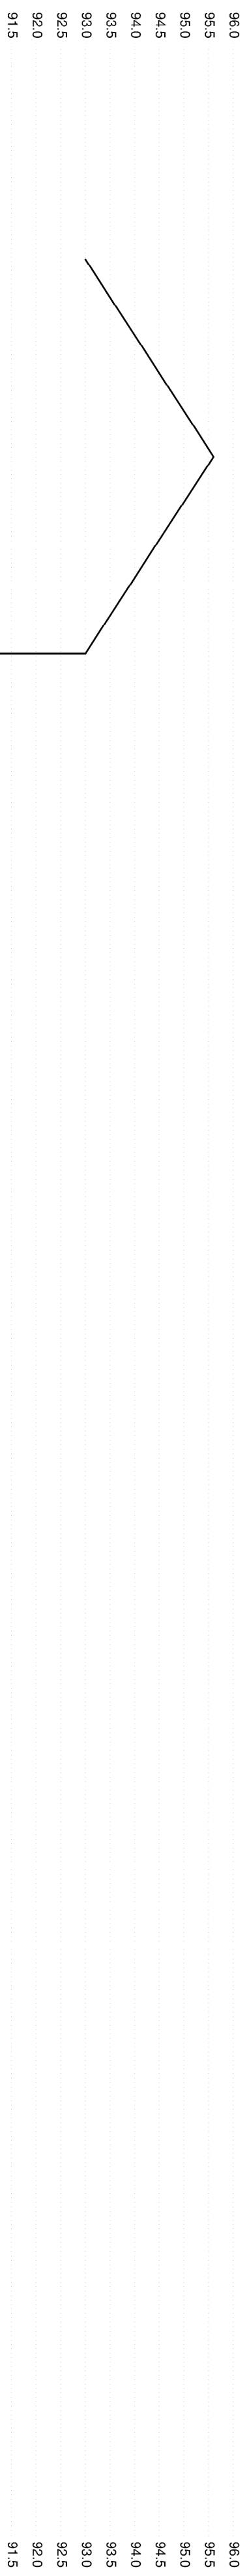


SECTION E-E
1:100 @ A1

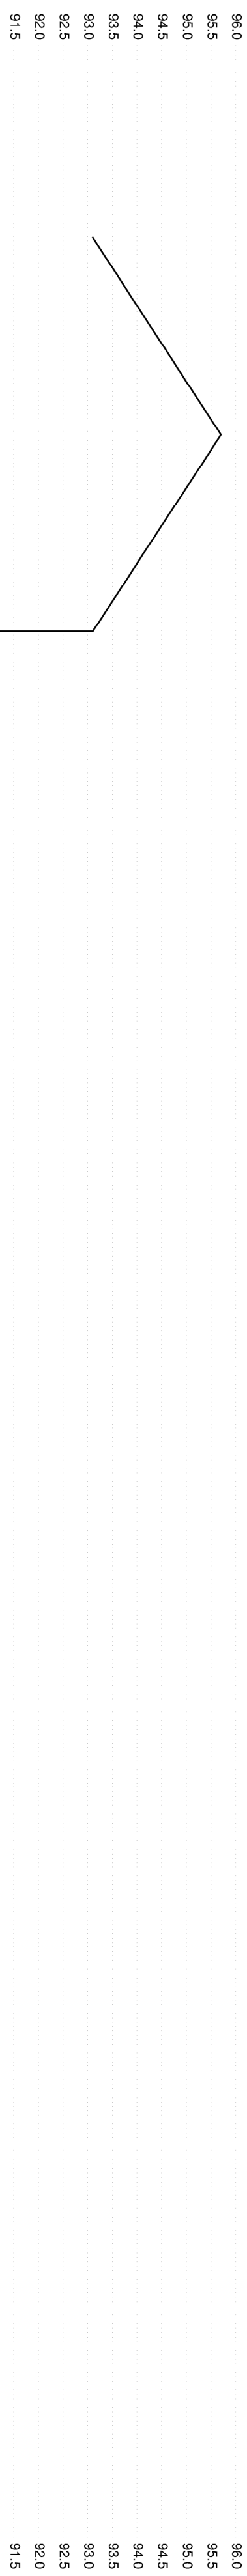

SECTION D-D
1:100 @ A1



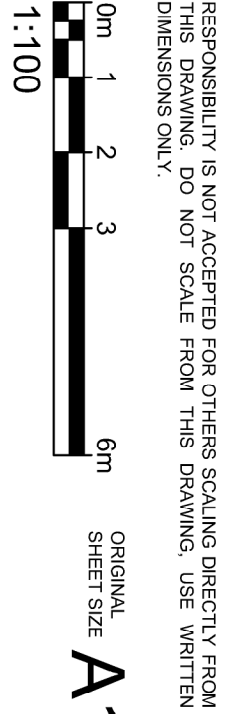


KEY PLAN

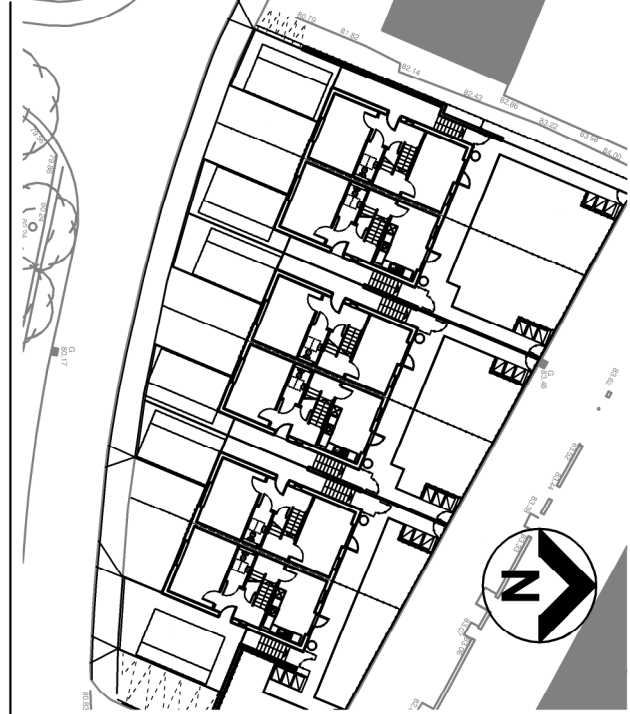

THIS DRAWING IS PRODUCED FOR USE IN THIS PROJECT ONLY AND MAY NOT BE USED FOR ANY OTHER PURPOSE. NPS PROPERTY CONSULTANTS LTD ACCEPTS NO LIABILITY FOR THE USE OF THIS DRAWING OTHER THAN THE AS RECORDED IN THE PURPOSE FOR ISSUE AND FILE STATUS CODE. THIS DRAWING MAY NOT BE REPRODUCED IN ANY FORM WITHOUT PRIOR WRITTEN AGREEMENT OF NPS PROPERTY CONSULTANTS LTD. © CROWN COPYRIGHT AND DATABASE RIGHTS 2015 ORDNANCE SURVEY LICENCE NUMBER 10022264

Notes:

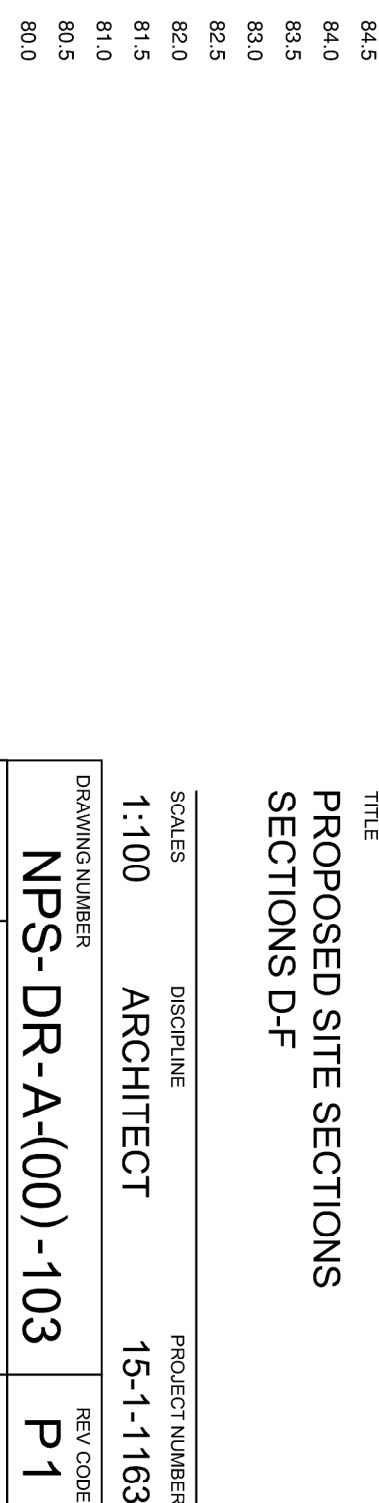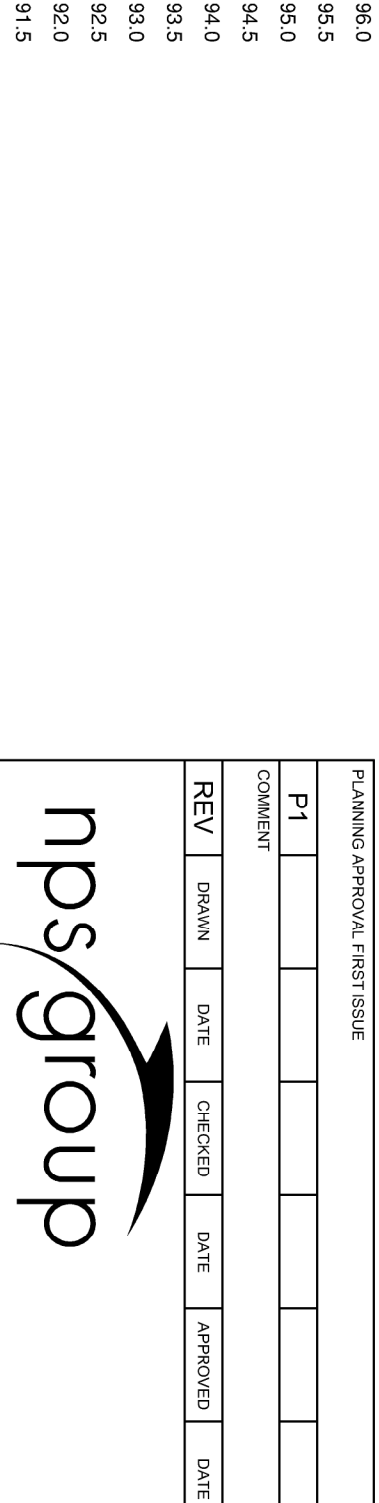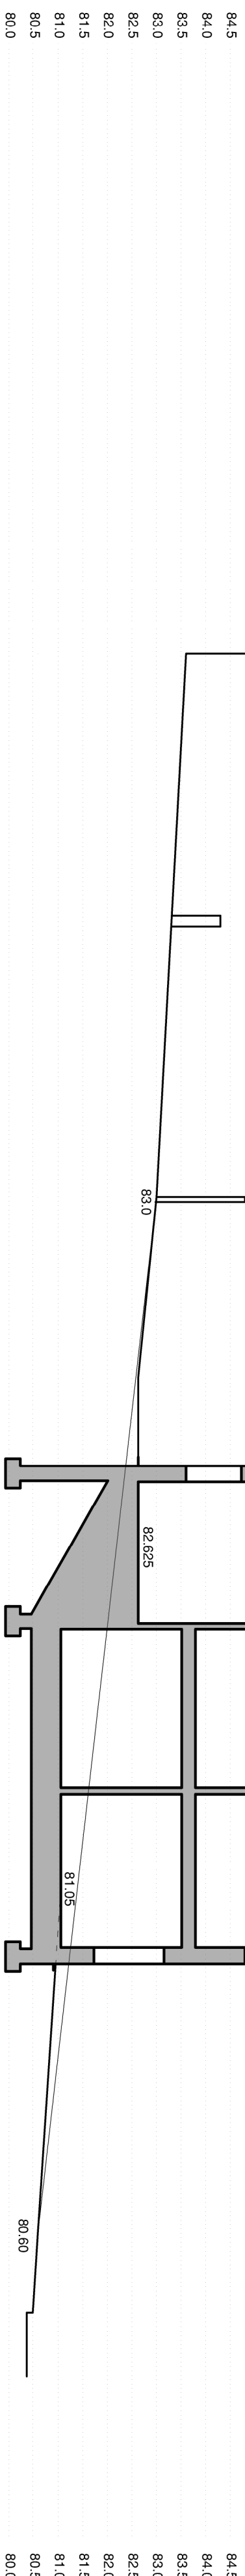

PLANNING APPROVAL FIRST ISSUE							
PI							
COMMENT							
REV	DRAWN	DATE	CHECKED	DATE	APPROVED	DATE	



CLIENT
BERNESLA HOMES

PROJECT
GREEN STREET, WORSBOROUGH,
BARNESLEY

TITLE
PROPOSED SITE SECTIONS
SECTIONS D-F

SCALES	DISCIPLINE	PROJECT NUMBER
1:100	ARCHITECT	15-1-1163
DRAWING NUMBER	REV CODE	
NPS-DR-A(00)-103	P1	
STATUS CODE	PURPOSE OF ISSUE	DRAWN BY
S2	PLANNING APPROVAL	LJK