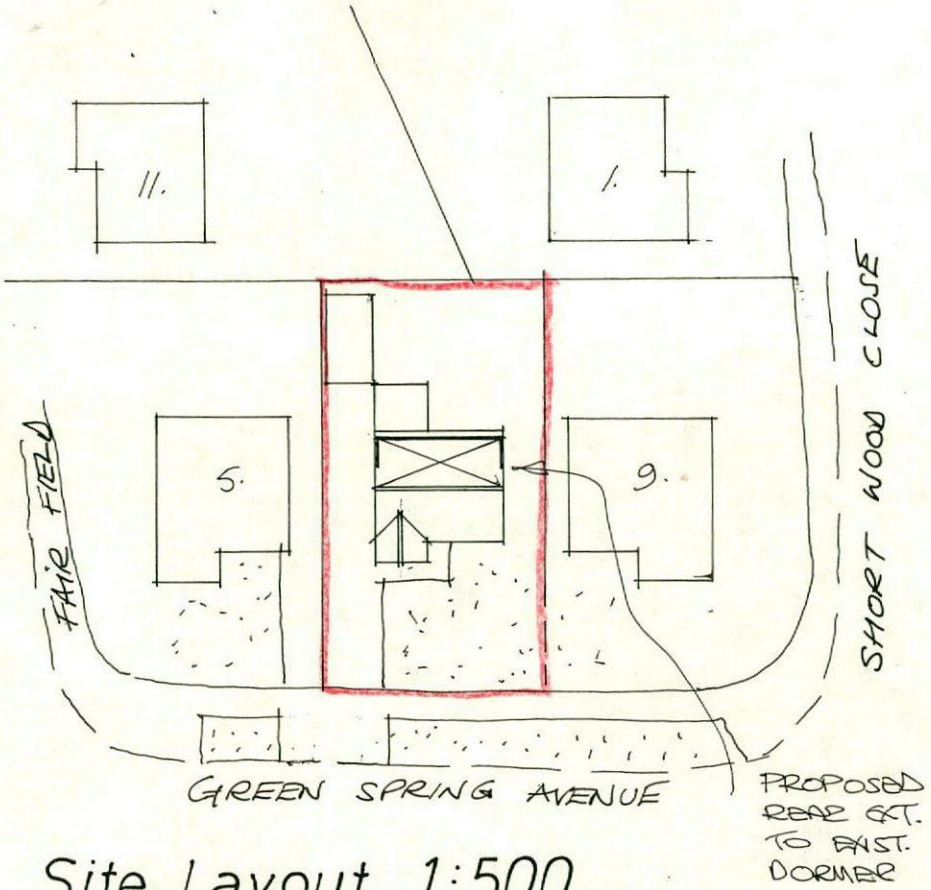



Site Layout 1:500

Rev	Notes	Date

Garry Greetham Associates
Residential Design Consultant
Westwood House
18 Carr Lane
Tankersley
Barnsley S75 3BE
Tel(01226)746573

PROJECT	Rear Dormer Extension
CLIENT	Mr.M.Ryan / Ms.F.Gooder
TITLE	Site & Location Plans
ADDRESS	7 Greenspring Avenue, Birdwell, Barnsley. S70 5RW
DRAWN BY	ggg
SCALE	as shown
DATE	Apr 18
DRAWING No	872-01
REV	

Member of the Chartered Institute of Architectural Technologists

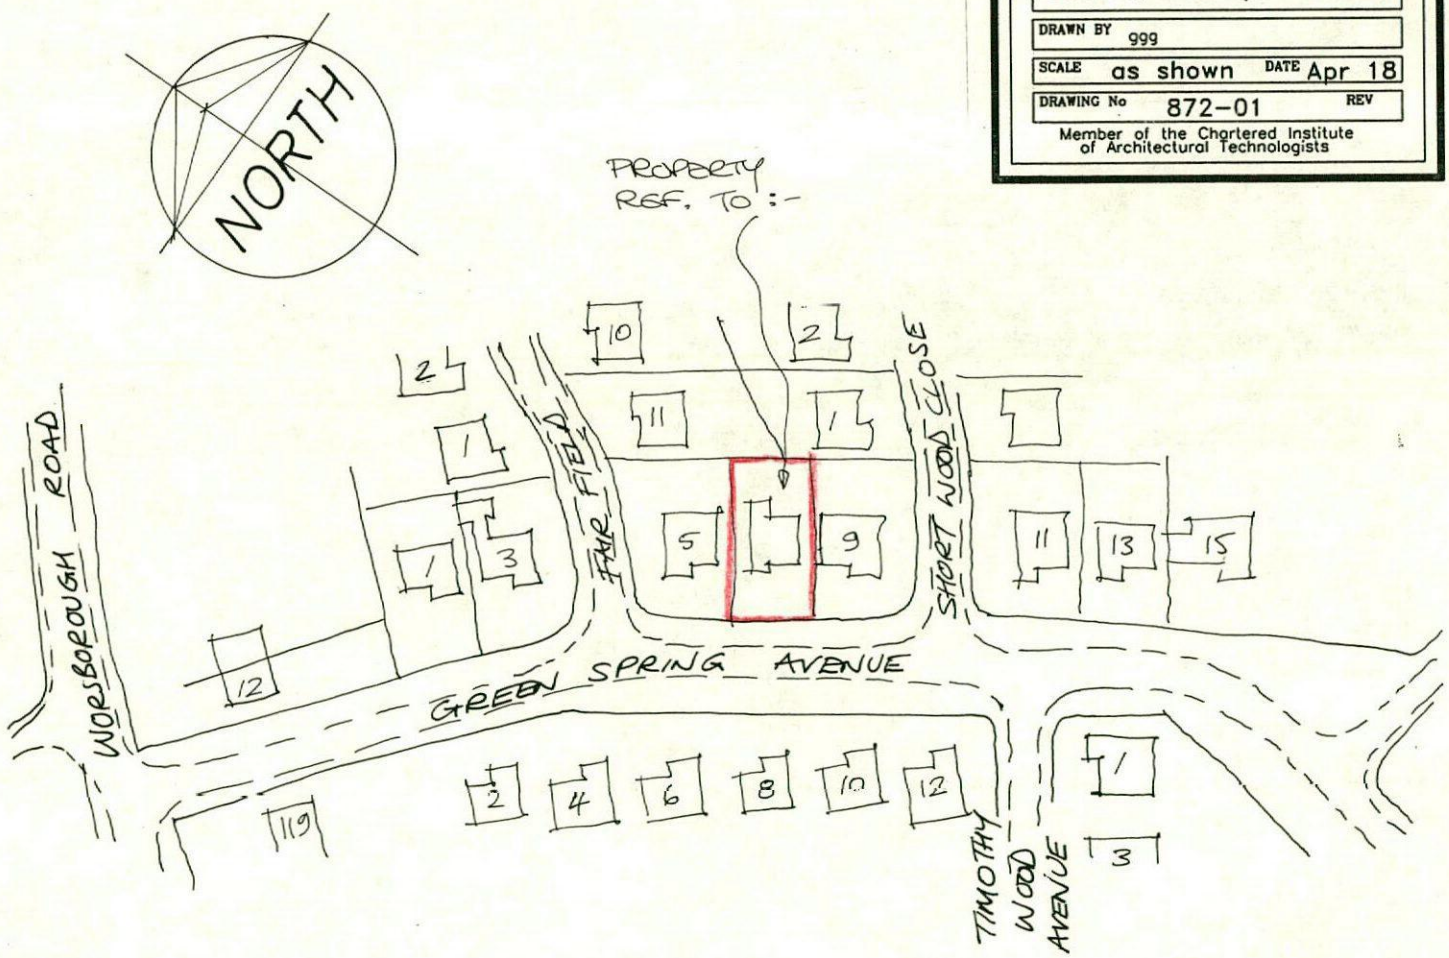

Location Plan 1:1250