
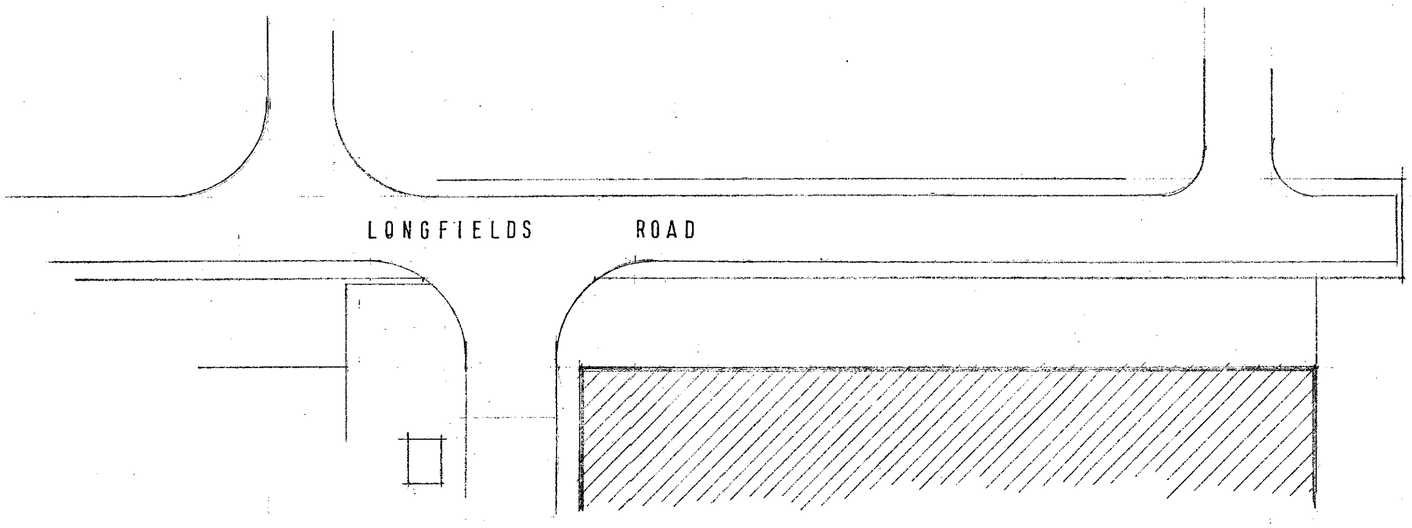


EXISTING LAYOUT.

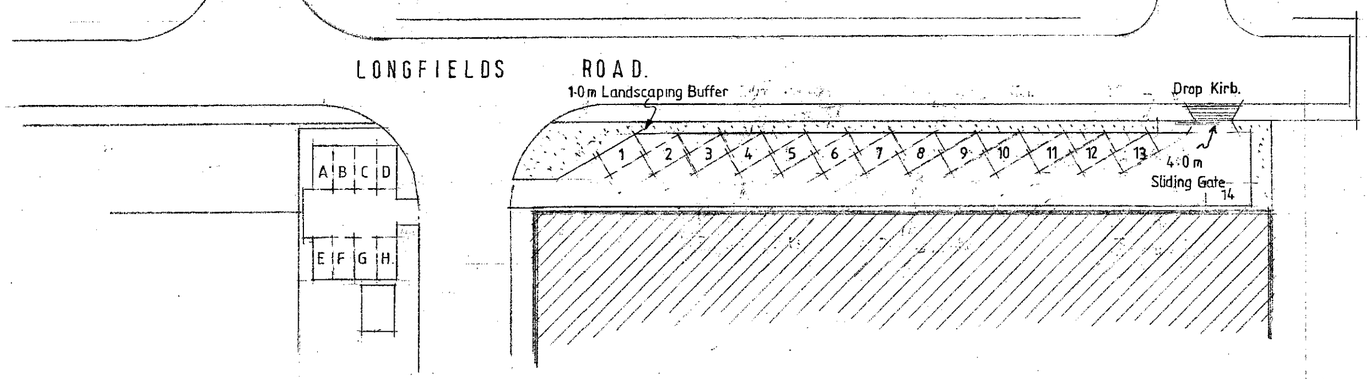

PROPOSED LAYOUT.

SMBC
CORPORATE MAIL ROOM
- 7 JUL 2017
Received by:
ORIGINAL COPY

NOTES
The contractor is to check and verify all building and site dimensions, levels and sewer invert levels at connection points before tendering and work commences.
This drawing must be read with and checked against any structural or other specialist drawings provided.
The contractor is to comply in all respects with the current building regulations whether specifically stated on these drawings or not. Internal dimensions exclude plaster thickness.
Do not scale off this drawing.

© Copyright

Job Title PROPOSED CAR PARKING.
Client GLASS RECYLING UK LTD.
Drawing Title LAYOUTS.

Drawn By	Date	Scale
I.W.	JUNE 17	1:500

IAN WILLIAMS
DESIGN AND BUILD
FAIRFIELDS, CHURCH ROAD,
ALTOFTS, W. YORKS WF6 2NU
Telephone 01924 393811

DRG. No. 71 01 06 17

CDS Ltd L8595