



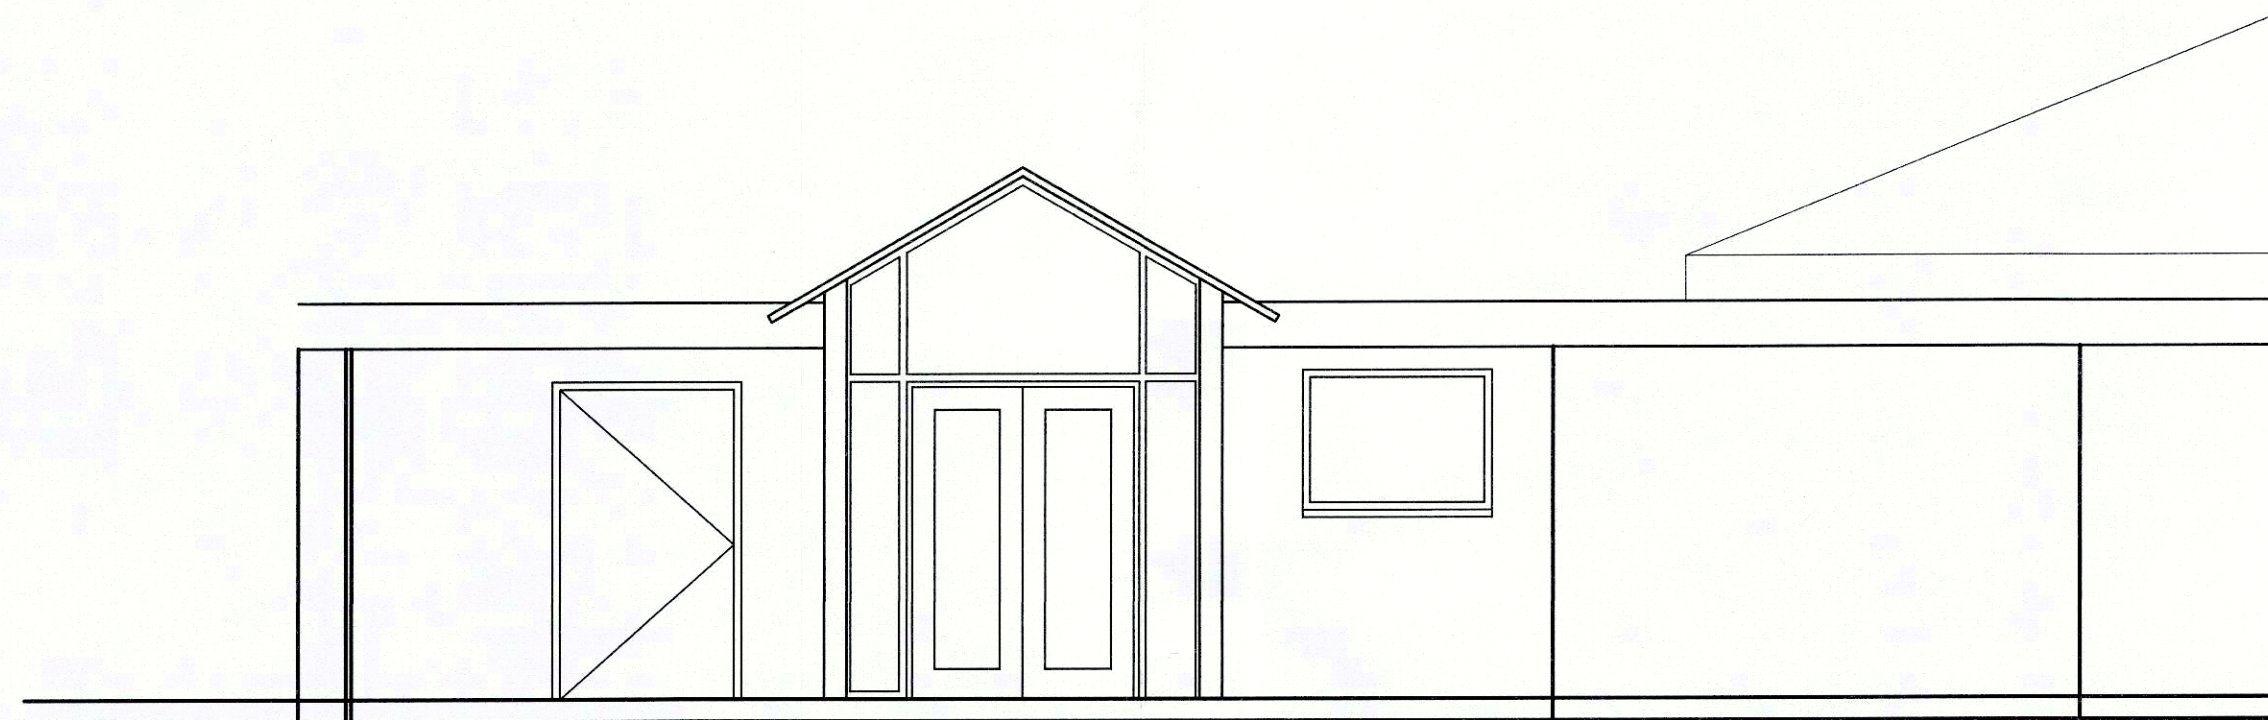


ELEVATION A
1:50

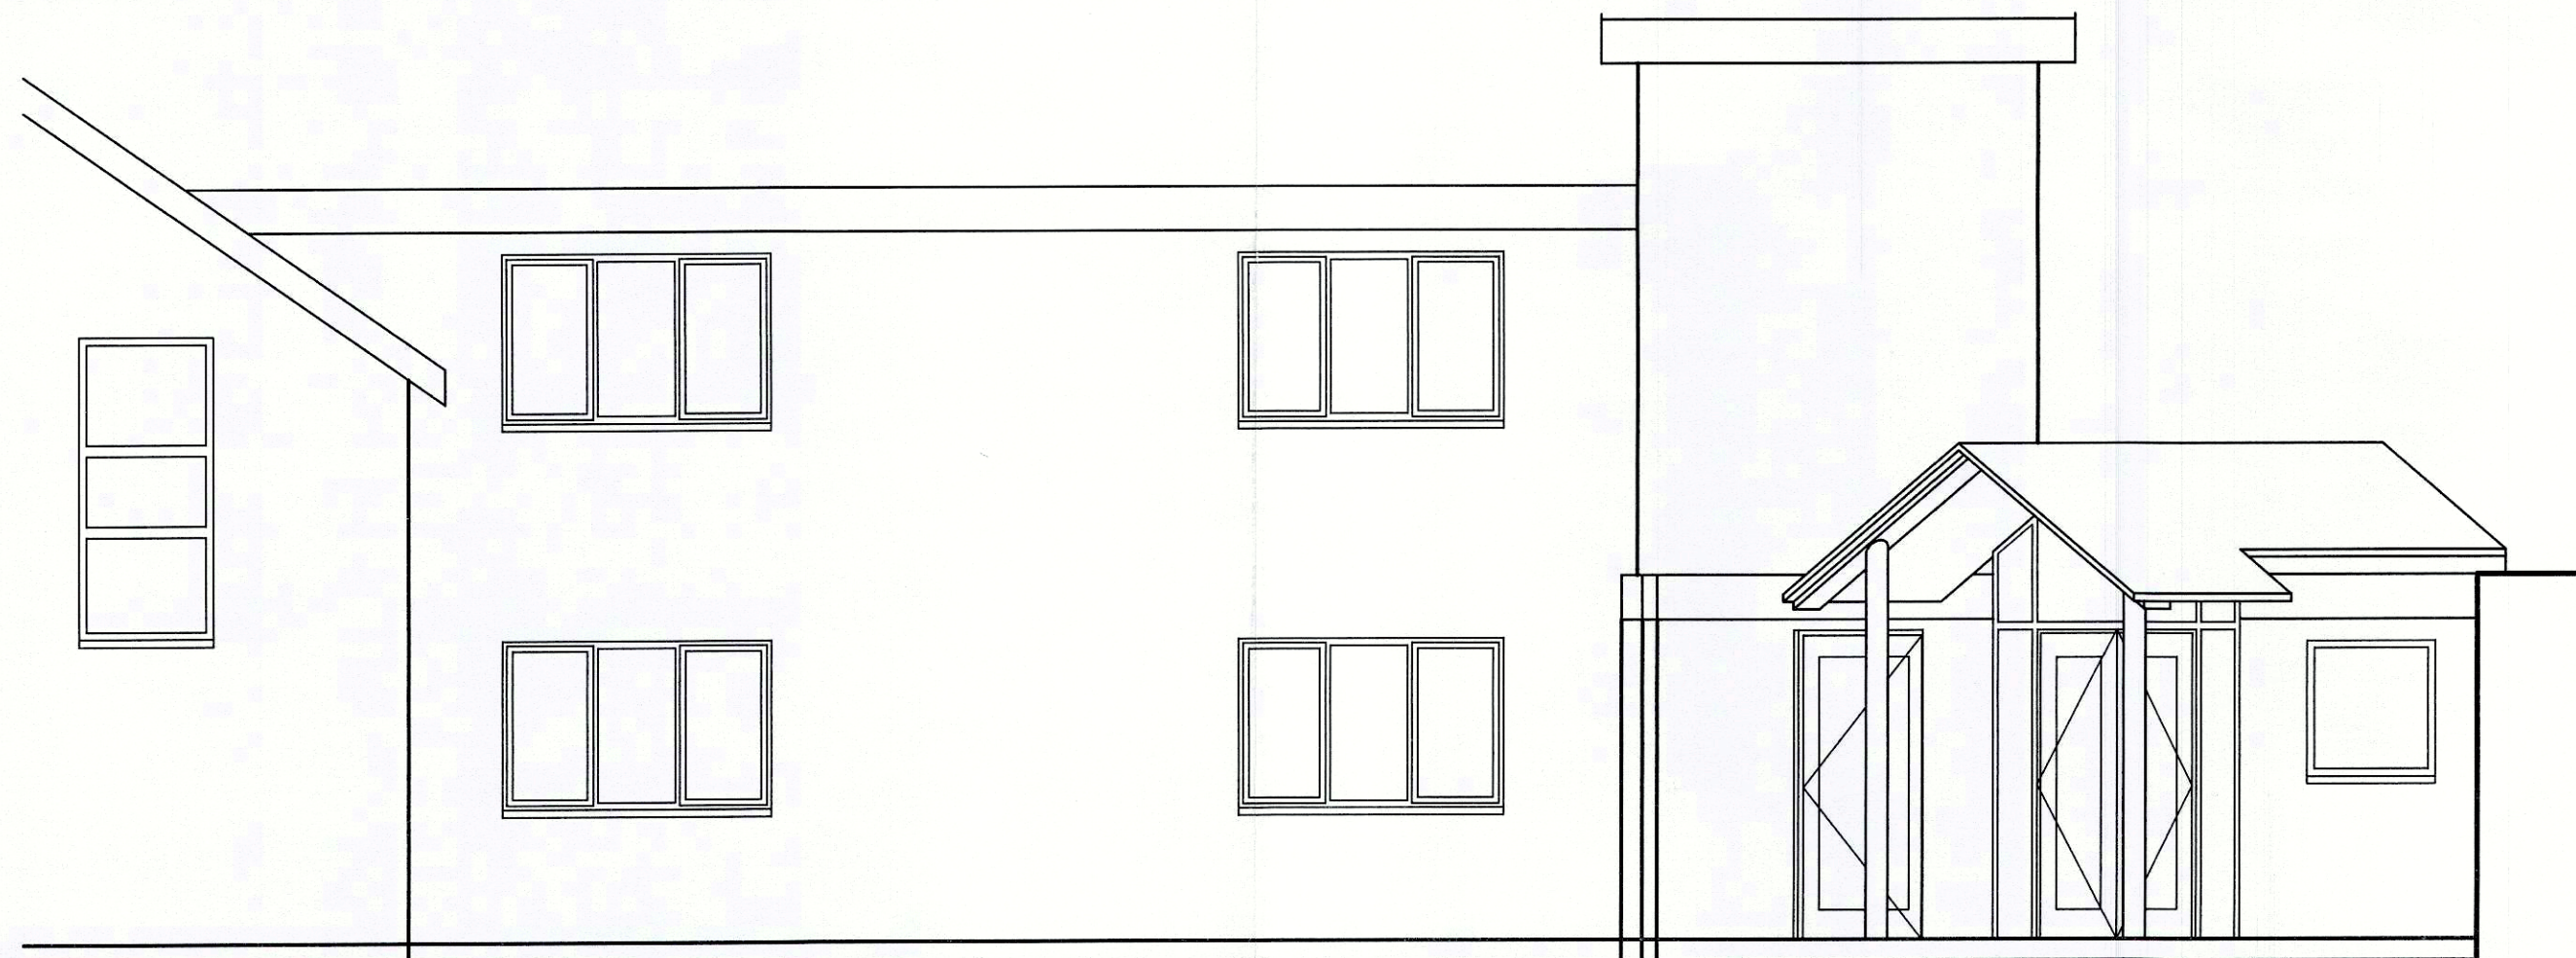

ELEVATION B
1:50



ELEVATION C
1:50

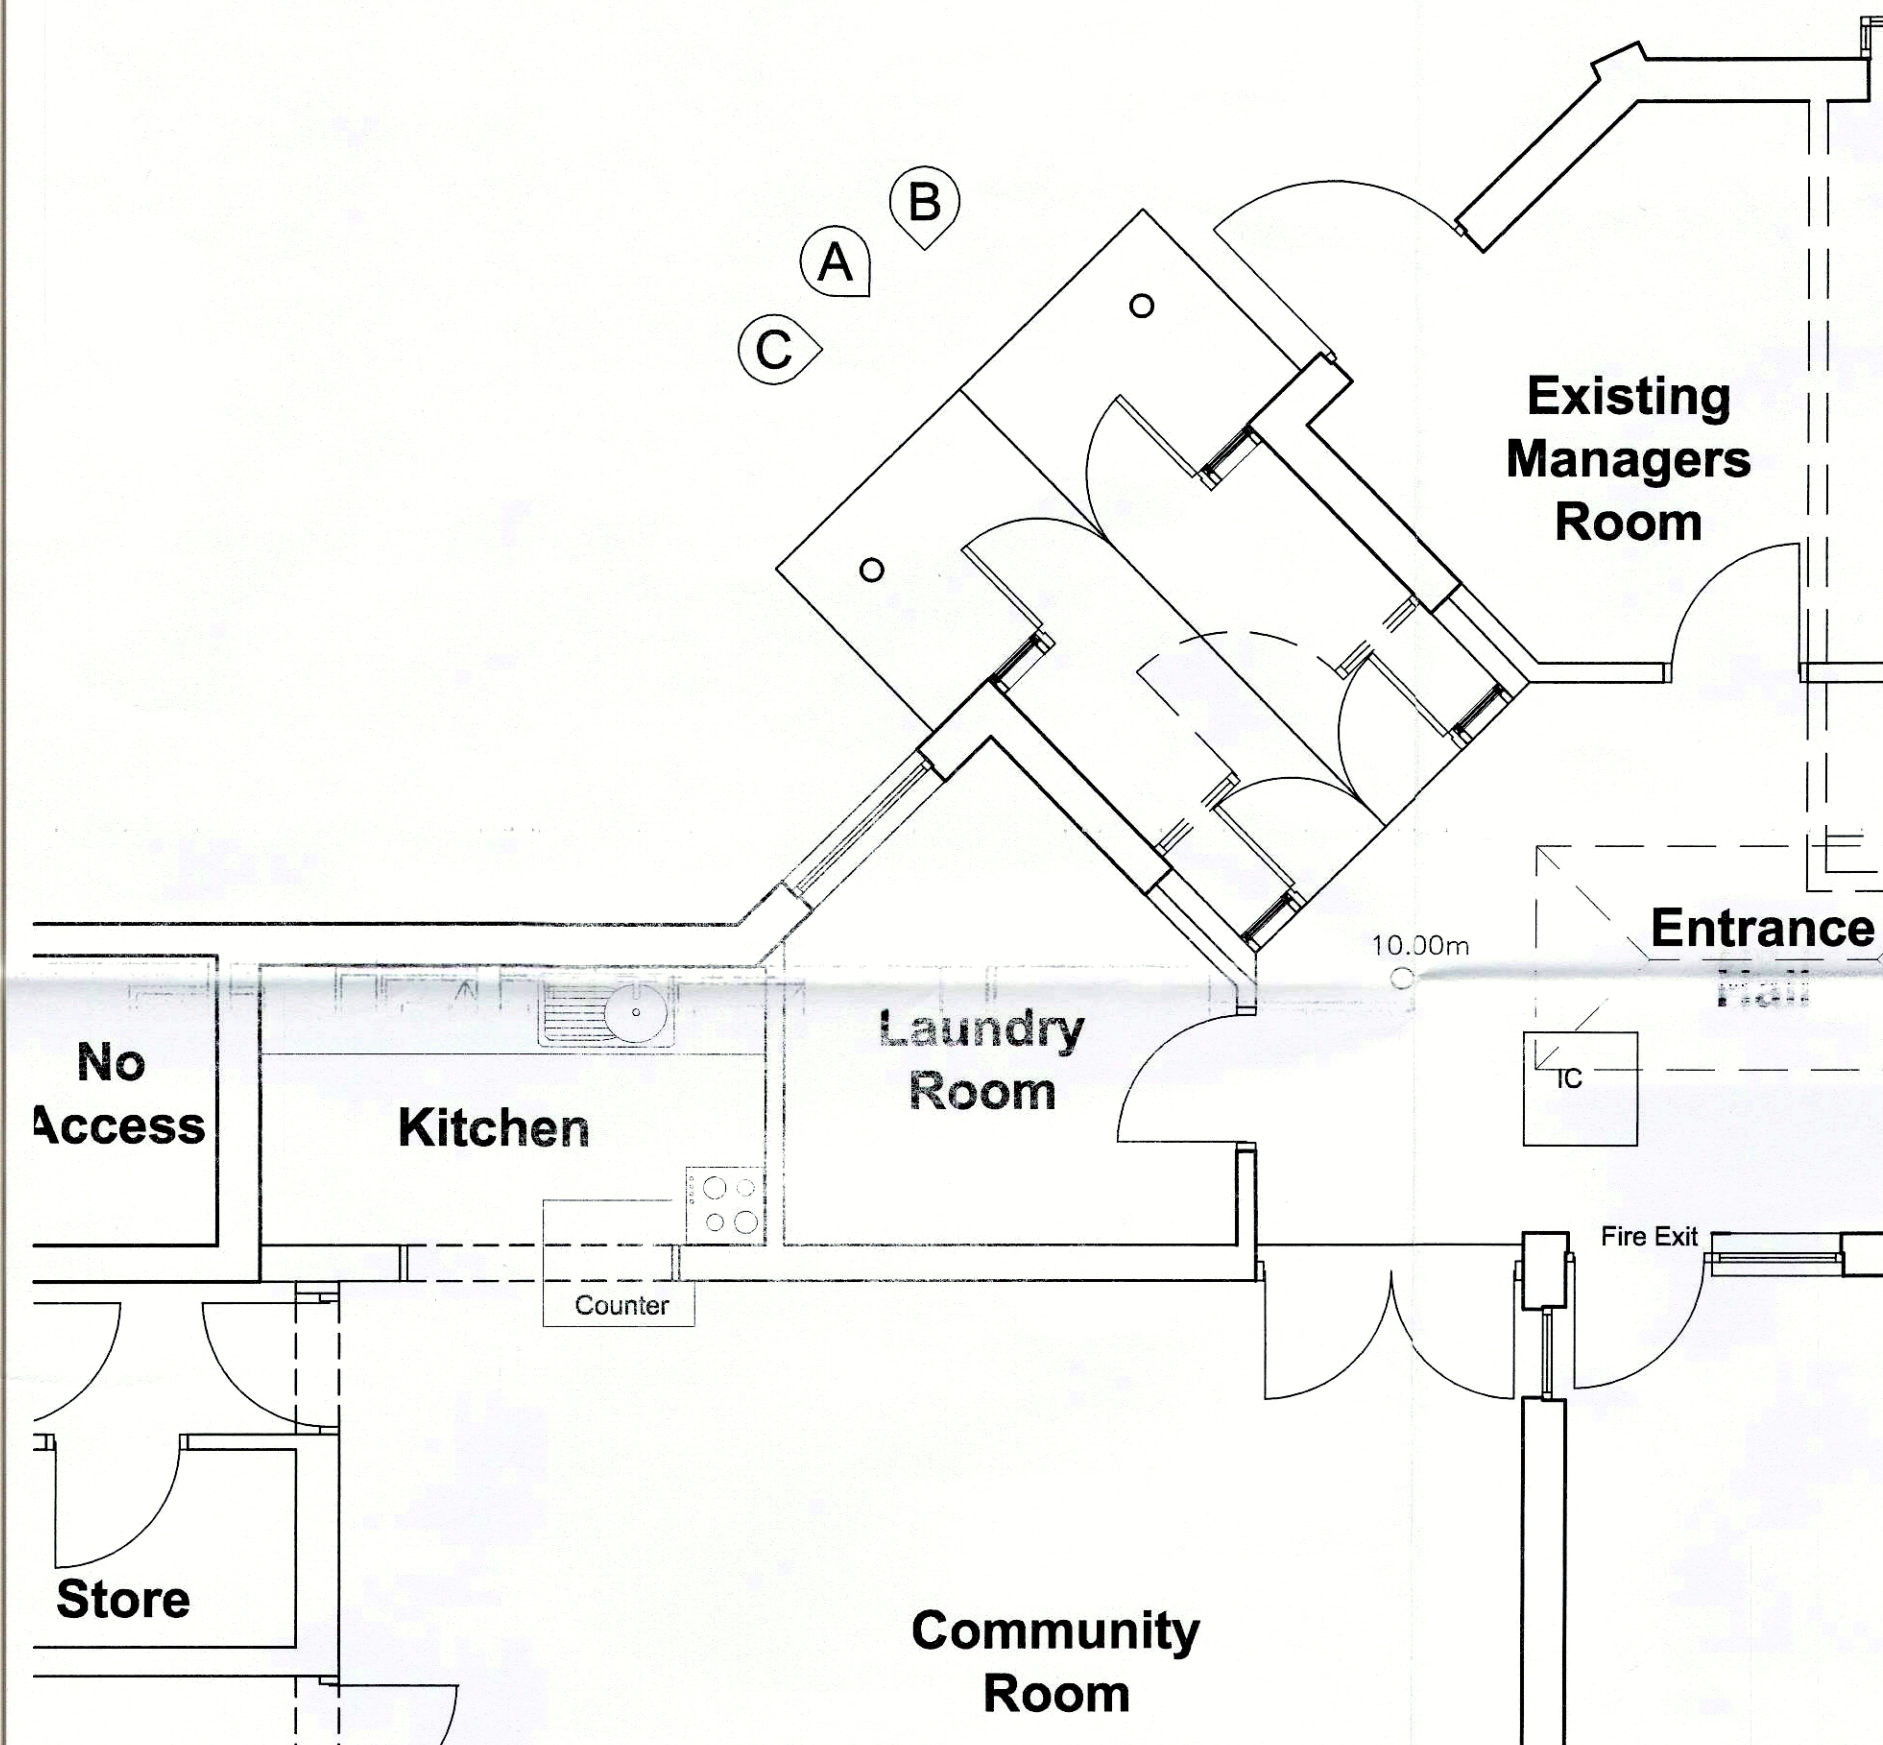


ELEVATION LOCATION PLAN
1:50

RESPONSIBILITY IS NOT ACCEPTED FOR OTHERS SCALING DIRECTLY FROM THIS DRAWING. DO NOT SCALE FROM THIS DRAWING. USE WRITTEN DIMENSIONS ONLY.

0m 0.5 1.0 1.5 3.0m ORIGINAL SHEET SIZE A1
1:50

KEY PLAN

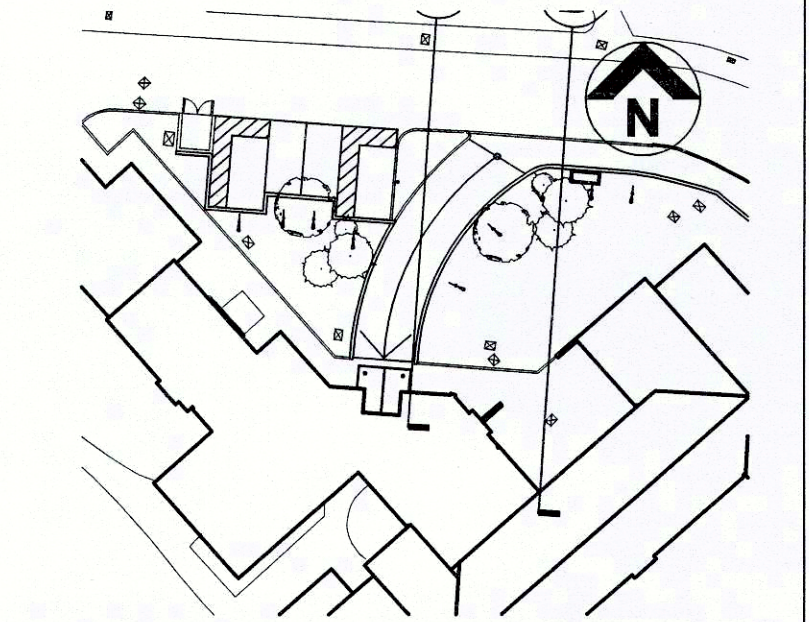

THIS DRAWING IS PRODUCED FOR USE IN THIS PROJECT ONLY AND MAY NOT BE USED FOR ANY OTHER PURPOSE. NPS PROPERTY CONSULTANTS LTD ACCEPT NO LIABILITY FOR THE USE OF THIS DRAWING OTHER THAN THE PURPOSE FOR WHICH IT WAS INTENDED IN CONNECTION WITH THIS PROJECT AS RECORDED IN THE 'PURPOSE FOR ISSUE' AND 'FILE STATUS CODE'.
THIS DRAWING MAY NOT BE REPRODUCED IN ANY FORM WITHOUT PRIOR WRITTEN AGREEMENT OF NPS PROPERTY CONSULTANTS LTD.
© CROWN COPYRIGHT AND DATABASE RIGHTS 2015 ORDNANCE SURVEY LICENCE NUMBER 100019340

Notes:

FIRST ISSUE						
P1						
COMMENT						
REV	DRAWN	DATE	CHECKED	DATE	APPROVED	DATE
						
NPS Property Consultants Ltd Scandic House, 85 Mountgates, Norwich, Norfolk, NR1 1PY, Tel: 01603 758150, Email: nps.mail@nps.co.uk, web: www.nps.co.uk						

CLIENT	
Berneslai Homes HSG: 4437	
PROJECT	
Hudson Haven Sheltered Housing New Entrance area and Internal Alteration	
TITLE	
Proposed Elevations	

SCALES	DISCIPLINE	PROJECT NUMBER
1:50	ARCHITECT	16-1-1013
DRAWING NUMBER	REV CODE	
NPS-DR-A-(00)-121	P1	
STATUS CODE	PURPOSE OF ISSUE	DRAWN BY
S2	PLANNING APPROVAL	LS