




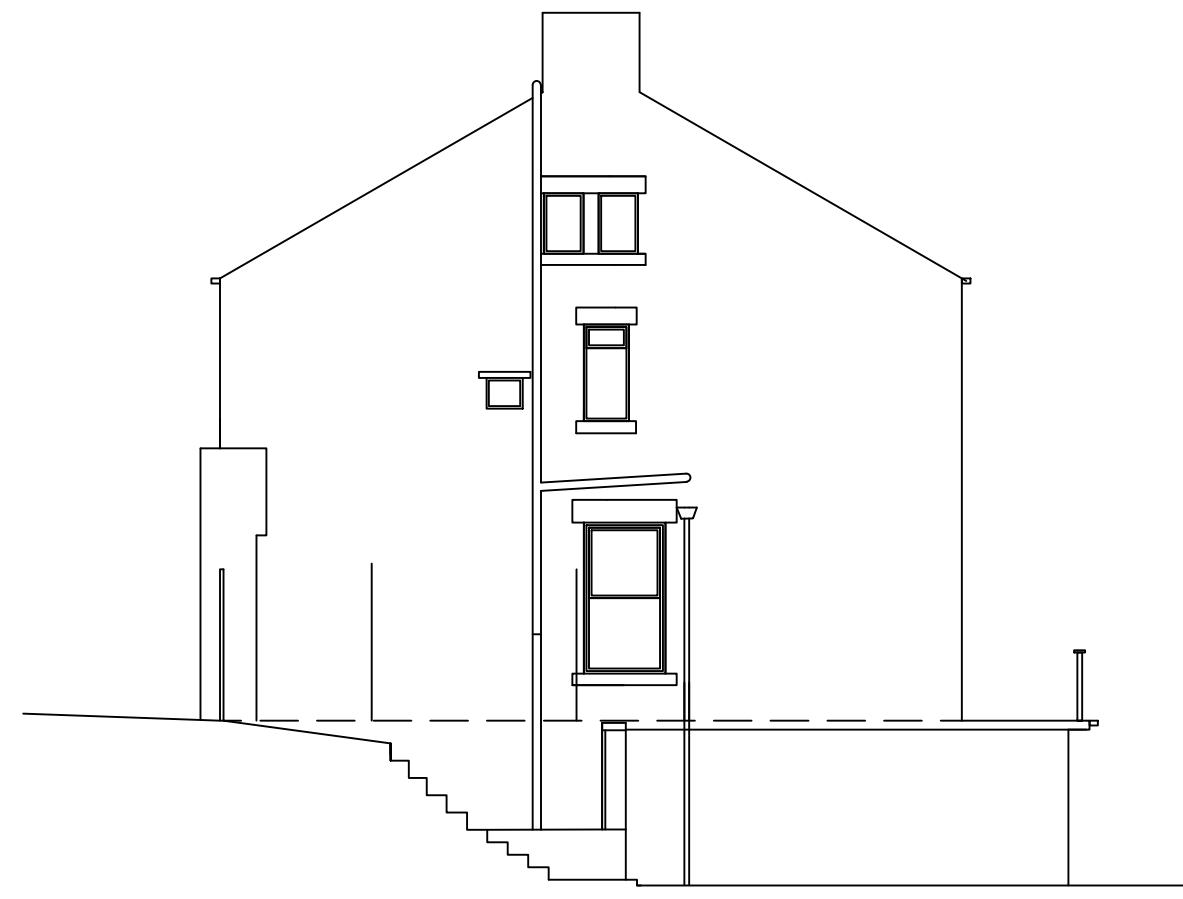

EXISTING SIDE ELEVATION
FROM PRIVATE SIDE PATHWAY -unseen

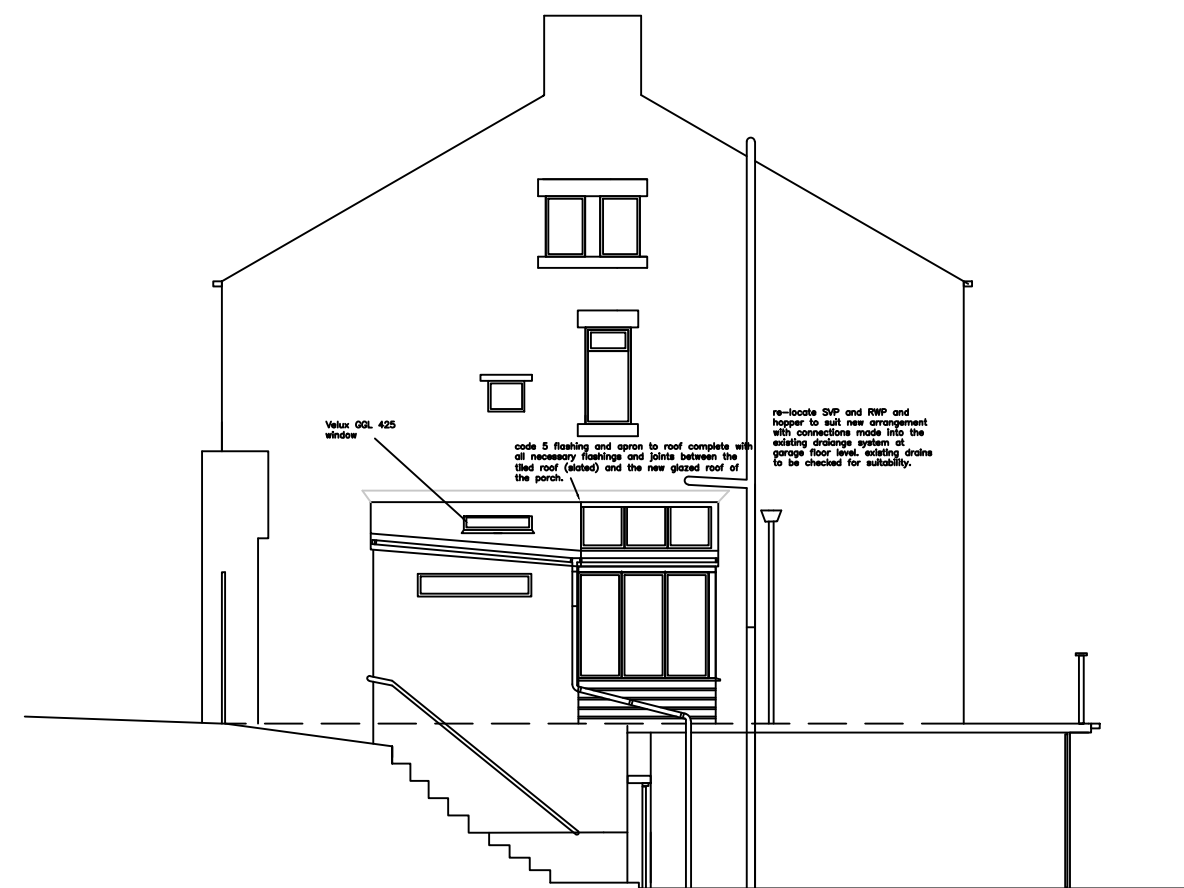


PROPOSED SIDE ELEVATION
FROM PRIVATE SIDE PATHWAY -unseen

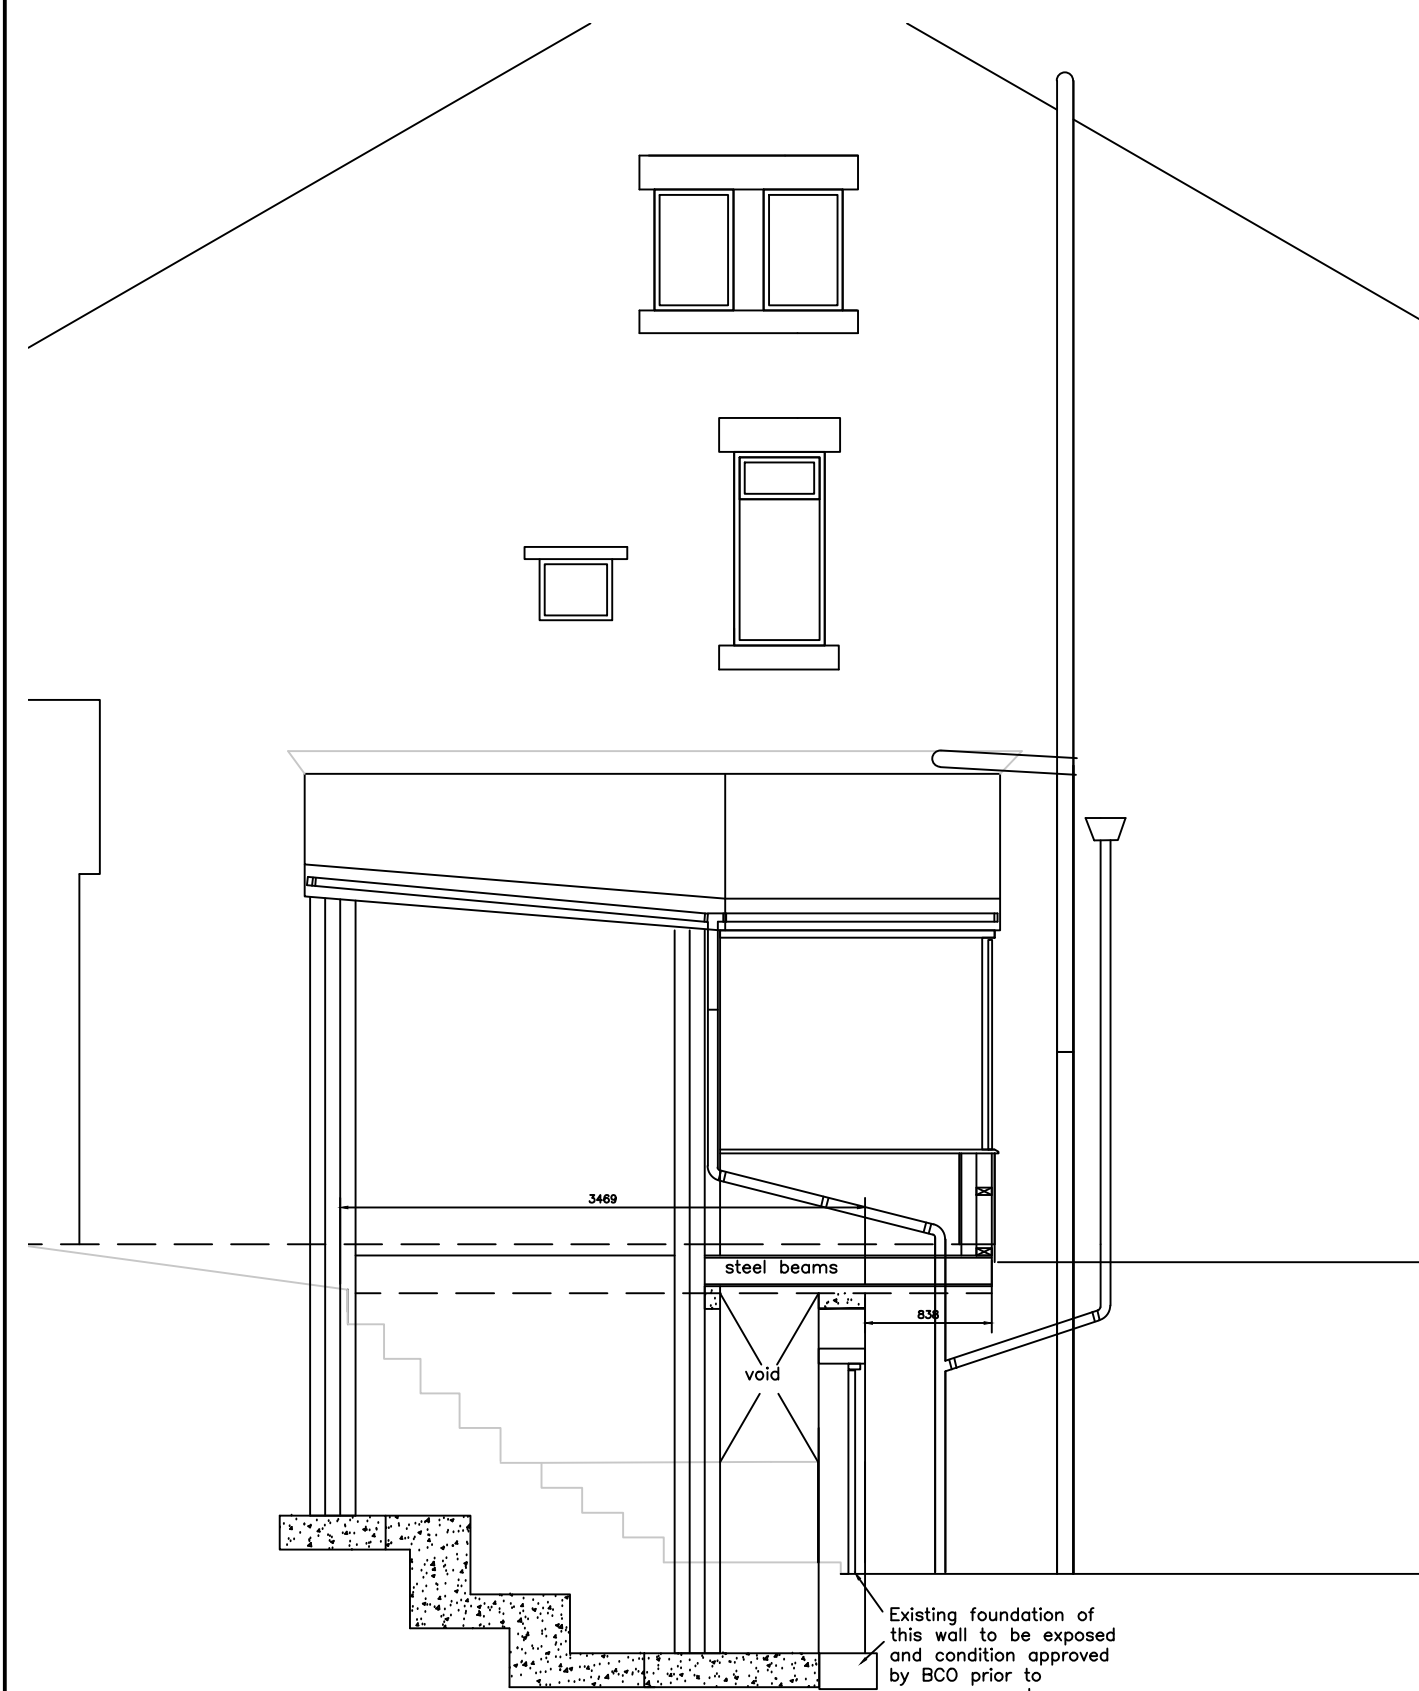

PROPOSED PART SECTION


PROPOSED GROUND FLOOR PLAN
showing garage and side pathway

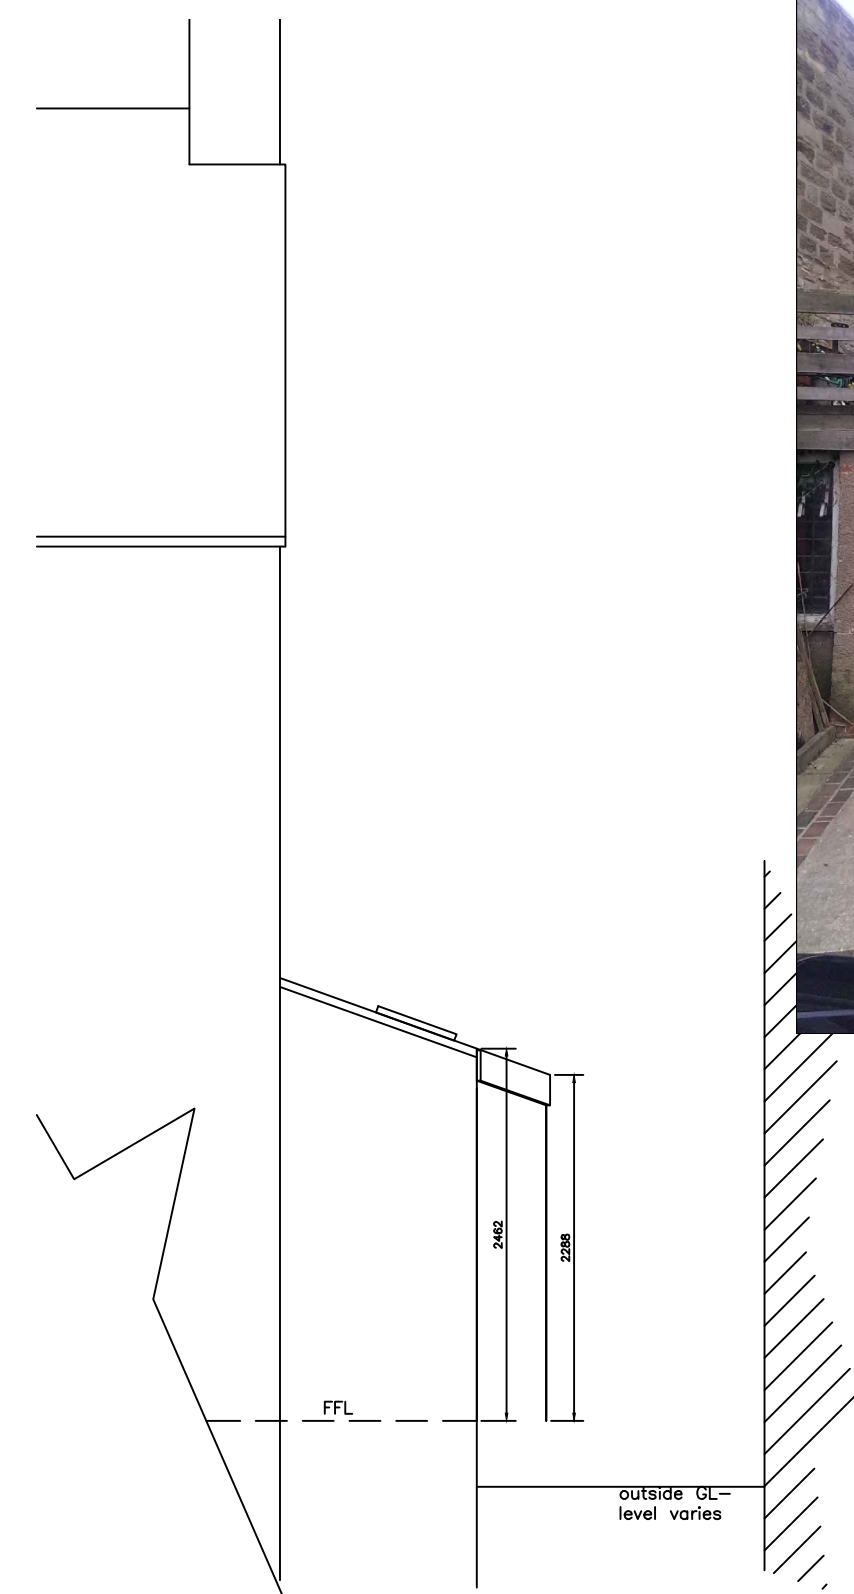


PROPOSED FRONT ELEVATION
(FROM WITHIN CURTLEDGE -unseen)



PROPOSED REAR ELEVATION
(FROM WITHIN CURTLEDGE -unseen)

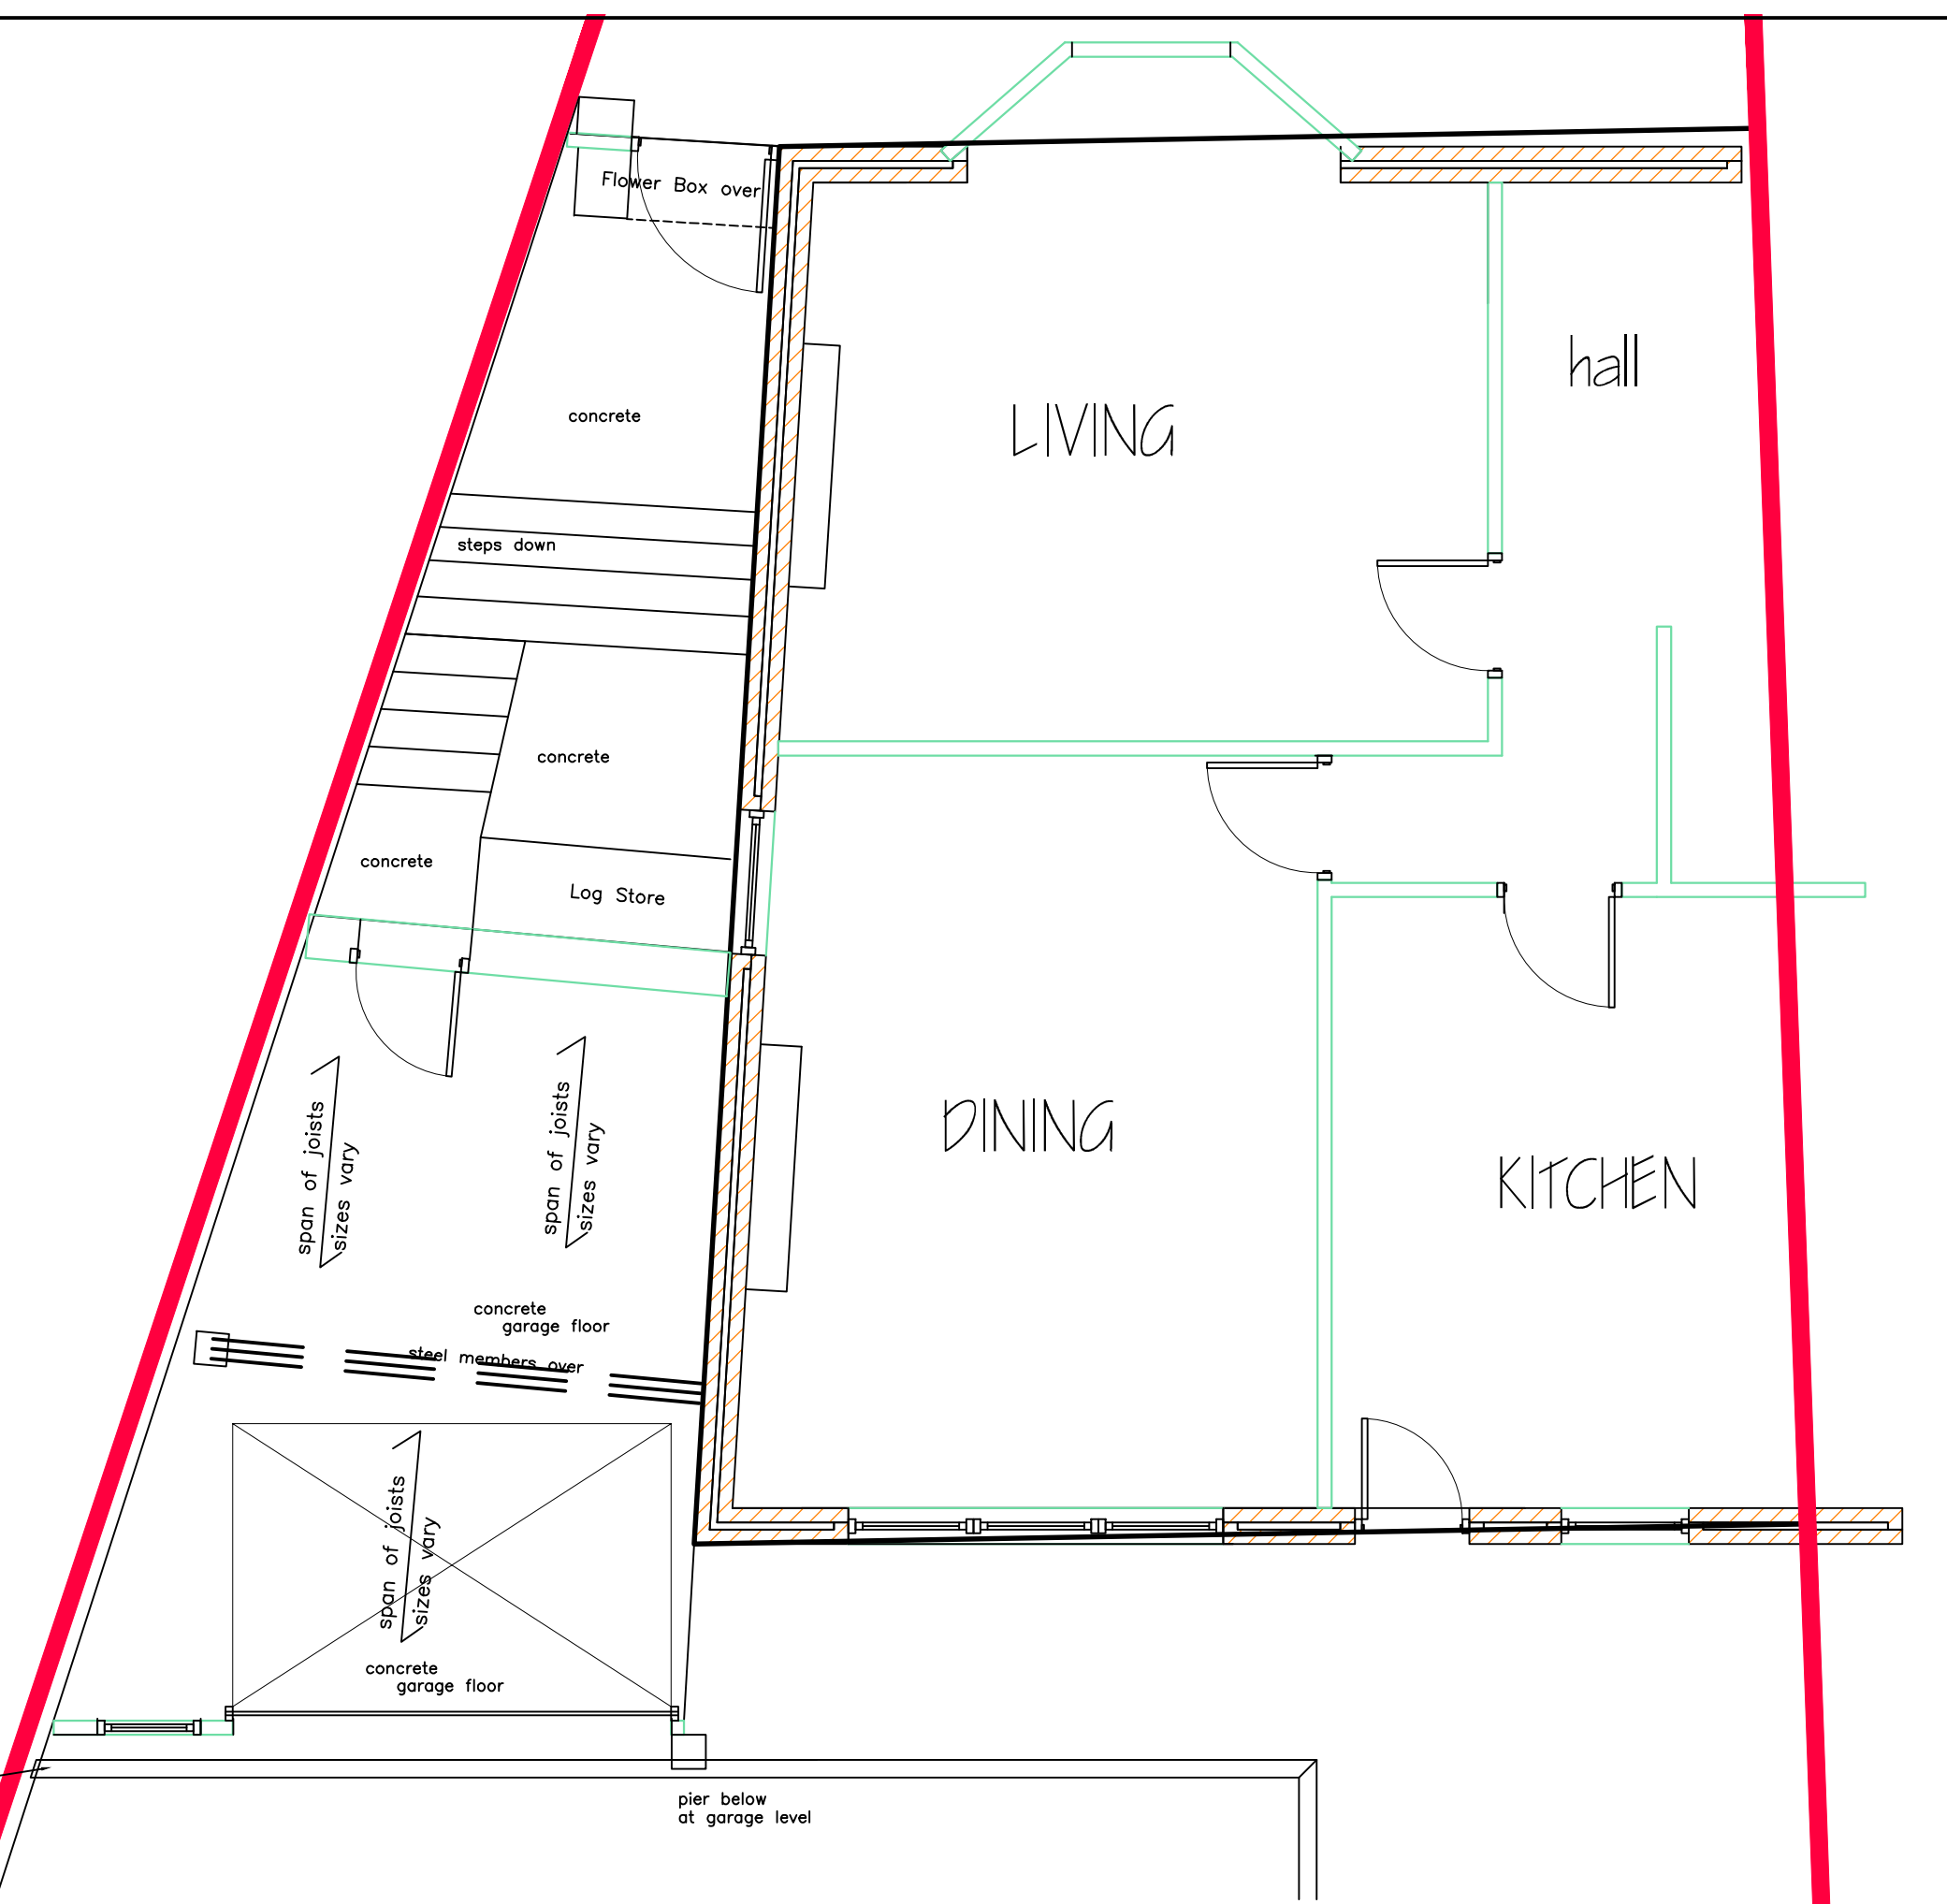


GROUND FLOOR PLAN
showing garage and side pathway

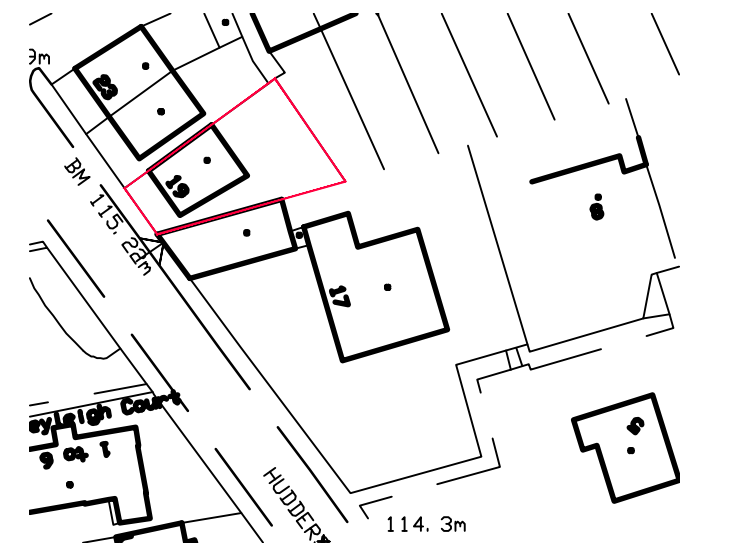

Actual depth of foundations to be determined on site.
All work to be to the satisfaction of the local authority.
All dimensions to be checked on site and any discrepancies must be notified immediately.
All dimensions are in millimetres unless otherwise stated.
Information given on this drawing is subject to local authority approval.
Do not scale this drawing.

PROJECT
MANAGEMENT
services

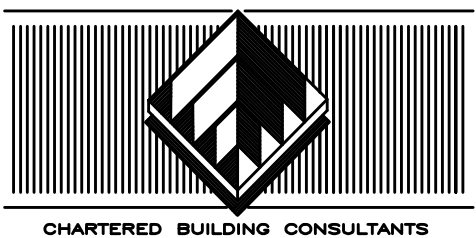

CHARTERED BUILDING CONSULTANTS
4 HUDDERSFIELD ROAD, BARNSELEY, SOUTH YORKSHIRE S70 2LT
TELEPHONE (01226) 286278
FAX (01226) 731265 E-mail: info@pmsdesign.co.uk

CLIENT
Mr & Mrs Holmes
19 Huddersfield Road, Barnsley

PROJECT
Proposed External WC & conservatory lobby

FILE NAME	DWG.No	SCALE	DATE	DRAWN	REV.
holmes_r_01.dwg	2398/01	1:50 1:100	10/2014	jjb	