


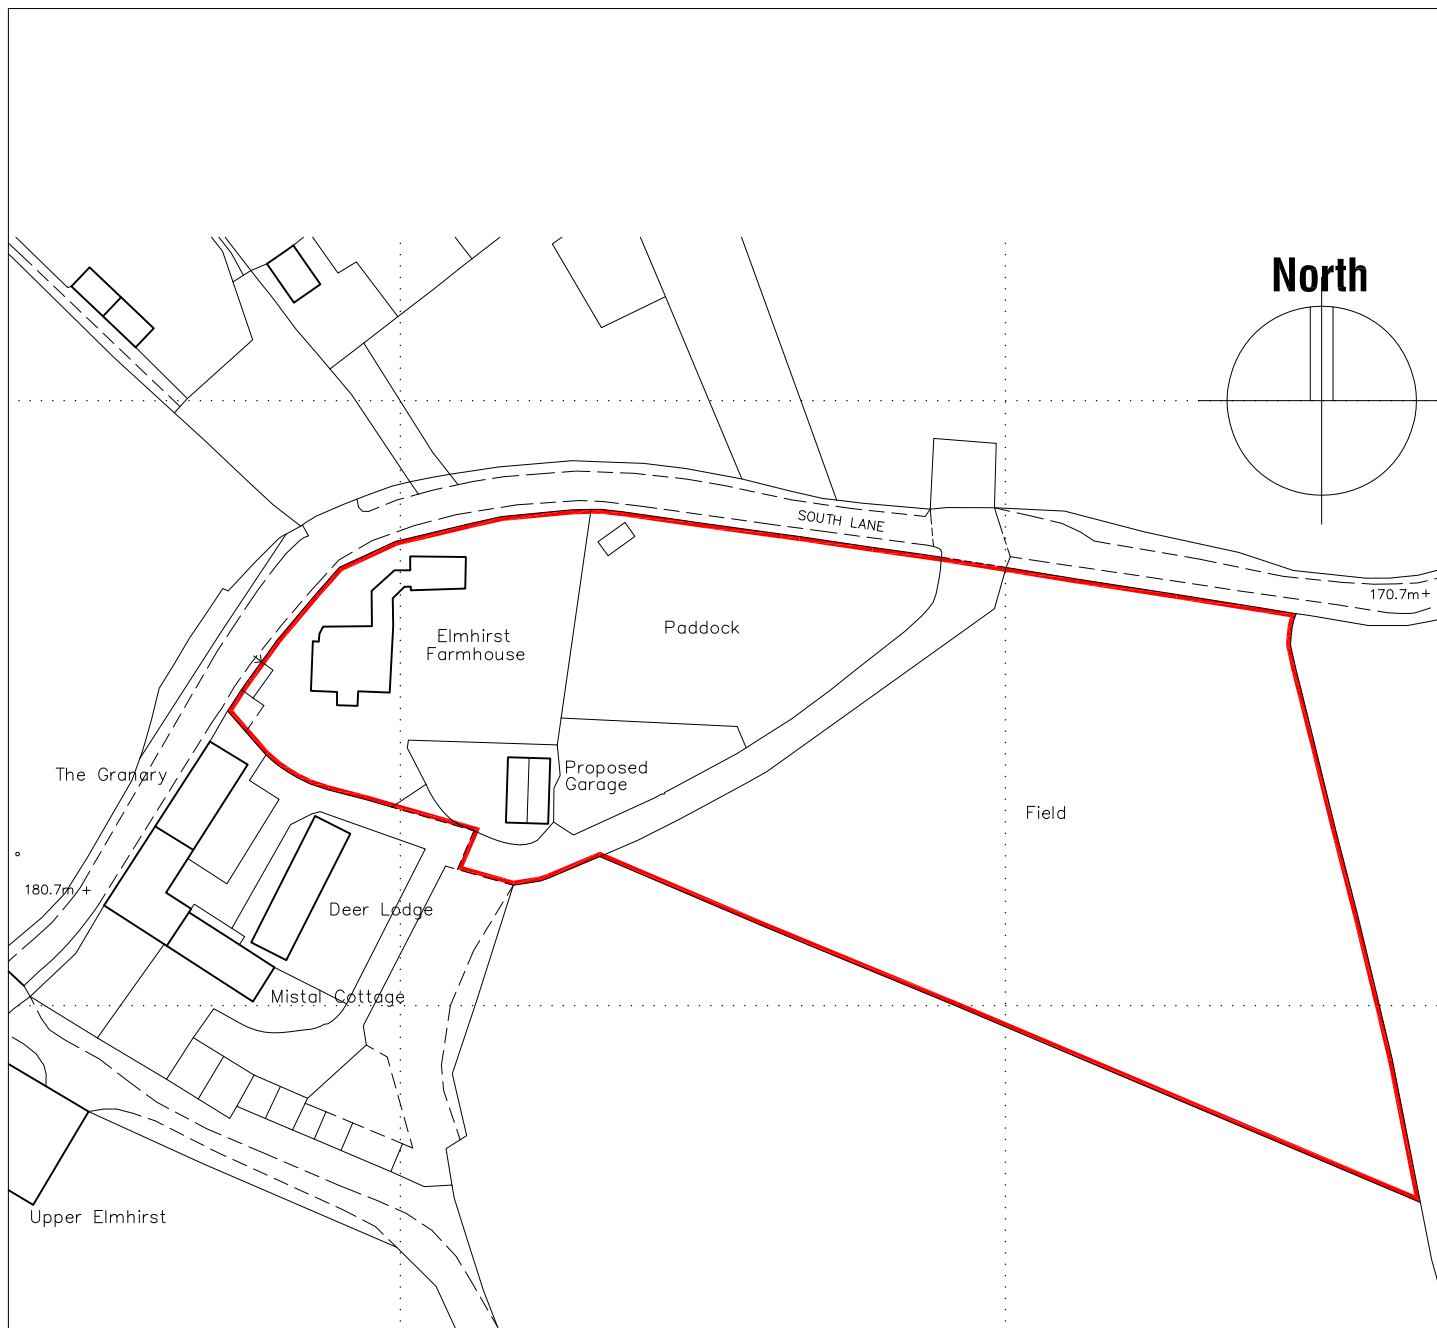

Ordnance Survey (c) Crown Copyright 2016. All rights reserved. Licence number 100022432

0 cm 2 cm 4 cm 6 cm 8 cm 10 cm 12 cm 14 cm 16 cm 18 cm

**ELMHIRST FARMHOUSE, SOUTH LANE,  
CAWTHORNE, BARNSLEY,  
S75 4EF.**

## **SITE LOCATION PLAN**

**JE**  
Building Design Services

**JE Architectural Ltd**  
23 Windmill Road, Wombwell,  
Barnsley, S73 8PW.  
Tel: 01226 754507  
Email: jealtd@btconnect.com

**Ref: 201520**

**Date: FEB 2016**

**Scale: 1:1250 @ A4**

**Drwg No: 04**

This drawing and the copyright is the Architectural Company's property and maybe used or reproduced only by agreement. All Dimensions in Millimetres Unless specified otherwise and subject to verification on site.