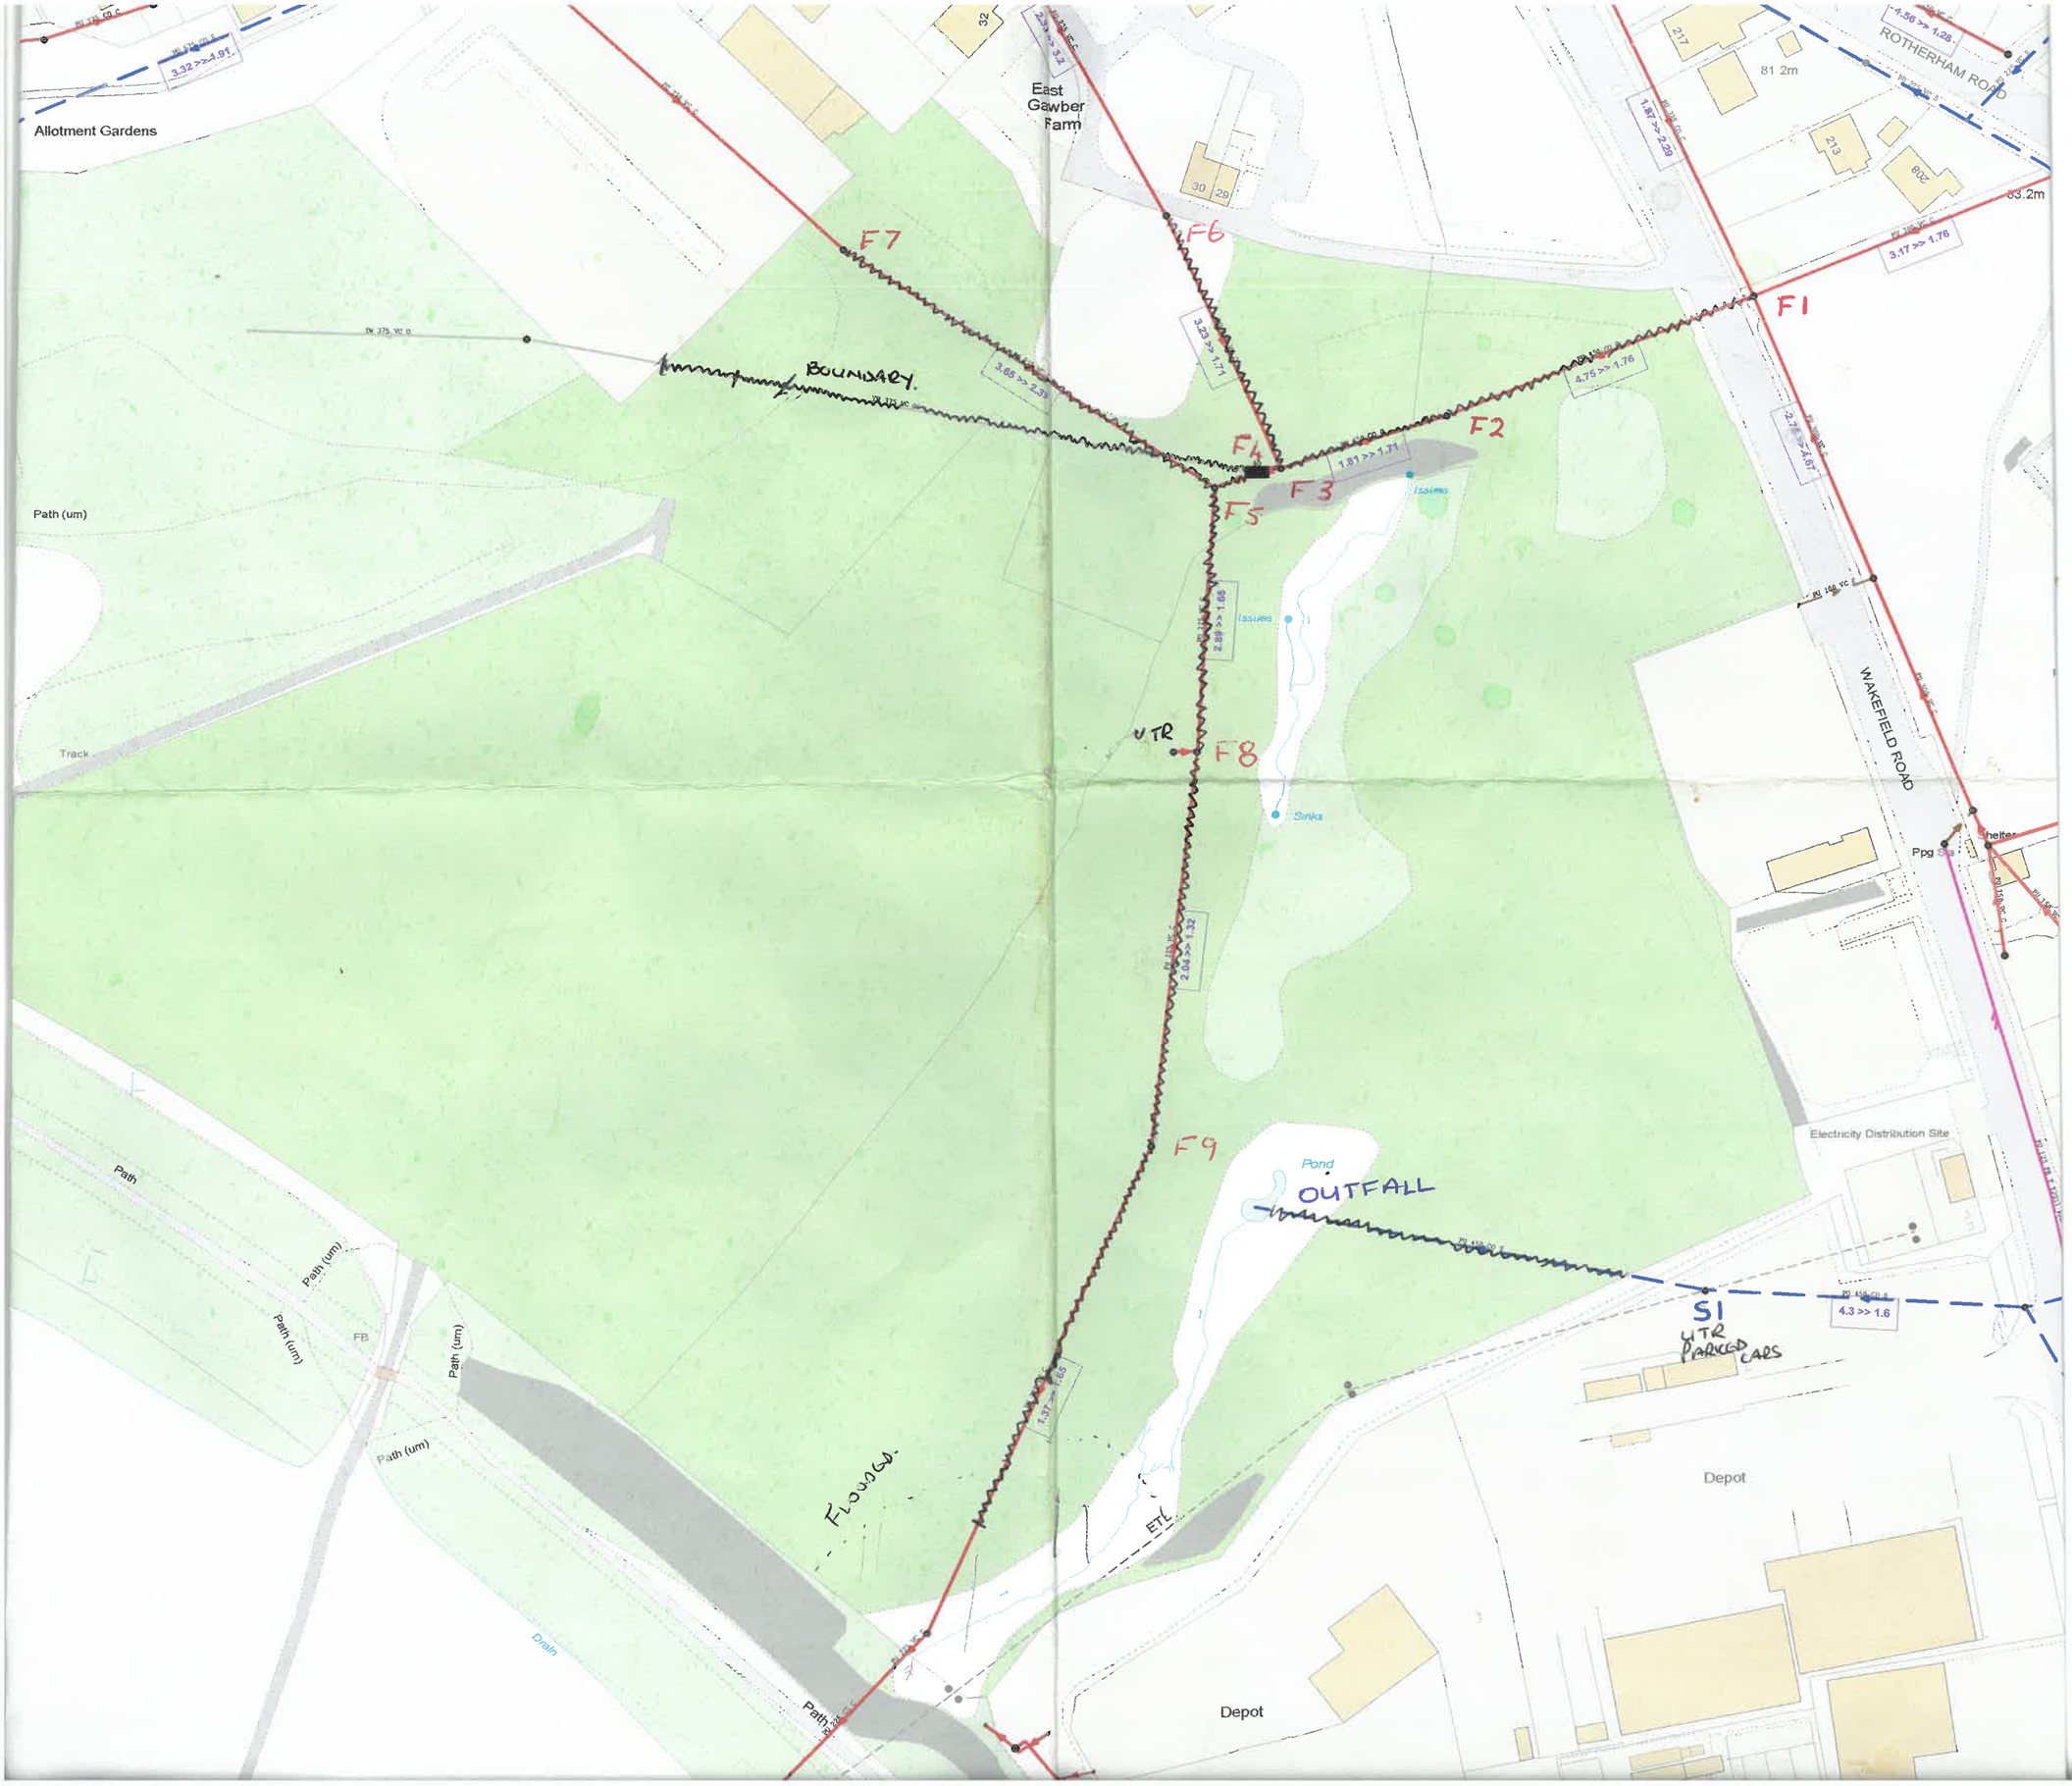
Allotment Gardens
East Gawber Farm
ROTHERHAM ROAD
WAKEFIELD ROAD
Path (um)
Track
Path
Path (um)
Drain
Pond
Sinks
Issues
Electricity Distribution Site
Depot
Depot
Ppg Stn
Shelter
81.2m
83.2m
F1
F2
F3
F4
F5
F6
F7
F8
F9
BOUNDARY.
UTR
OUTFALL
S1
UTR
PARKED CARS
FLOODED.
ETC