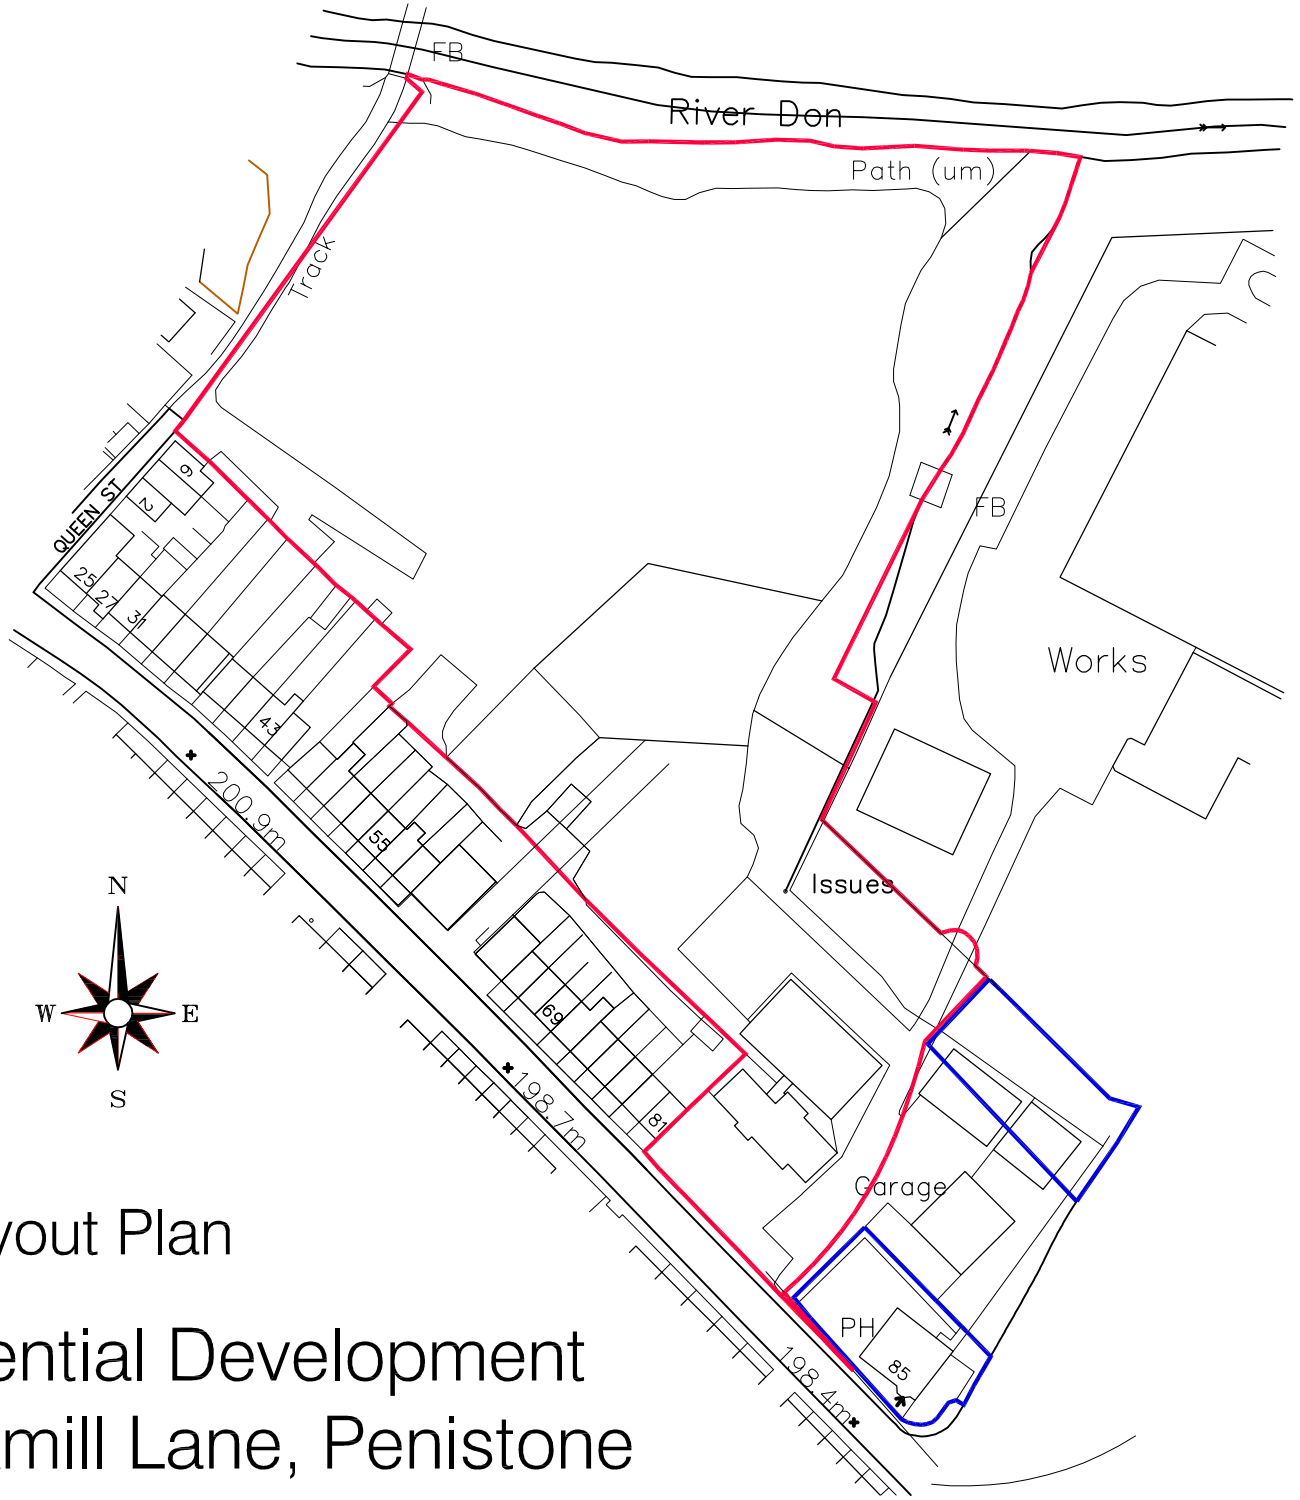


Site Layout Plan

Residential Development at Boxmill Lane, Penistone

Notes

© This drawing is the property of Self Architects Ltd - Copyright reserved It cannot be reproduced in any form without express consent of the company.
Figured dimensions only are to be taken from this drawing. Do not scale. If in doubt ask.

Rev:	Date:	Drawn:	Description:	Checked:

PLANNING

Self Architects

Client: Harard Developments (Penistone) Ltd

Project: Residential Development on land to rear of Sheffield Road, Box Mill Lane, Penistone

Title: Site Location Plan

Scales:	Drawn by:	Date:
1:1250 @ A4	SJ	Dec. 2014

Drawing no:	Rev:	Checked:
4145 - 00	-	--

24a St. Andrew's Road, Sheffield, S11 9AL
T: 0114 258 8125 F: 0114 226 0256
E: design@selfarchitects.co.uk W: www.selfarchitects.co.uk