




PLAN

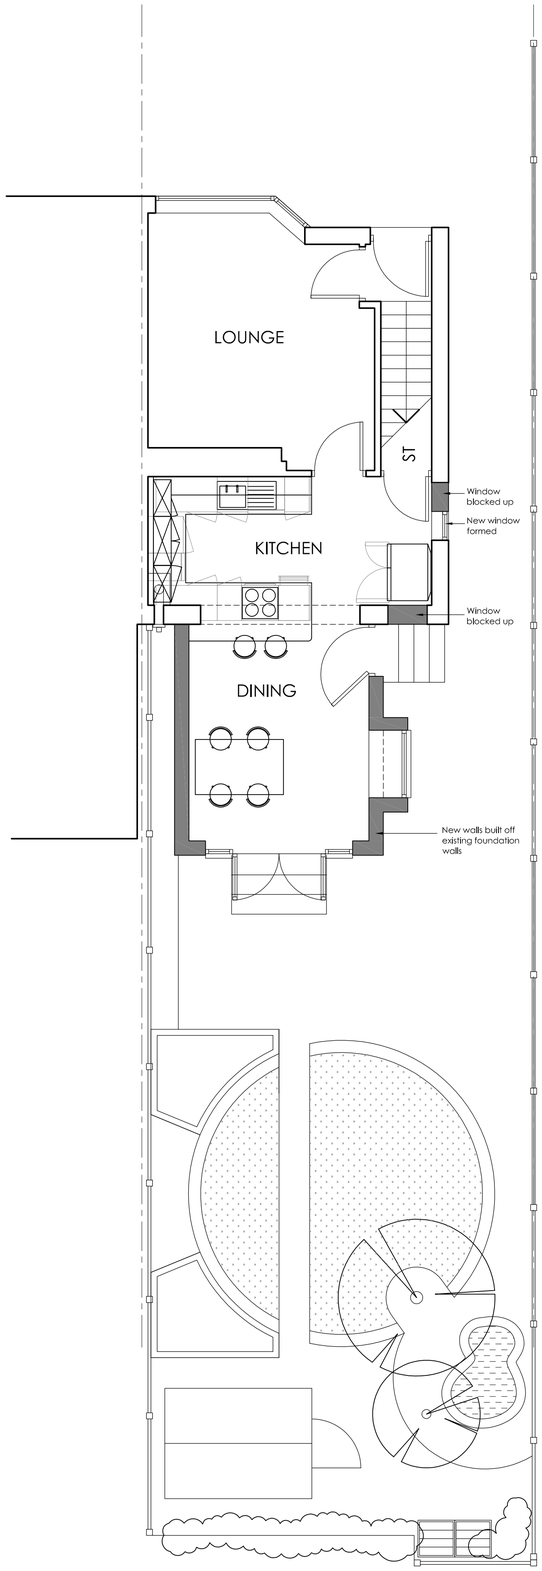

SOUTH EAST

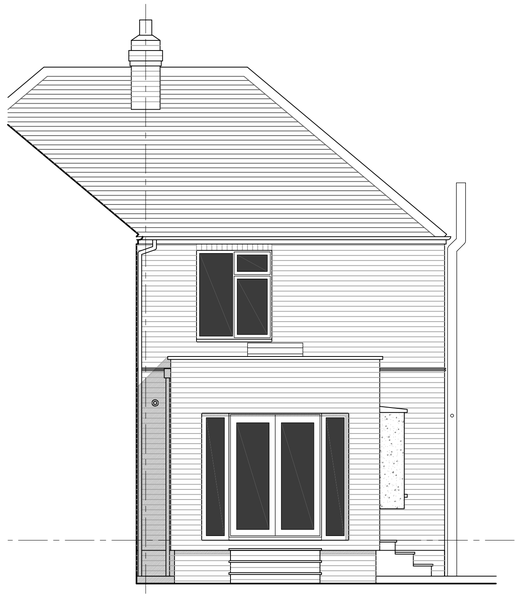

NORTH WEST

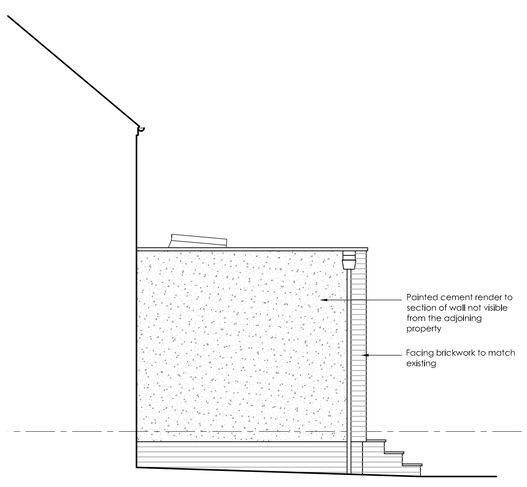

SOUTH WEST



SECTION

ELEVATIONS

Notes

MATERIALS

ROOFS
Main Flat Roof:
Mineral faced high performance bitumenous roofing felt, with GRP roof edge trim.

Projecting Window Roof:
Pre-fabricated stainless steel sheet, bonded to plywood deck.

WALLS
Red brickwork to match existing as is indicated by range of red brick used on the surrounding extensions.

WINDOWS & DOORS
White uPVC double glazed windows and doors to match existing.

A velux roof window provides daylight at the kitchen end of the extension.

Rev A. 02.05.2012
The exterior cladding has been changed to brickwork at the insistance of the planning department in order comply with their mandatory requirements.

Revisions

1:500 10 20 30 40
1:200 4 6 8 10
1:100 2 4 6 8
1:50 1 2 3 4

PLANNING

Birkett Cole Lowe
ARCHITECTS
HAWK WORKS
105A MARY STREET
SHEFFIELD S1 4RT
tel 0114 275 7260
fax 0114 275 7254
bclarchitects@btconnect.com

Client

MR.& MRS.J.COLE
2 PRINCESS GARDENS
WOMBWELL S73 0ED

Project

PROPOSED EXTENSION

Drawing

BUILDING AS PROPOSED

Scale 1:50 By JRC Date 03.03.12

Number 3523(0-)02A