
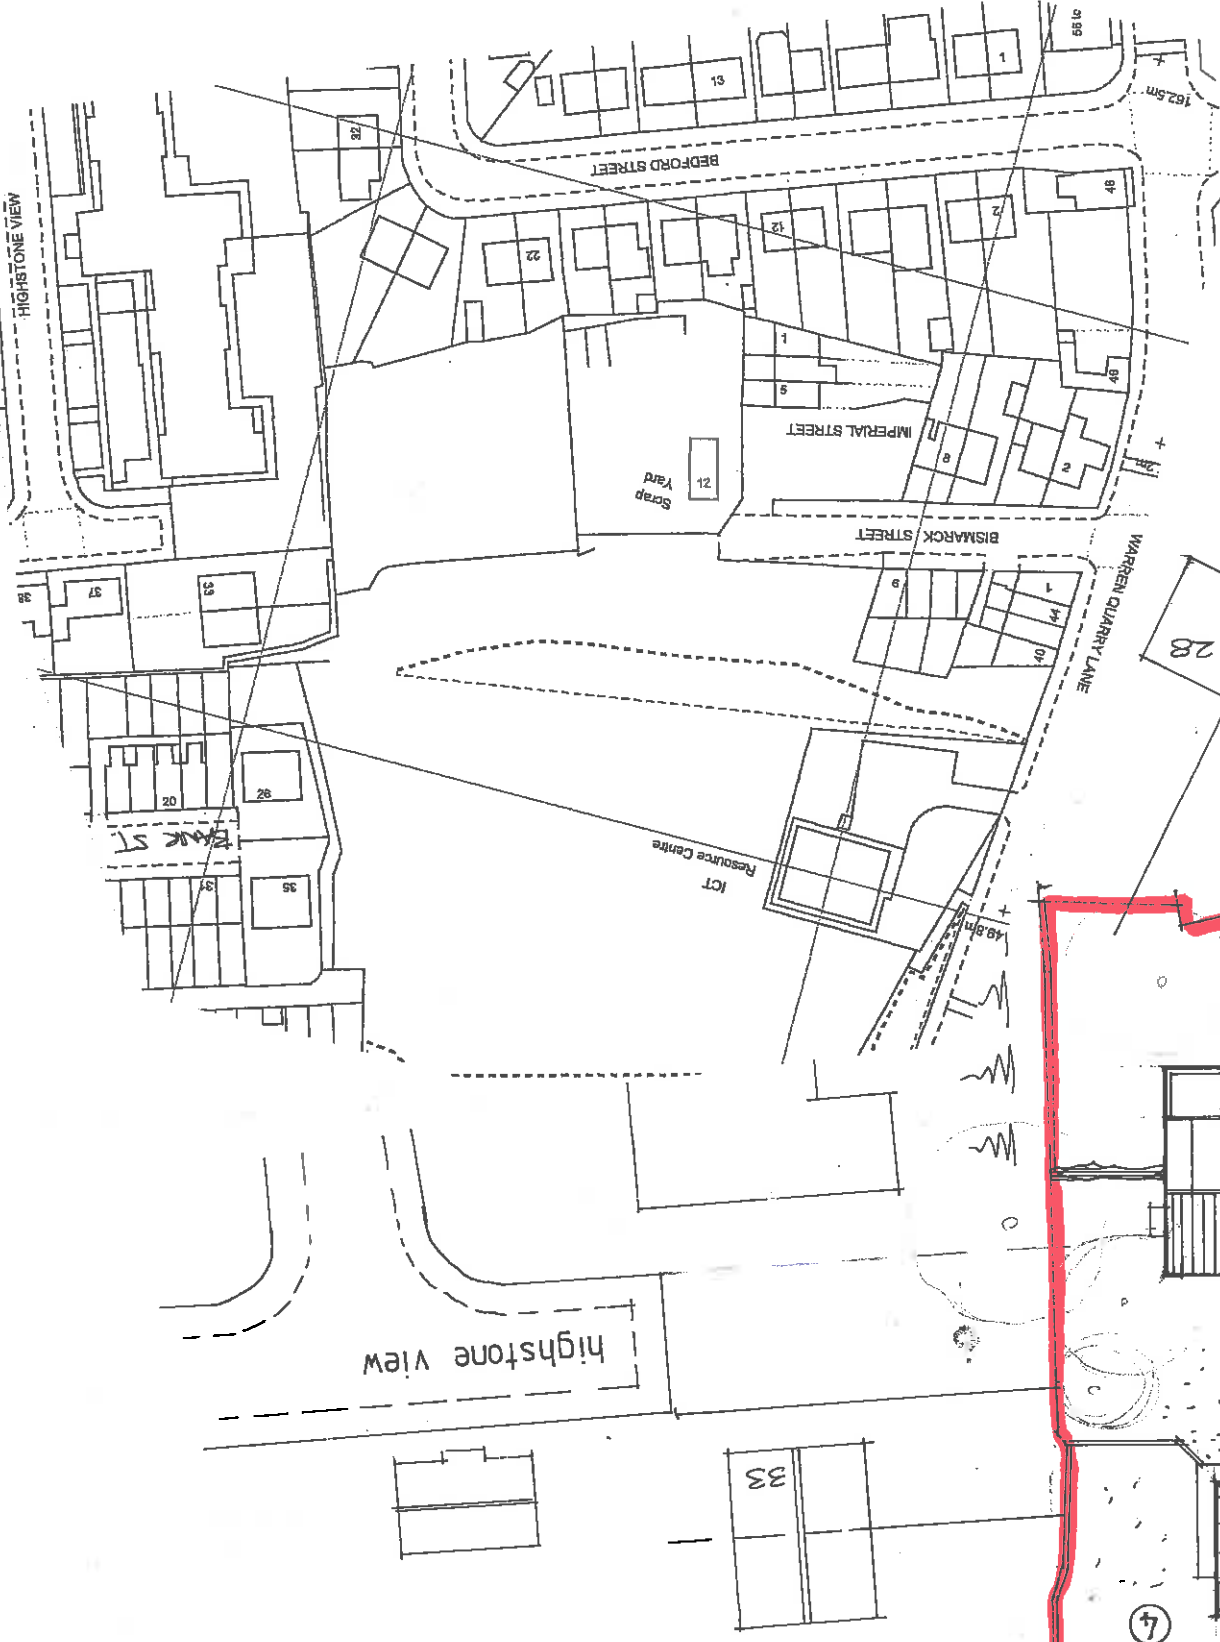


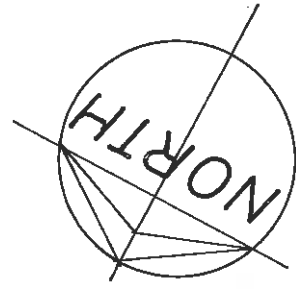

- NOTES:-
- PRIVATE DRIVE TO BE POROUS TARMACAM
 - CAR PARKING SPACES TO EACH DWELLING TO BE BLOCK PAVED CONSTRUCTION
 - FOOTPATHS & PATIO AREAS TO BE NATURAL STONE FLAGS.

proposed 4m wide vehicle access to field with gate

proposed 1-20m wide pedestrian access to both field and exist properties

Site Layout

1:500

Location Plan

1:1250

Rev	Notes	Date
A	LANDSCAPING AND	05/19

Garry
Greetham
Associates
Residential
Design Consultant
Westwood House
18 Carr Lane
Tankersley
Barnsley S75 3BE
Tel(01226)746573

PROJECT Residential Development
CLIENT Mr. Mick Miller
TITLE Site & Location Layouts
ADDRESS Bismarck Street,
Warsbrough Common,
Barnsley. S70 4NA
DRAWN BY ggg
SCALE as shown DATE Mar 19
DRAWING No 903-02 REV A
Member of the Chartered Institute
of Architectural Technologists

Planning: 2019/0342 B/Regs:

warren quarry view

bismarck street

highstone view

Aired plan rec'd 2019