




© Crown copyright 2000. All rights reserved. Based on Ordnance Survey digital data Survey Scale - 1:2500. Plotted Scale - 1:1250.
(Scales other than at Survey Scale should not be used for accurate measurement). Business occupancy data ©2000 Thomson Directorates Ltd.

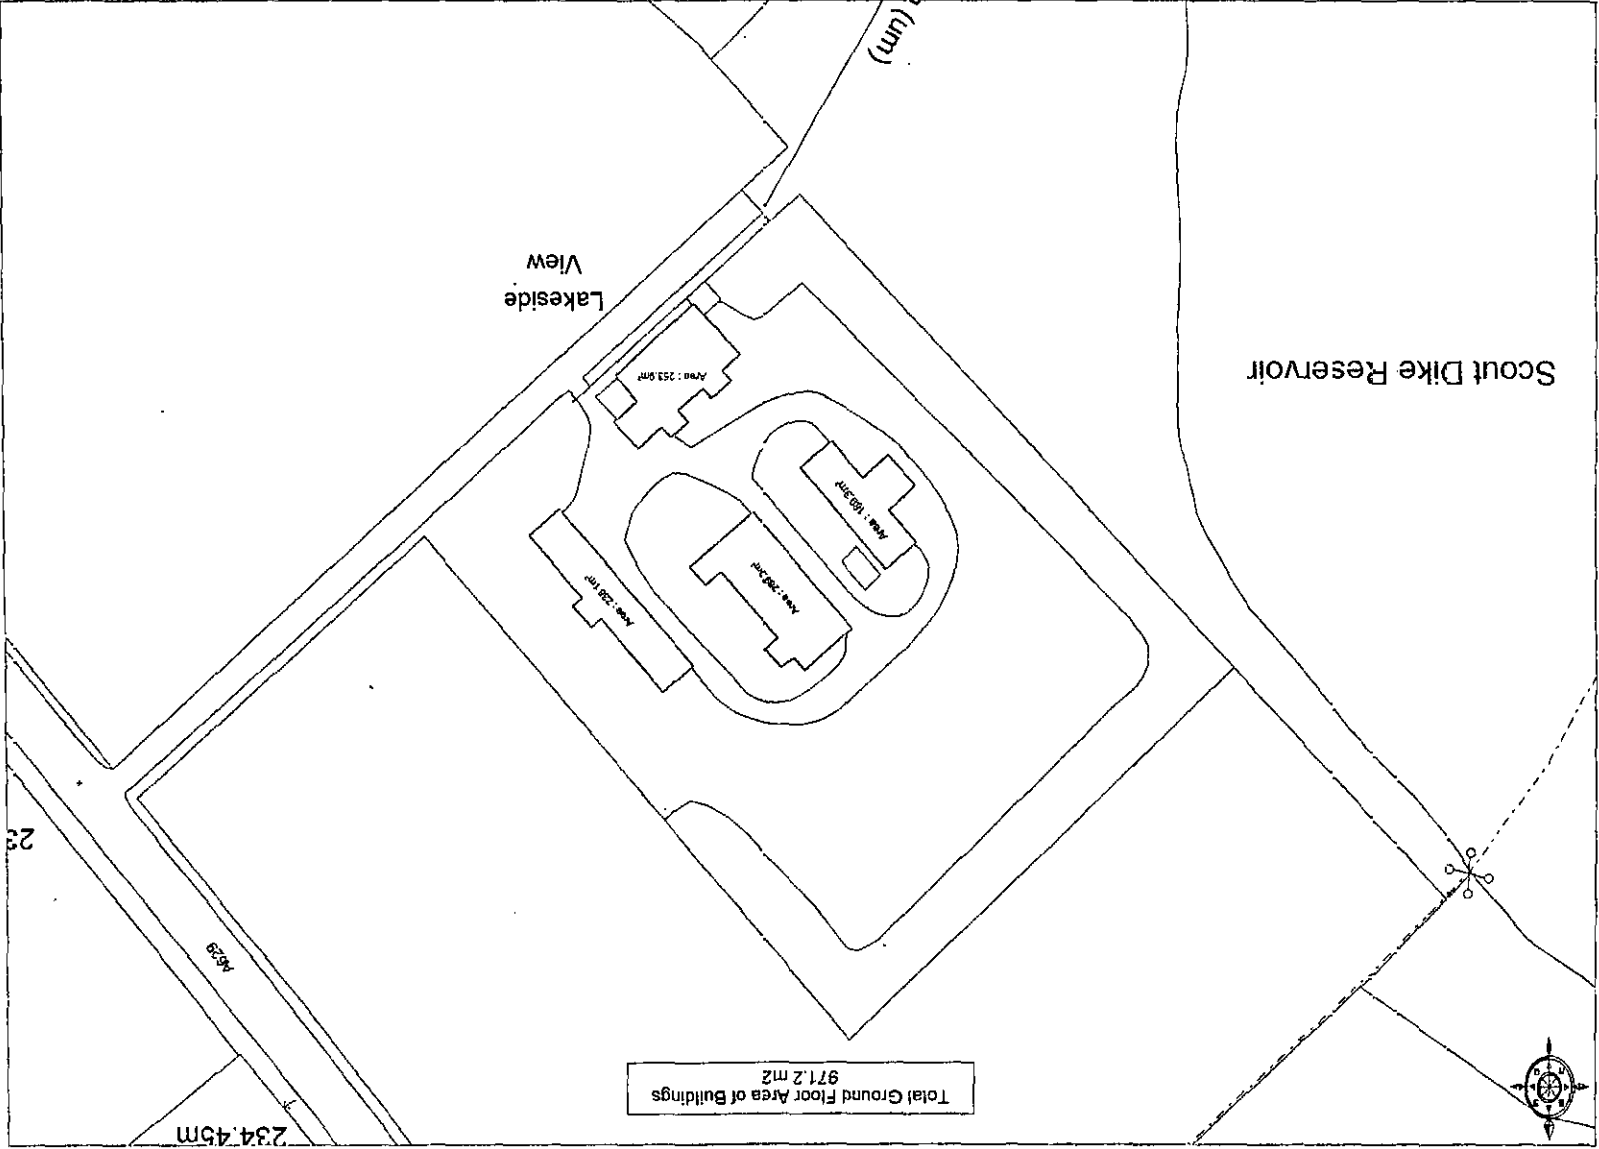

Total Ground Floor Area of Buildings
971.2 m²

234.45m

Lakeside
View

Scout Dike Reservoir

Area: 253.6m²

Area: 180.3m²

Area: 284.1m²

Area: 228.1m²

A638

notice of the removal etc. should be given to the Authority to enable the latter to decide whether or not to dispense with the requirement.

FIRST SCHEDULE

Trees Specified Individually (Encircled in Black on the Map)

<u>No. on Map</u>	<u>Description</u>	<u>Situation</u>
T1-T62	47 Sycamore 9 Beech 4 Copper Beech 1 Oak 1 Scots Pine	SE 233 052

Groups of Trees (Within a Broken Black Line on the Map)

<u>No. on Map</u>	<u>Description</u>	<u>Situation</u>
	None	

Trees Specified by Reference to an Area (Within a Dotted Black Line on the Map)




<u>No. on Map</u>	<u>Description</u>	<u>Situation</u>
	None	

Woodlands (Within a Continuous Black Line on the Map)

<u>No. on Map</u>	<u>Description</u>	<u>Situation</u>
	None	

SECOND SCHEDULE

This Order shall not apply so as to require the consent of the Authority to:-

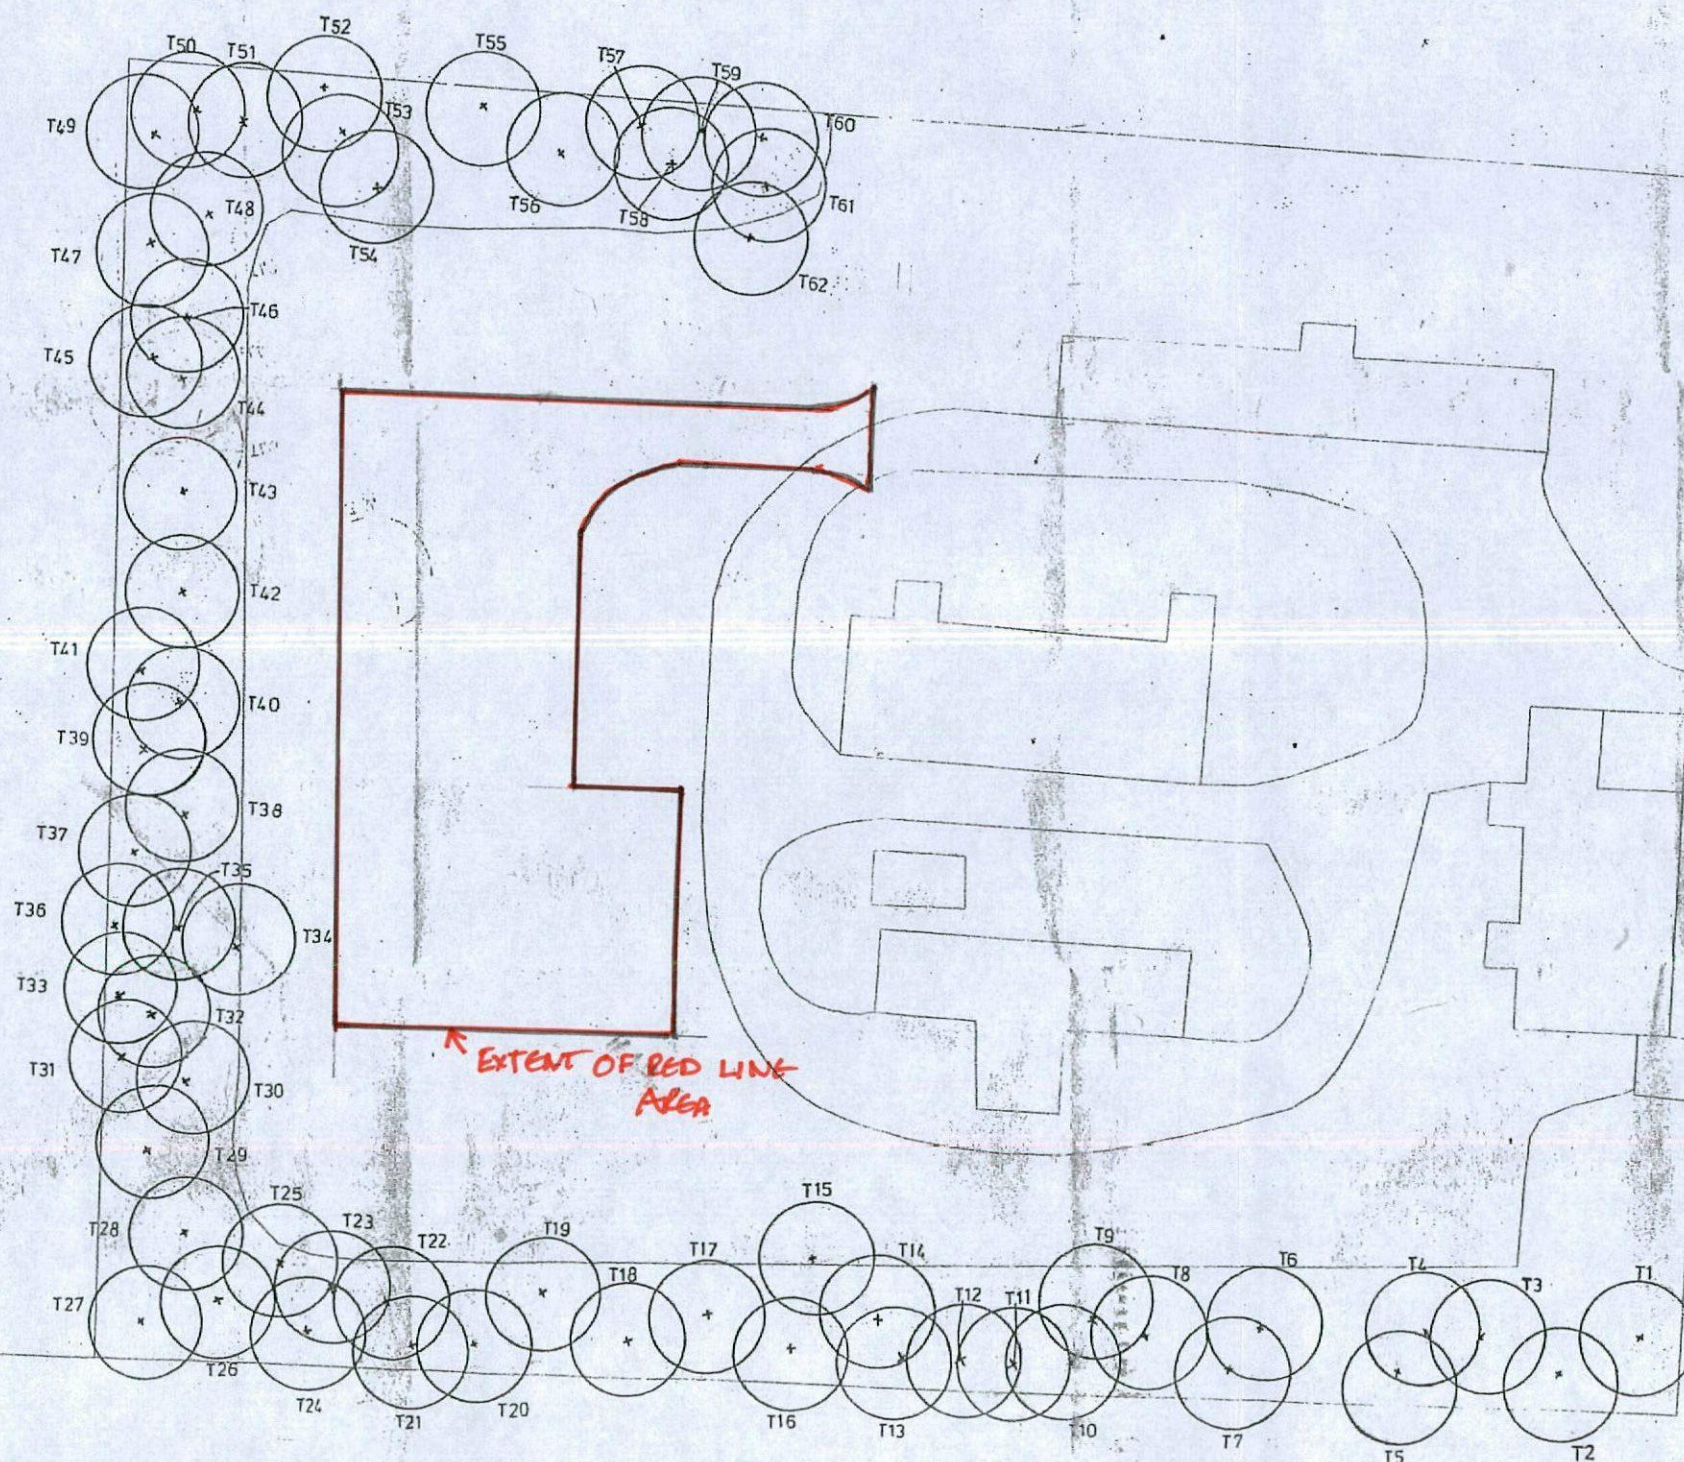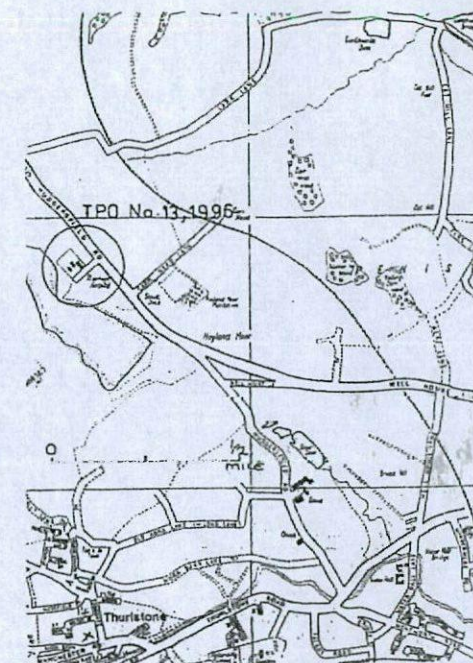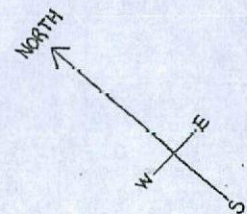

Schedule of Trees

T1-T3	Sycamore / Acer pseudoplatanus
T4	Beech / Fagus sylvatica
T5-T8	Sycamore / Acer pseudoplatanus
T9	Beech / Fagus sylvatica
T10	Sycamore / Acer pseudoplatanus
T11	Beech / Fagus sylvatica
T12	Sycamore / Acer pseudoplatanus
T13	Beech / Fagus sylvatica
T14	Sycamore / Acer pseudoplatanus
T15	Copper Beech / Fagus sylvatica 'Purpurea'
T16-T20	Sycamore / Acer pseudoplatanus
T21	Beech / Fagus sylvatica
T22	Sycamore / Acer pseudoplatanus
T23	Beech / Fagus sylvatica
T24	Sycamore / Acer pseudoplatanus
T25	Scots Pine / Pinus sylvestris
T26-T33	Sycamore / Acer pseudoplatanus
T34	Copper Beech / Fagus sylvatica
T35-T40	Sycamore / Acer pseudoplatanus
T41	Beech / Fagus sylvatica
T42-T43	Sycamore / Acer pseudoplatanus
T44	Beech / Fagus sylvatica
T45-T50	Sycamore / Acer pseudoplatanus
T51	Beech / Fagus sylvatica
T52-T53	Sycamore / Acer pseudoplatanus
T54	Copper Beech / Fagus sylvatica 'Purpurea'
T55-T58	Sycamore / Acer pseudoplatanus
T59	Oak / Quercus
T60-T61	Sycamore / Acer pseudoplatanus
T62	Copper Beech / Fagus sylvatica 'Purpurea'

Reproduction of this drawing is prohibited without the written permission of the Controller of Her Majesty's Stationery Office.
© Crown Copyright
Unauthorized reproduction infringes Crown copyright and may lead to prosecution or civil proceedings.
Barnsley Metropolitan Borough Council
Date: 3/3/96 Drawing No. LA 076093

Tree circles DO NOT represent the crown spreads of the trees.

BARNSELY Metropolitan Borough Council	
Planning Director: E. Hutchinson, BSc, DipTP, MRTPI Central Offices, Kendray Street, Barnsley, South Yorkshire, S70 2TN Telephone: Barnsley (0228) 733222	
PROJECT TREE PRESERVATION ORDER No.13, 1996	
DRAWING STANHOPE HOSPITAL HUDDERSFIELD ROAD INGBIRCHWORTH	
DESIGNED	SCALE 1/250
DRAWN	DATE SEPT '96
PROJECT No	DRAWING No. TP0/13/96