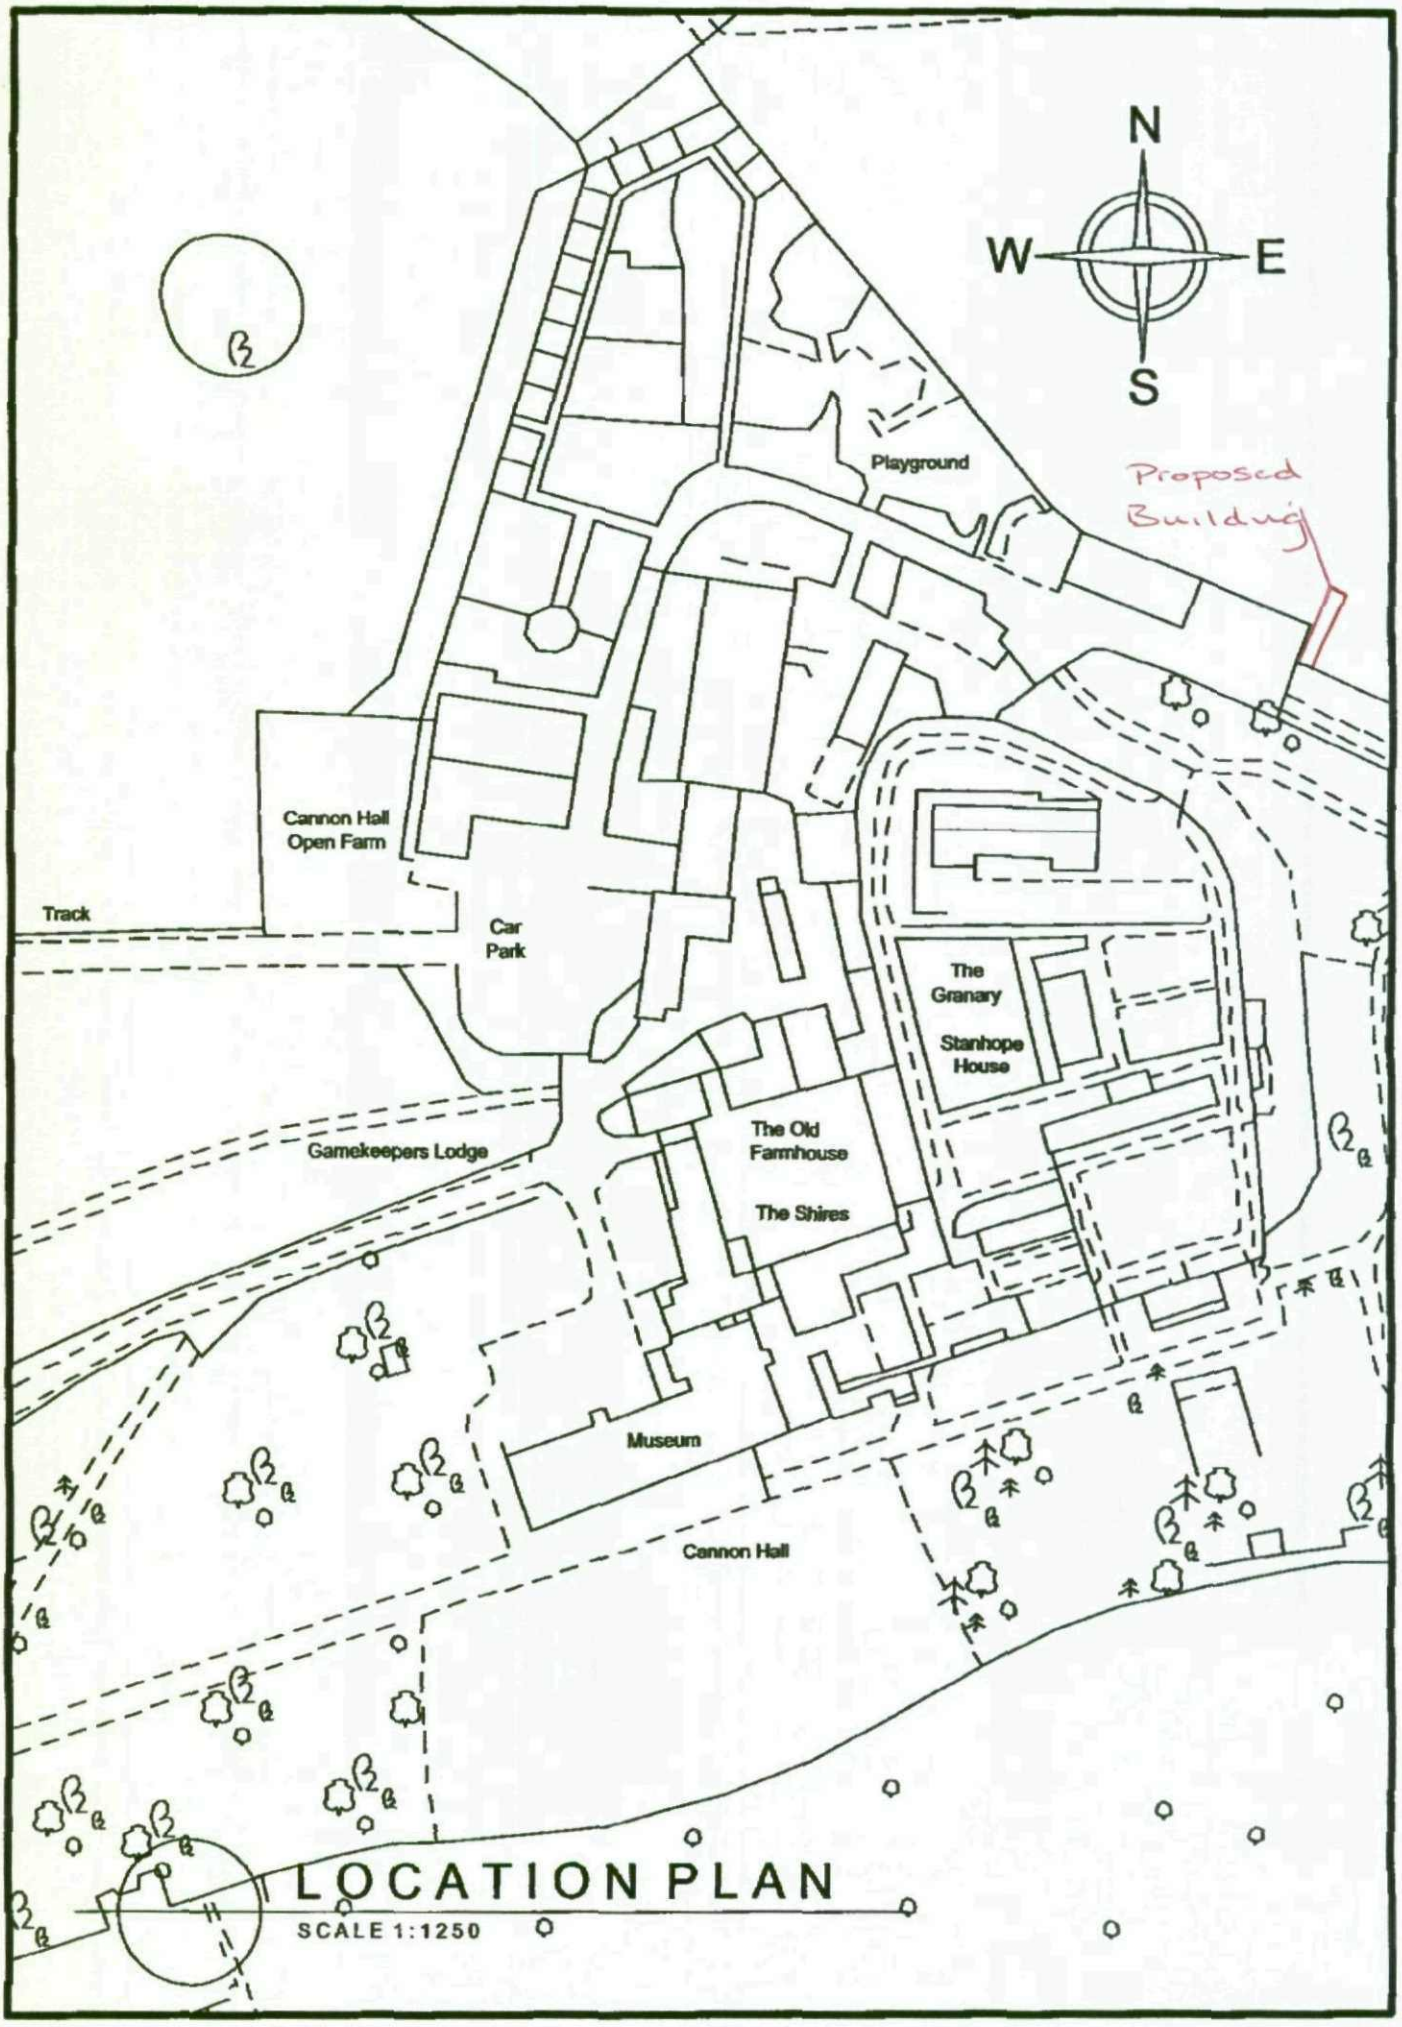

N
W
E
S
Playground
Proposed Building
Cannon Hall Open Farm
Track
Car Park
The Granary
Stanhope House
The Old Farmhouse
The Shires
Gamekeepers Lodge
Museum
Cannon Hall
LOCATION PLAN
SCALE 1:1250