






Front Elevation as Proposed

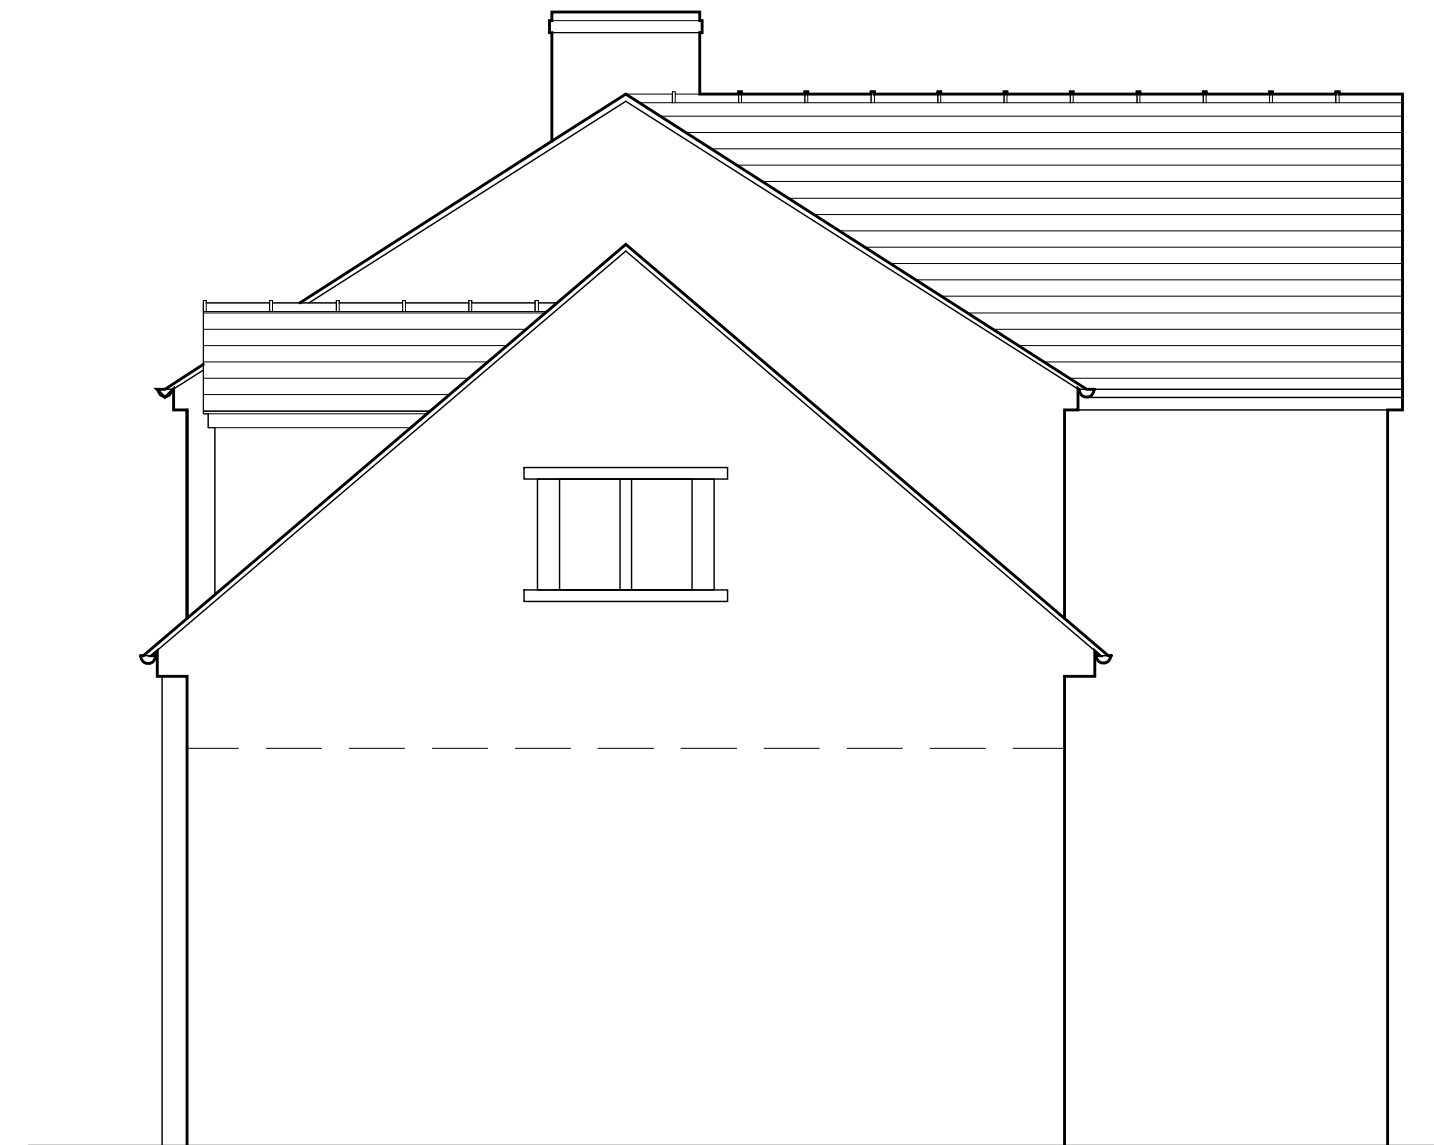

Side Elevation as Proposed

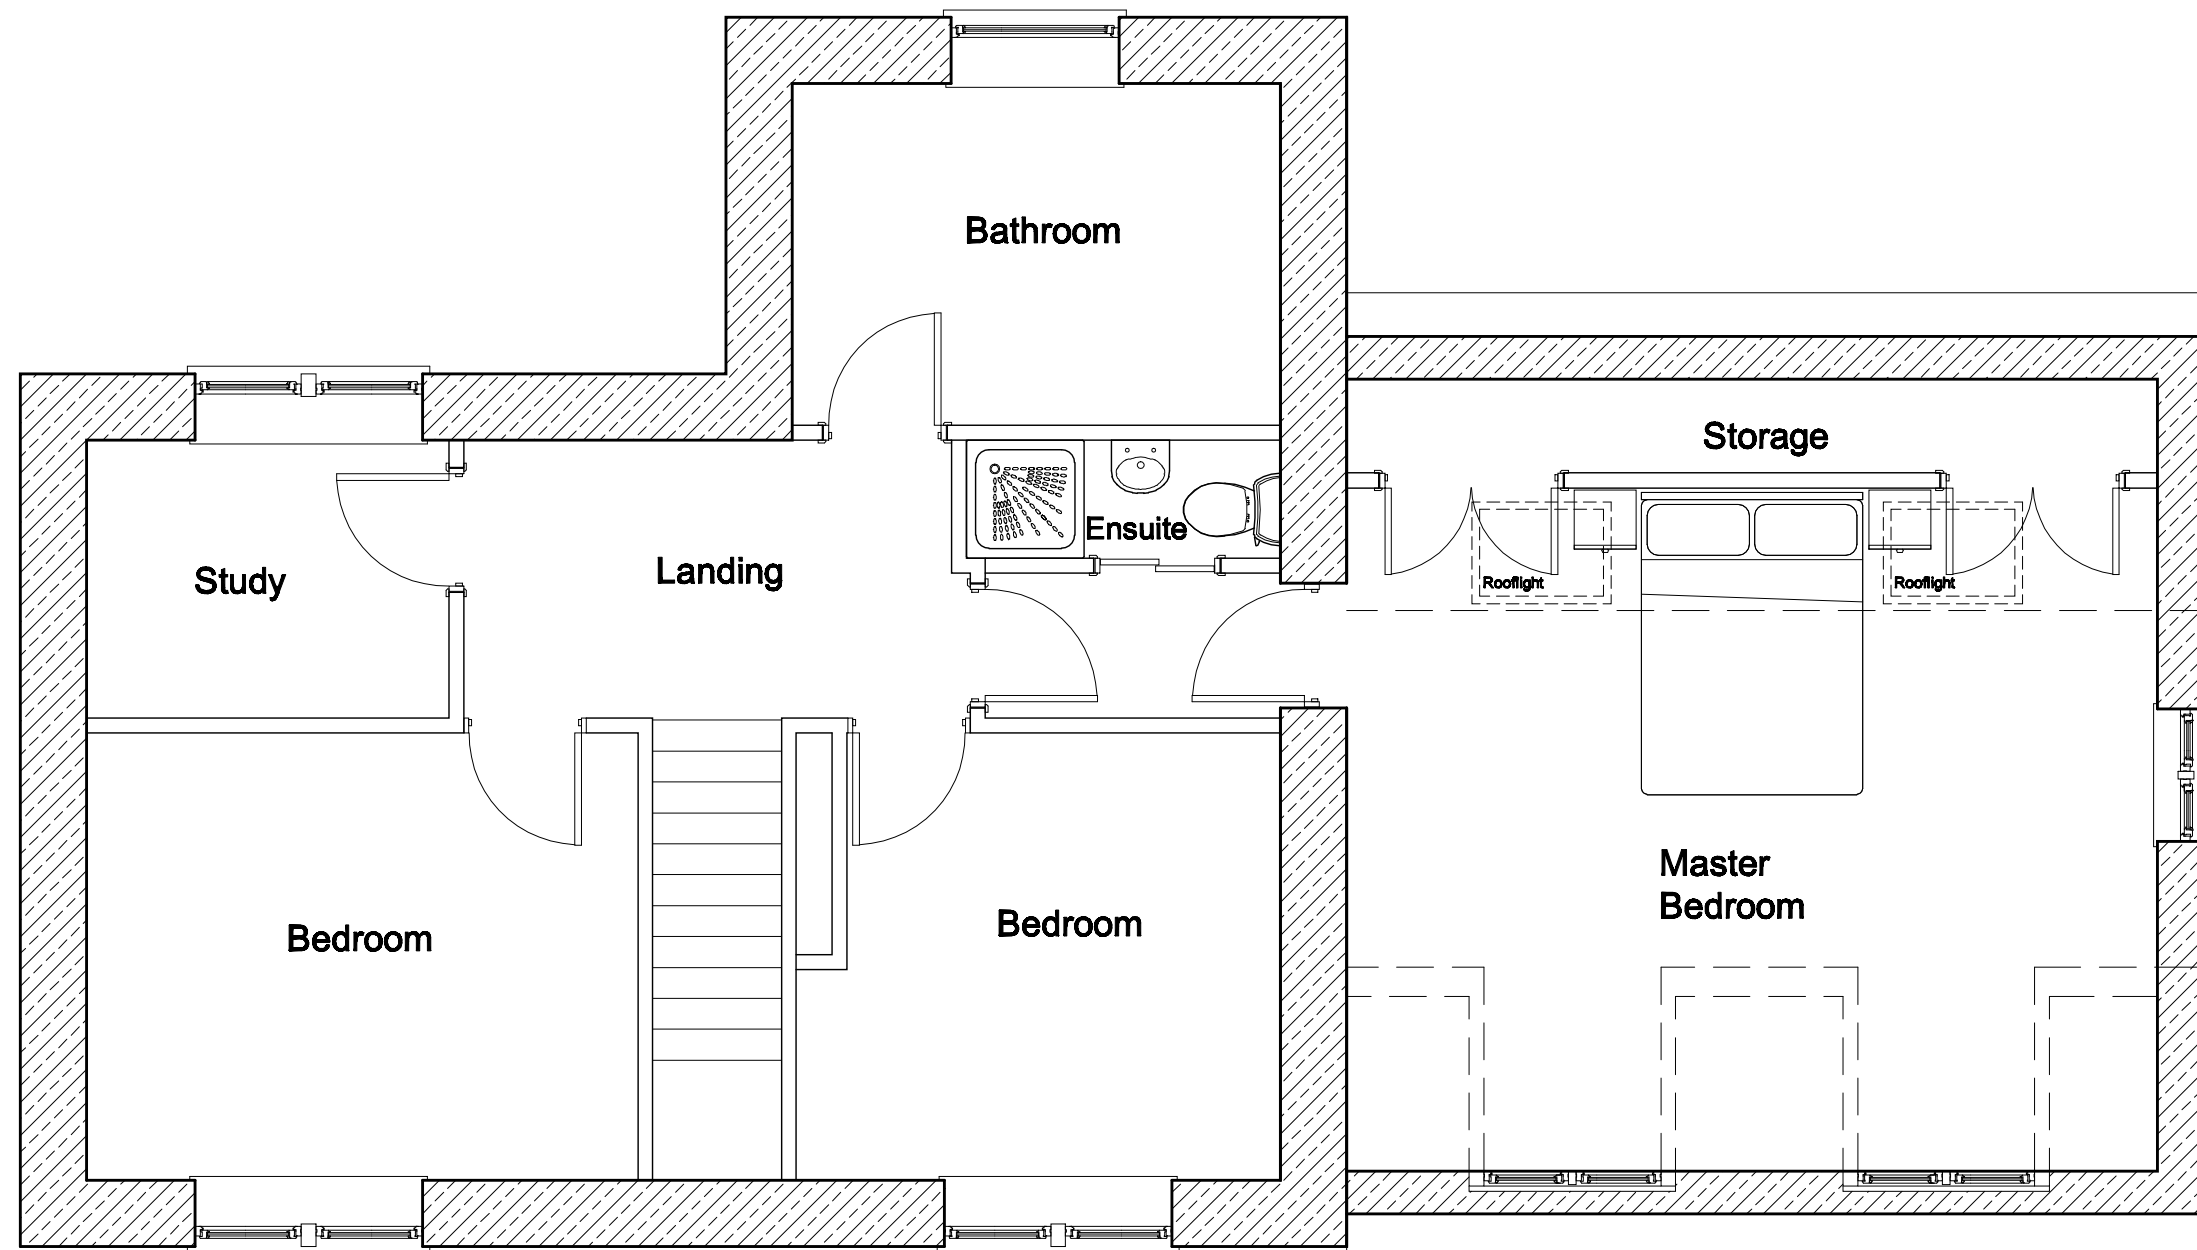

First Floor Plan as Proposed

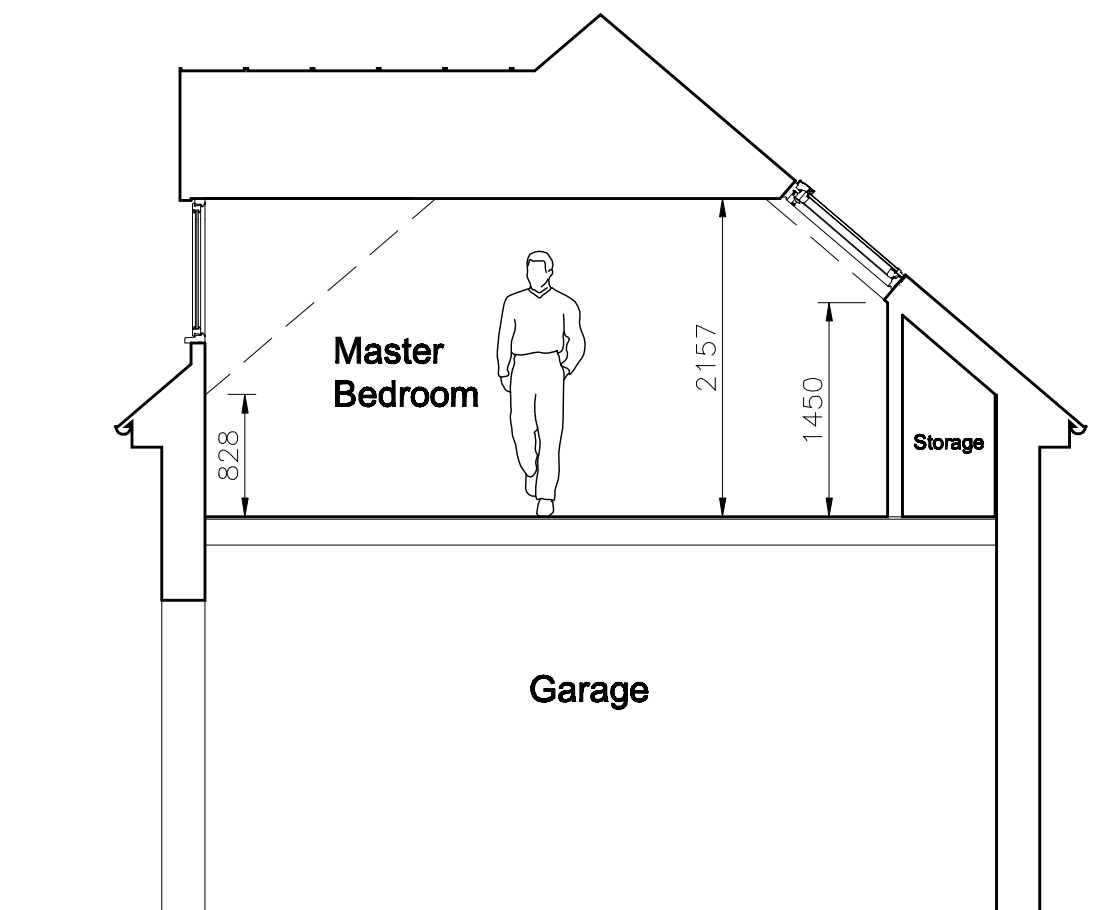

Section as Proposed.