




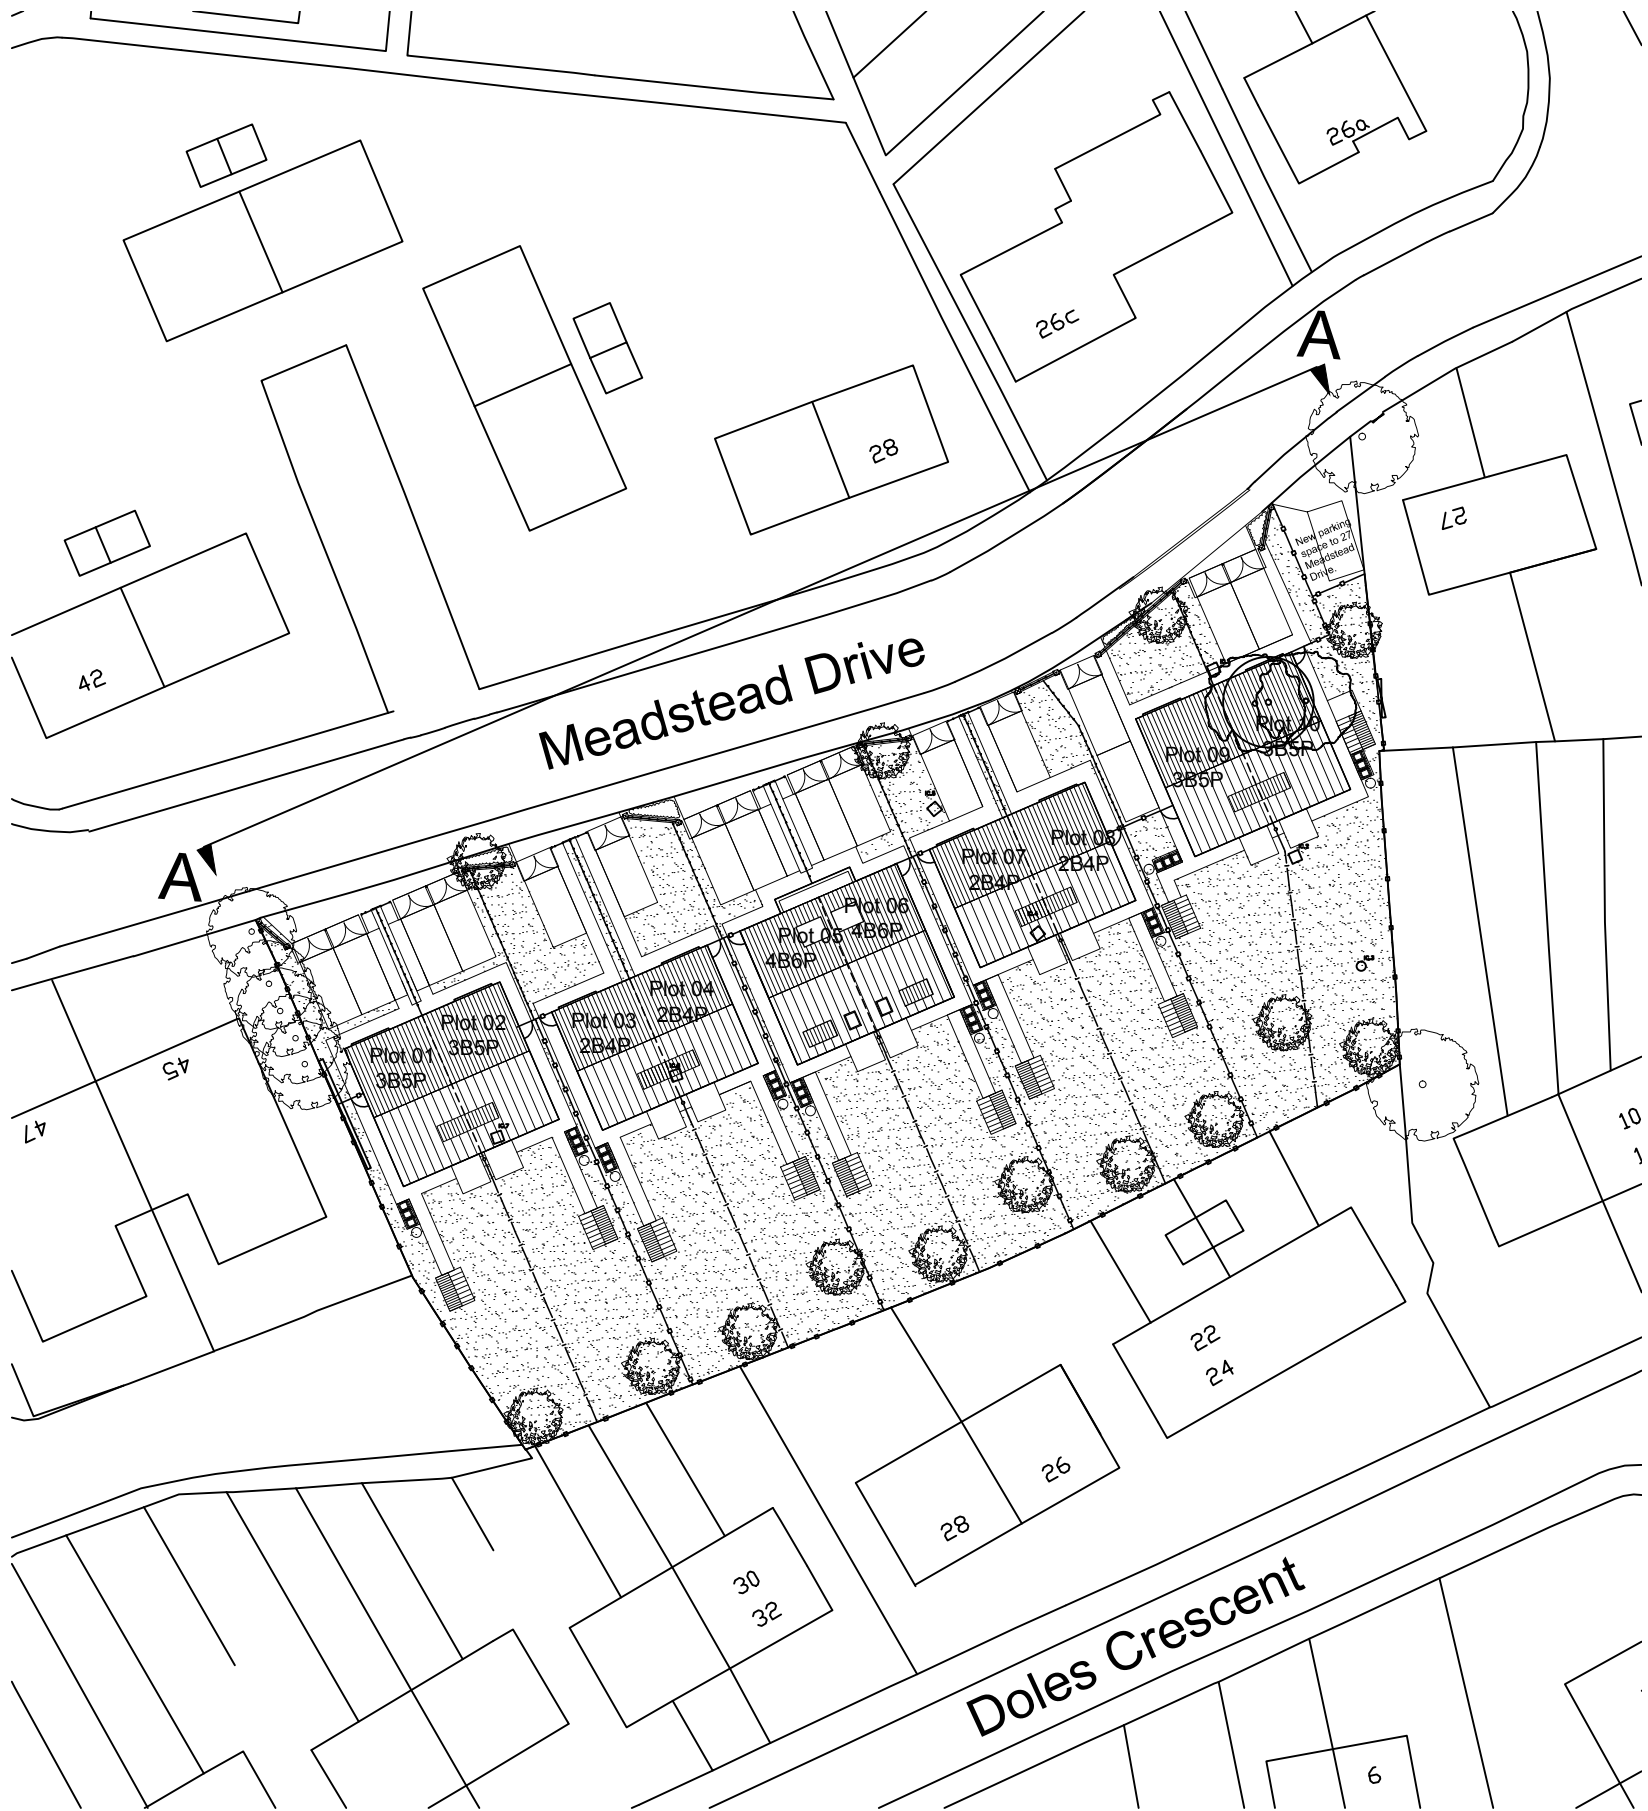

Meadstead Drive - Street Scene 1:125

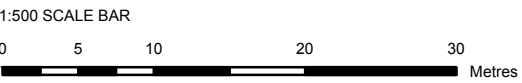

Key - (scale 1:500)

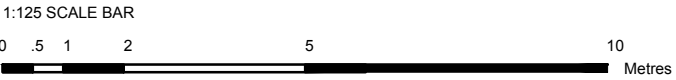

drawing status	approval
	construction
	preliminary
	record
■	information
	comment
	tender

Scale 1:100 @ a1

Date AUGUST 2009

Drawn C.ODDY

Dwg No 2121.31.30B

Street Scene
Meadstead Drive, Barnsley
Yorkshire Housing

