


**LOCATION PLAN.
DWG NO. DS-BA-05.**

**APRIL
2021.**

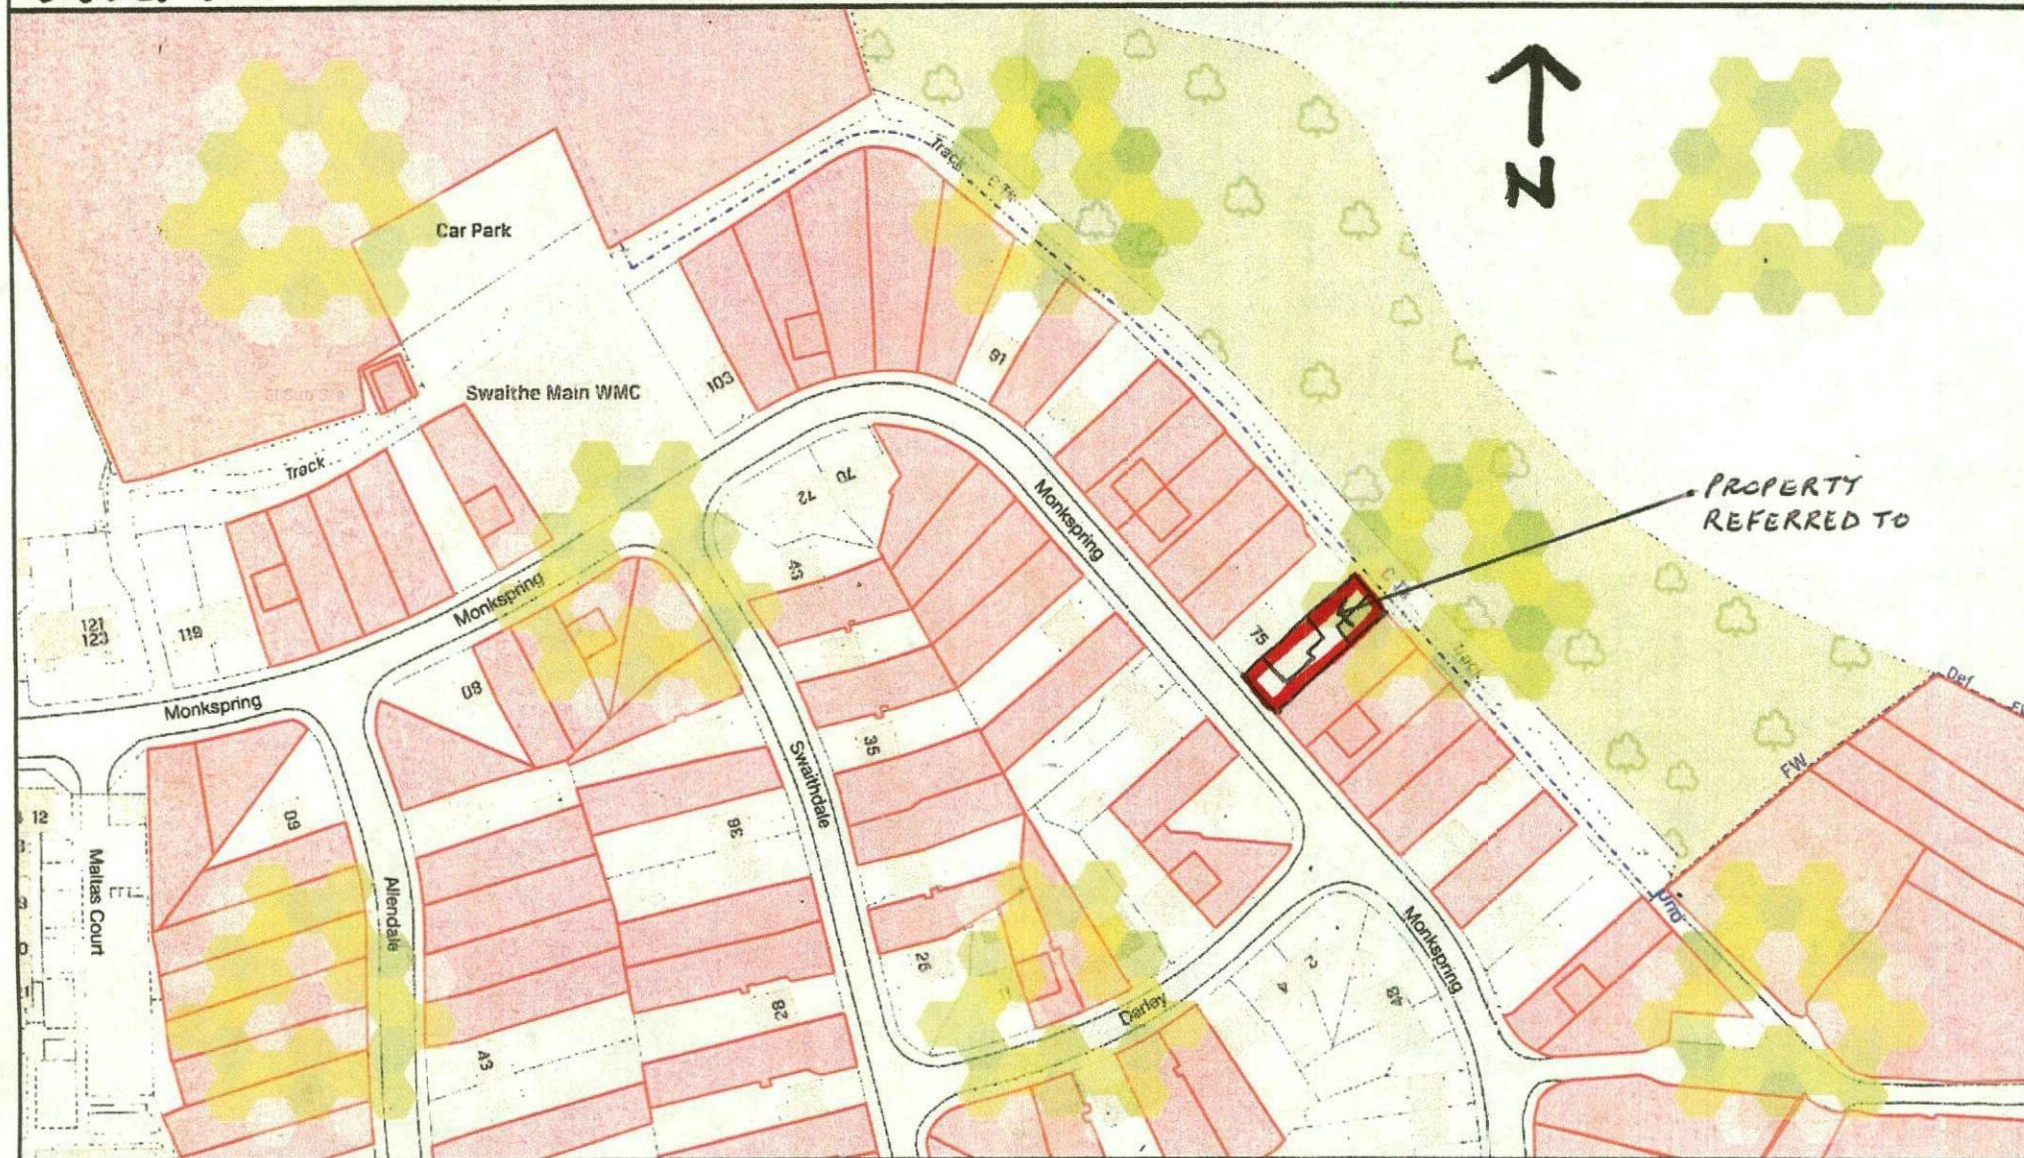

0 5 10 15 20 25 30 35 40 50m

scale 1:1250

**PROPOSED EXTENSIONS AT 73, MONKSPRING, NORSBOROUGH DALE,
BARNSELY S70 4QX FOR MR AND MRS D. SIMPSON.**