


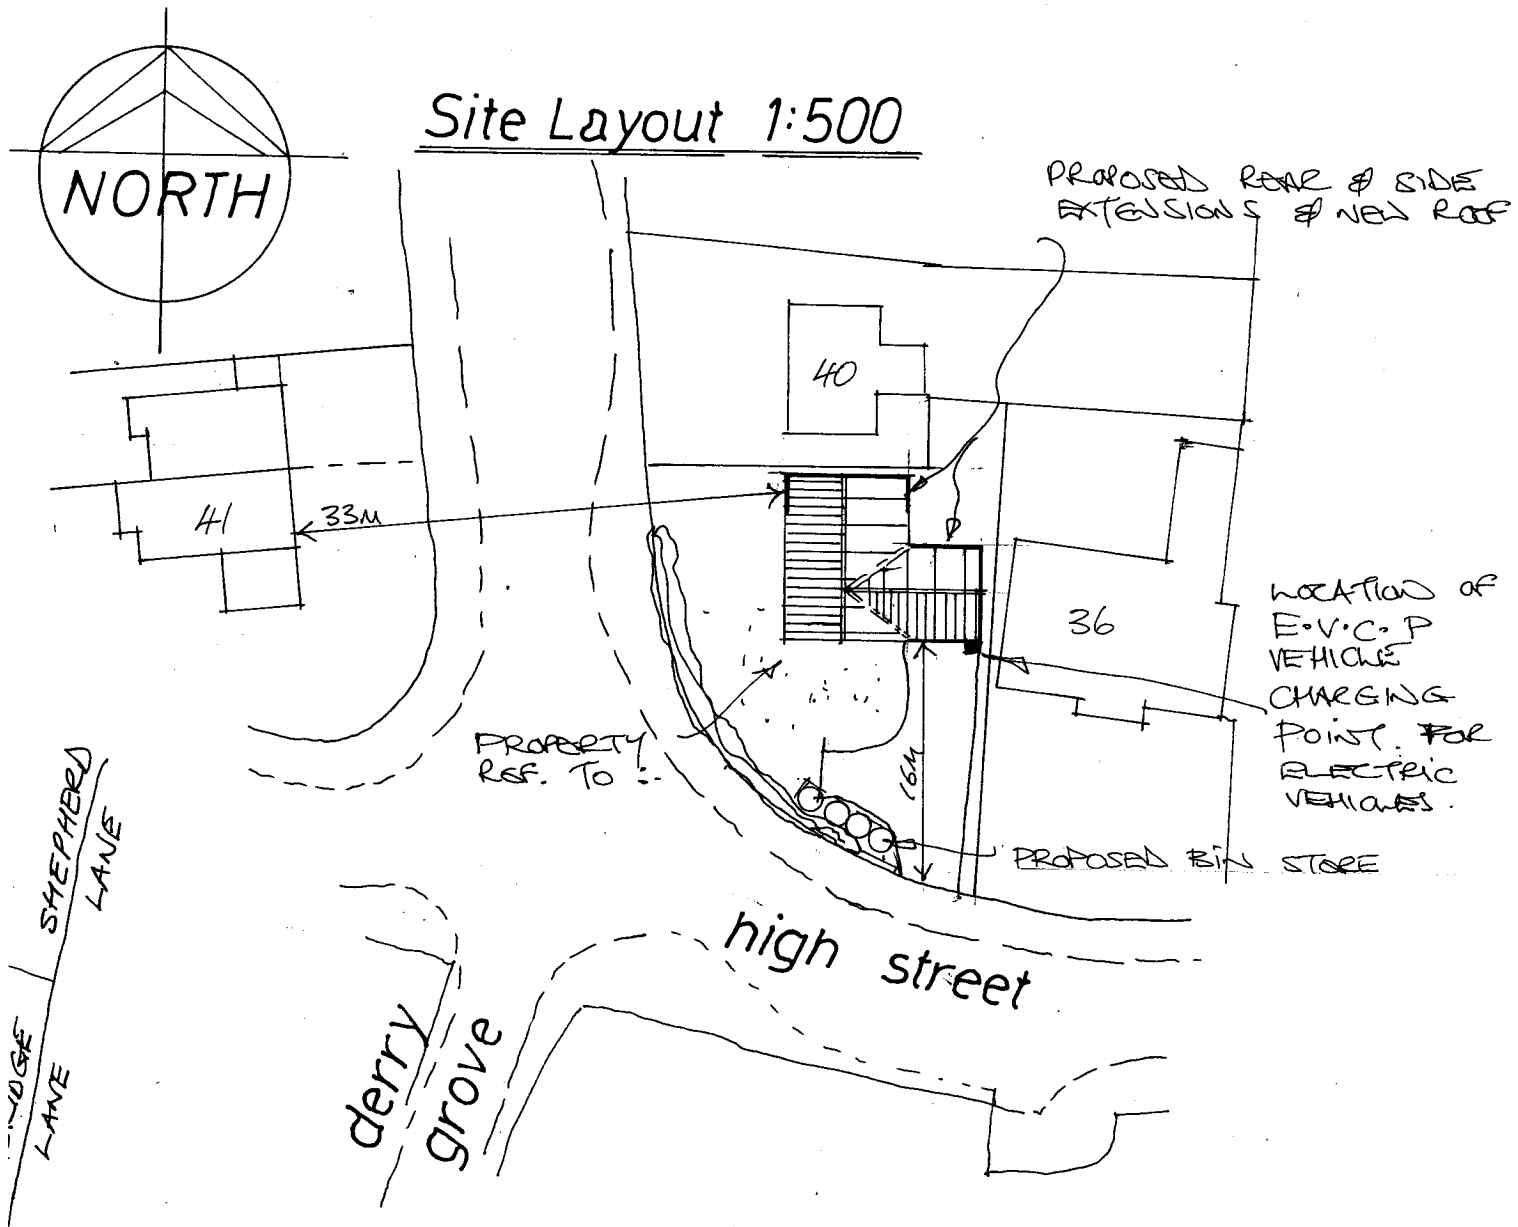

E.V.C.P Plan

Planning:2022/1052

B/Regs:22/10992/1

Garry Greetham Associates Residential Design Consultant Westwood House 18 Carr Lane Tannersley Barnsley S75 3BE Tel(01226)746573		Project Extensions & Alterations
Client Mr. Elliot Kay		Title Site & Location Layouts
Address 38 High Street, Thurnscoe, Rotherham. S63 0SU		Drawn By 999
Scale scale @ A3 DATE Oct 22		Drawing No 982-01 REV
Member of the Chartered Institute of Architectural Technologists		

Rev	Notes	Date