


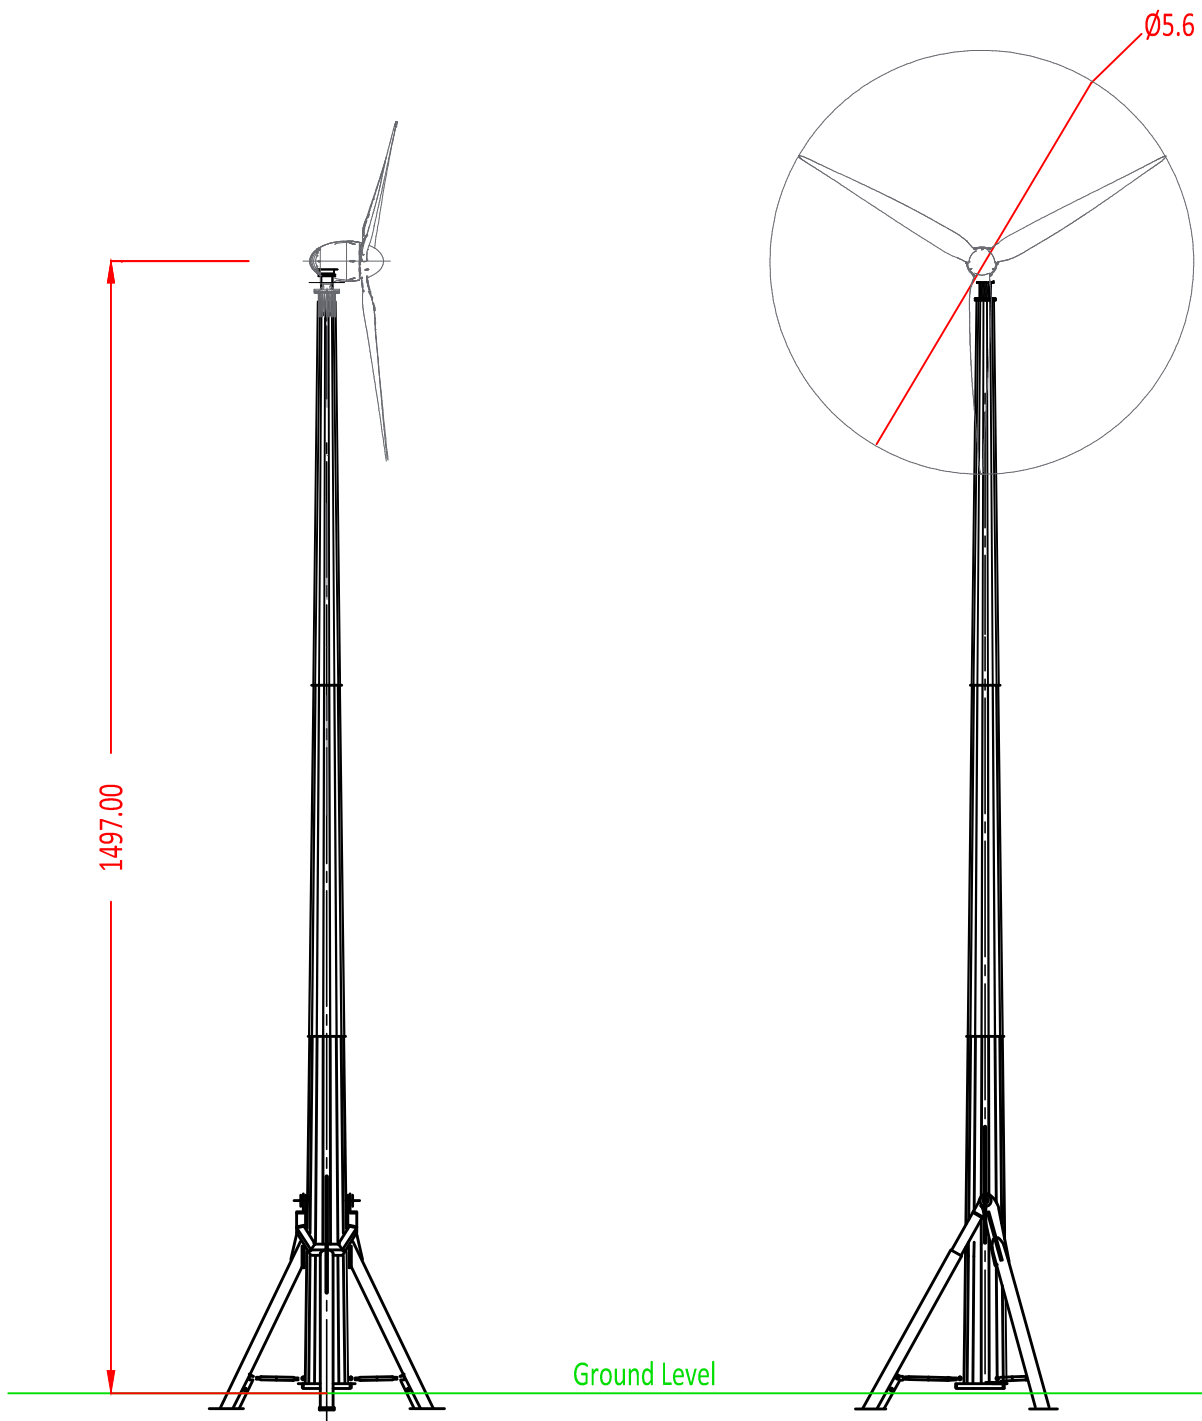

THE GRANARY • HONINGHAM THORPE COLTON • NORWICH • NR9 5BZ Registered in England and Wales, No. 7118010	Title: Elevation Drawing; QR-H5				Date Aug 2012
					Scale(s) 1:100
					Drawn By HB
	REVISIONS				DWG. No.
	No. 1	Date 10/08/12	Notes Removal of underground line as requested	Int. HB	Ckd. TD



windcrop
FREE NATURAL ENERGY


windcrop
 FREE NATURAL ENERGY