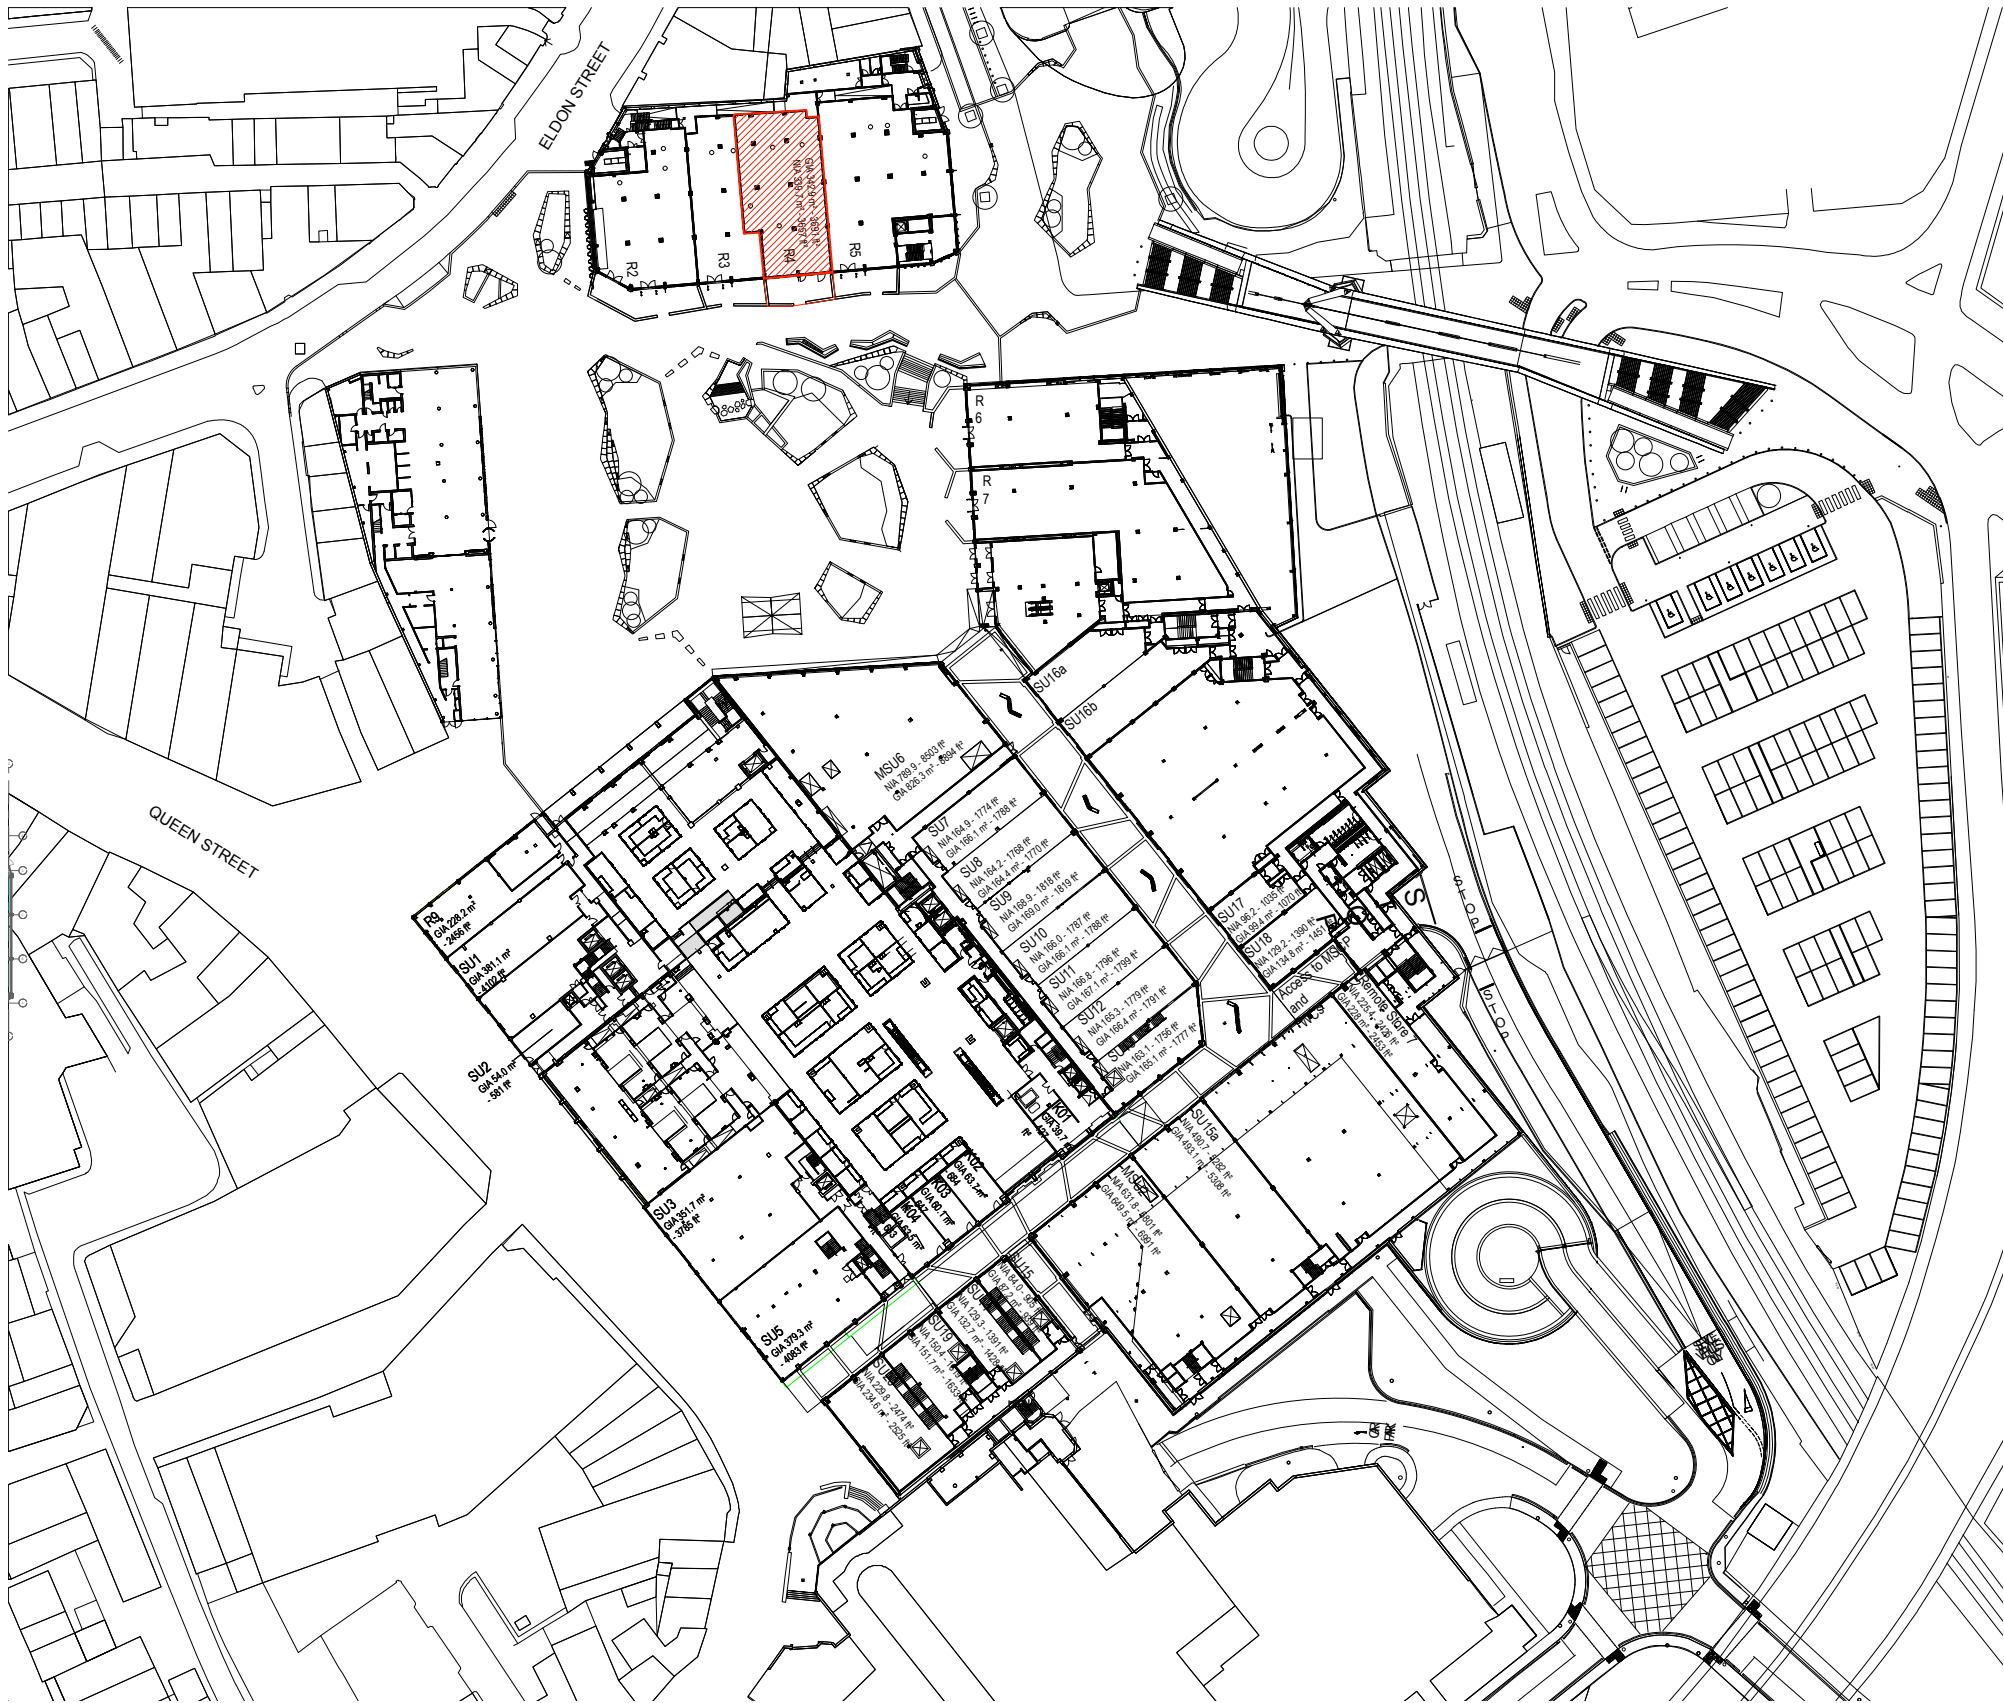


1 SITE LOCATION PLAN
SCALE : 1:1250 @A3

GENERAL NOTES

DO NOT SCALE FROM DRAWINGS. ALL DIMENSIONS TO BE CHECKED ON SITE. REPORT OMISSIONS AND DISCREPANCIES TO THE ARCHITECT IMMEDIATELY.

REVISION DATES MARKED ON THE DRAWING ARE STATED IN THE FOLLOWING ORDER: YEAR, MONTH, DAY (YY.MM.DD).

© MORENO MASEY LTD

KEY

- BOUNDARY OF SITE
- BUILDING
- EXTERNAL AREA

P1	21 08 19	FOR PLANNING [FI]
REV	DATE	NOTES
MorenoMasey The Barley Mow Centre, 10 Barley Mow Passage, London W4 4PH UK +44 20 3142 6554 morenomasey.com		
PROJECT NANDOS BARNSLEY		
CLIENT NANDOS CHICKENLAND		
DRAWING TITLE LOCATION PLAN		
SCALE 1:1250 @A3	DATE AUG 21	DRAWN FI CHECK RR
PROJECT NO. 20012	DWG NO. 001	REVISION P1